




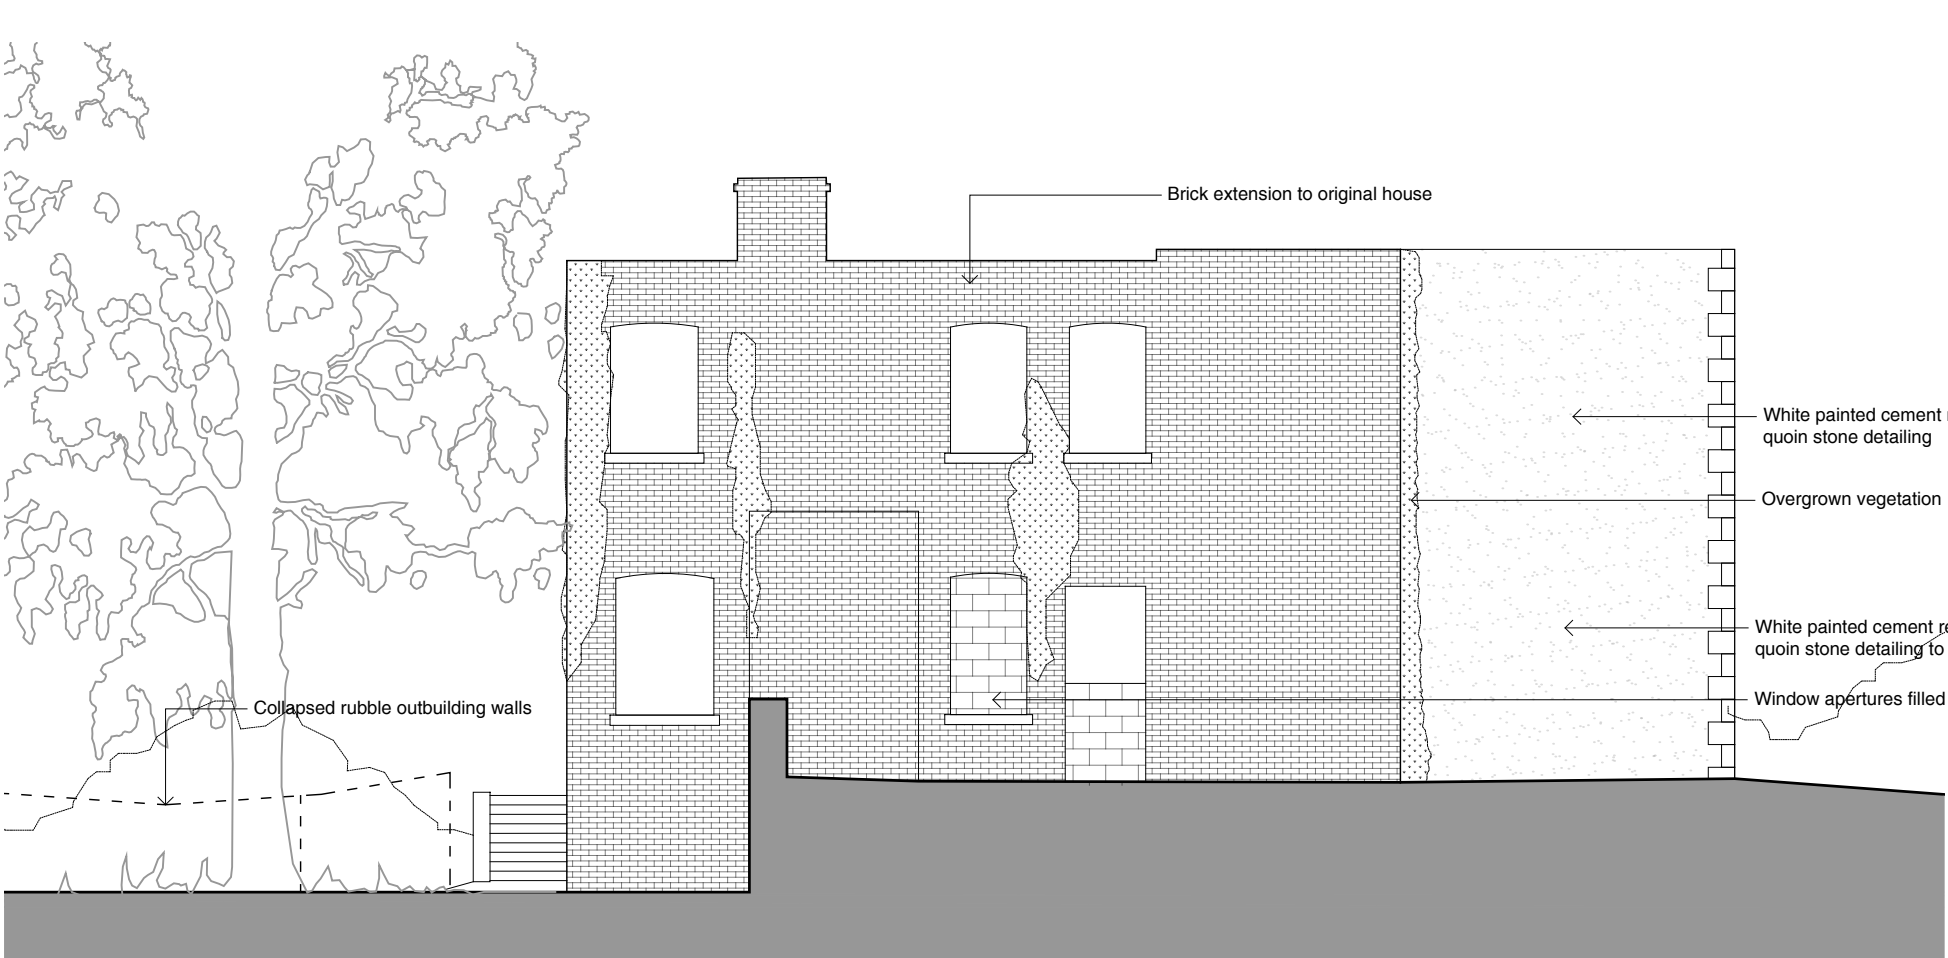

North East Elevation As Existing

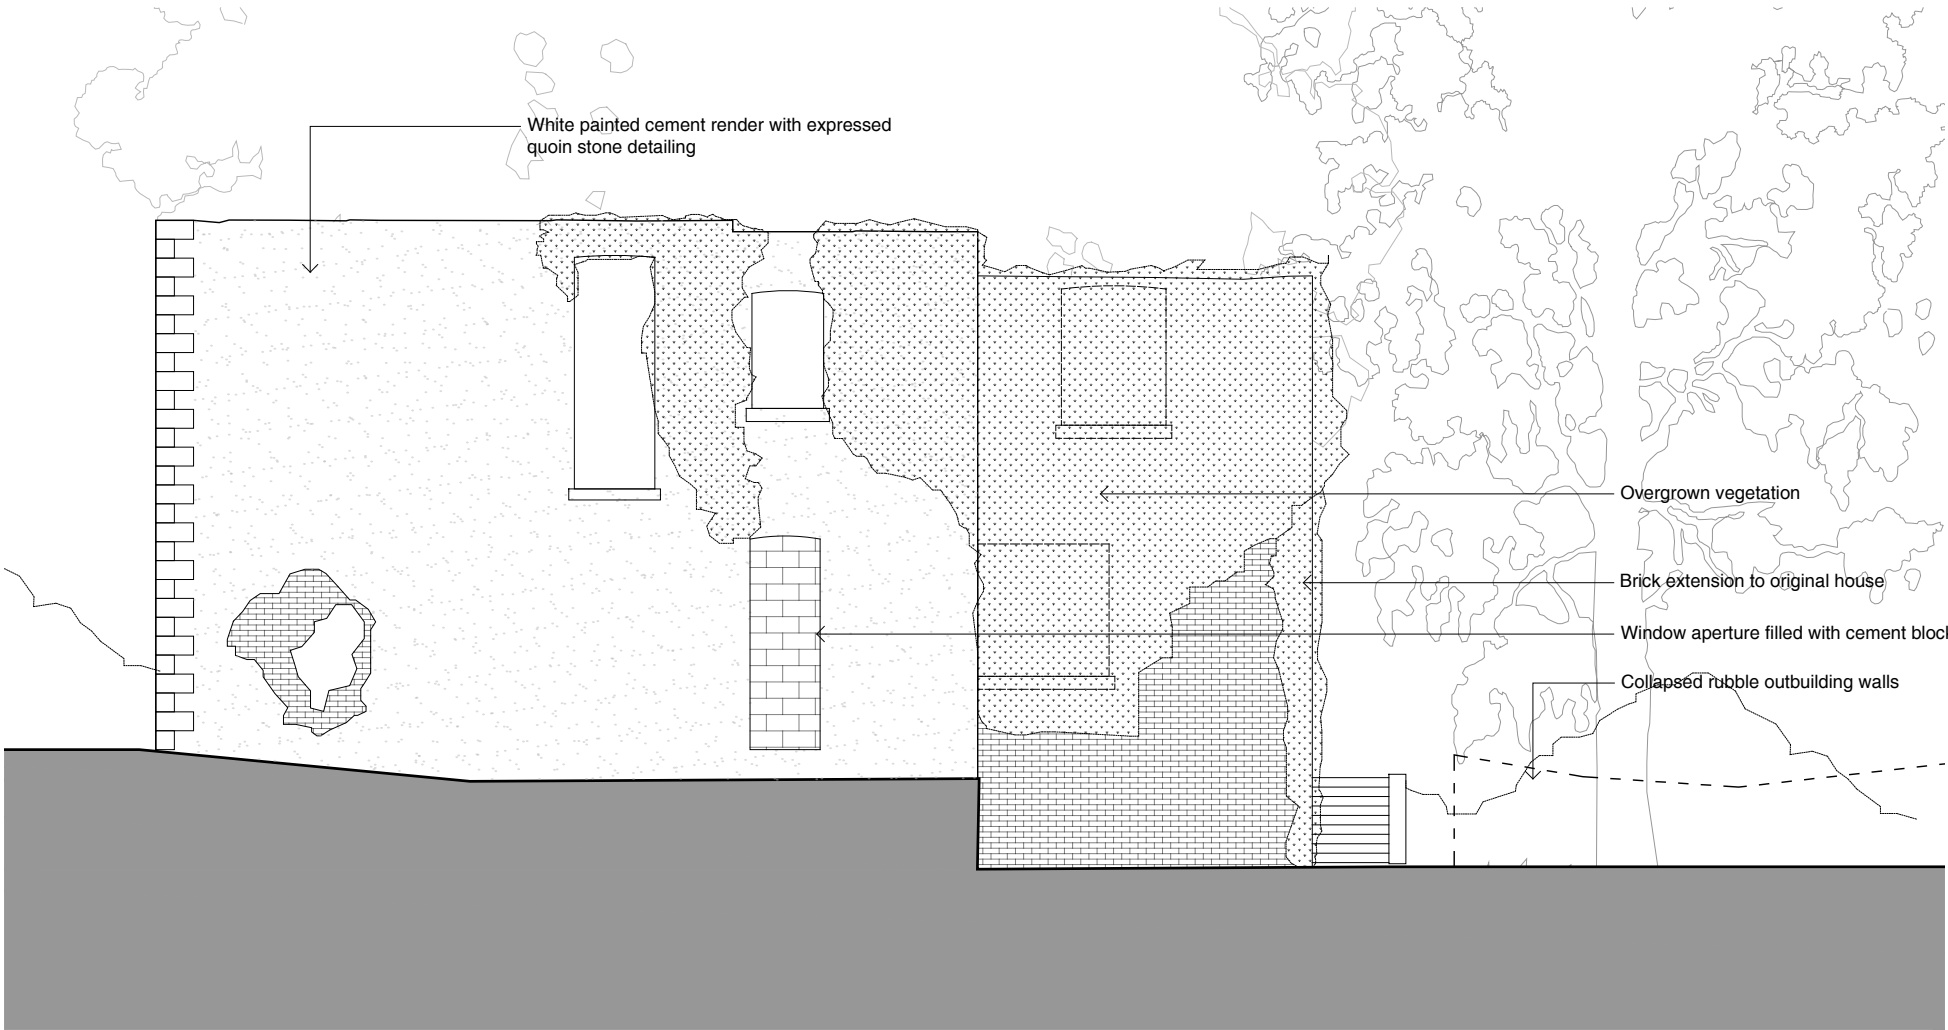

South West Elevation As Existing

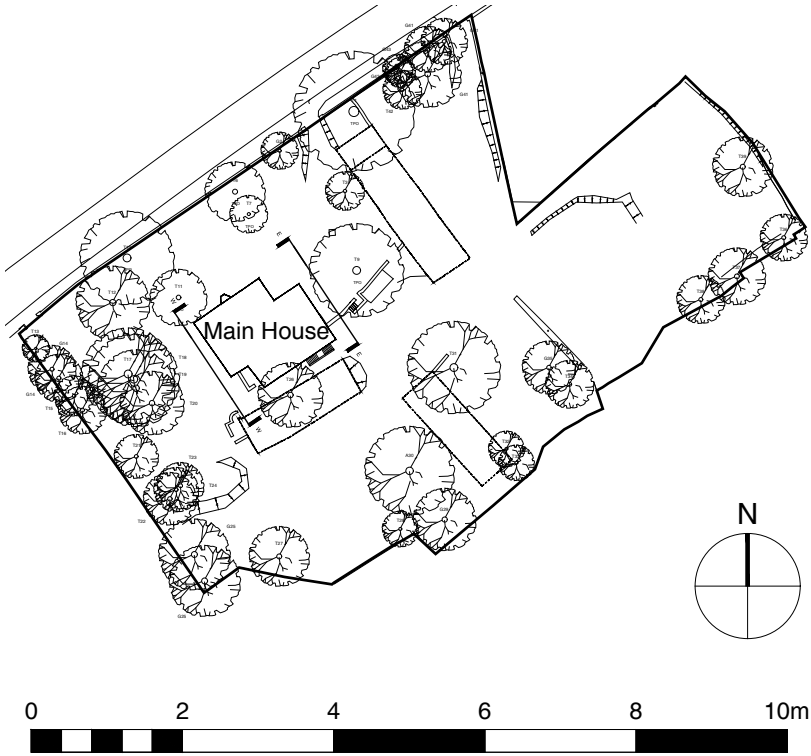

Note: Indicative drawings produced from historic plans and current photographs, for illustrative purposes only.

A 13-01-2025 Issued for Planning Application

Client Emily Byrne

Drwg No. 1566 016 A

Project Ty'n Yr Heol, Neath

Scale 1:100 @ A3

Title Dilapidated Main House Elevations as Existing (Sheet 1of2)

Date JAN.25

Drawn PS Checked KLM

AARON
EVANS
ARCHITECTS

RIBA
Chartered Practice

Aaron Evans Architects Ltd 3 Gay Street, Bath, BA1 2PH
www.aaronevans.com e: office@aaronevans.com

01225 466234

This drawing is copyright. Only figured dimensions to be used. Contractors not to scale from this drawing and must check all dimensions before proceeding.