



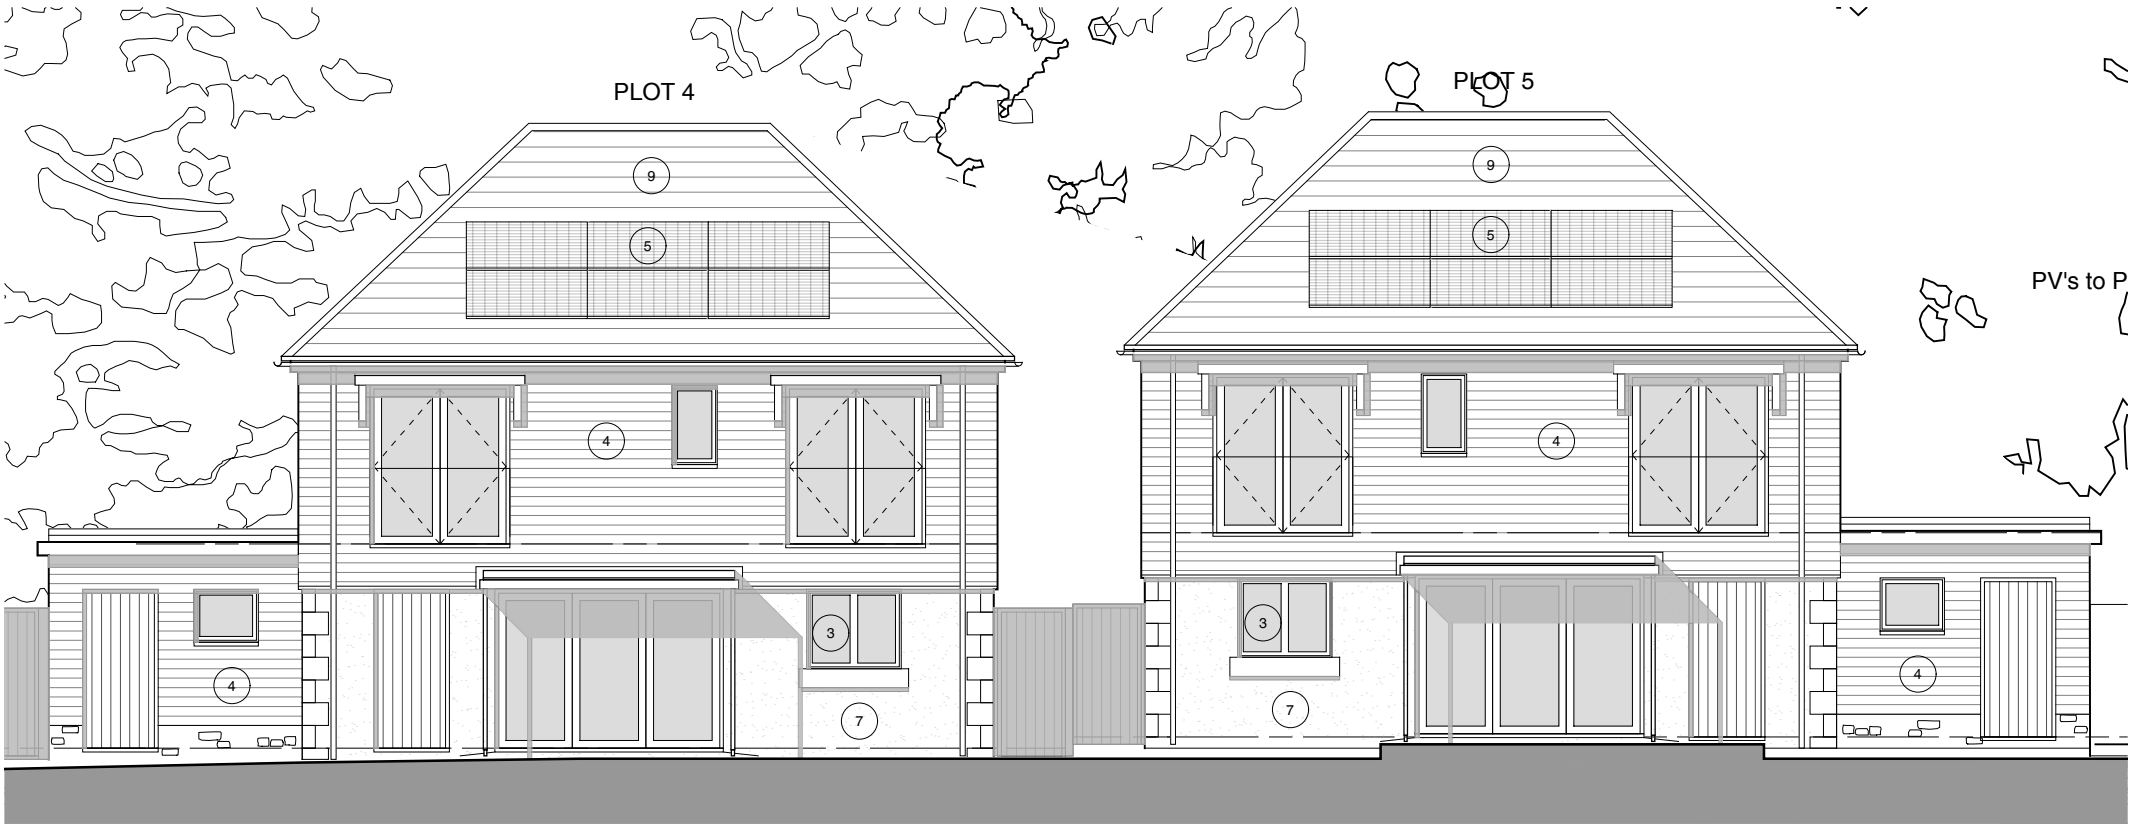


South East Elevation

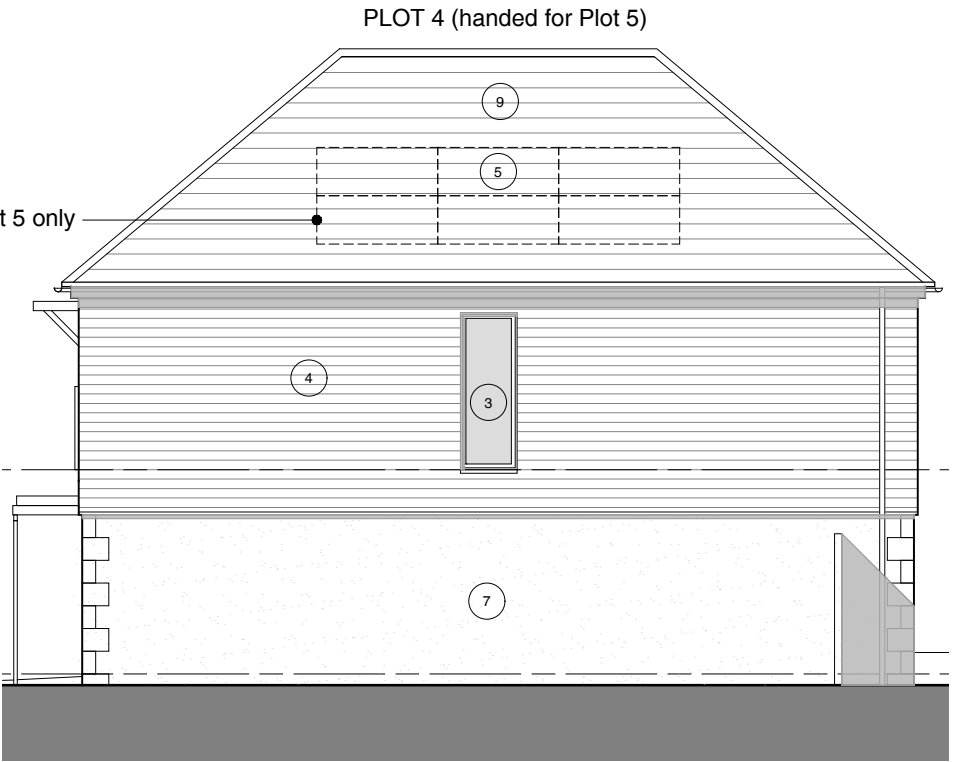

North East Elevation




North West Elevation

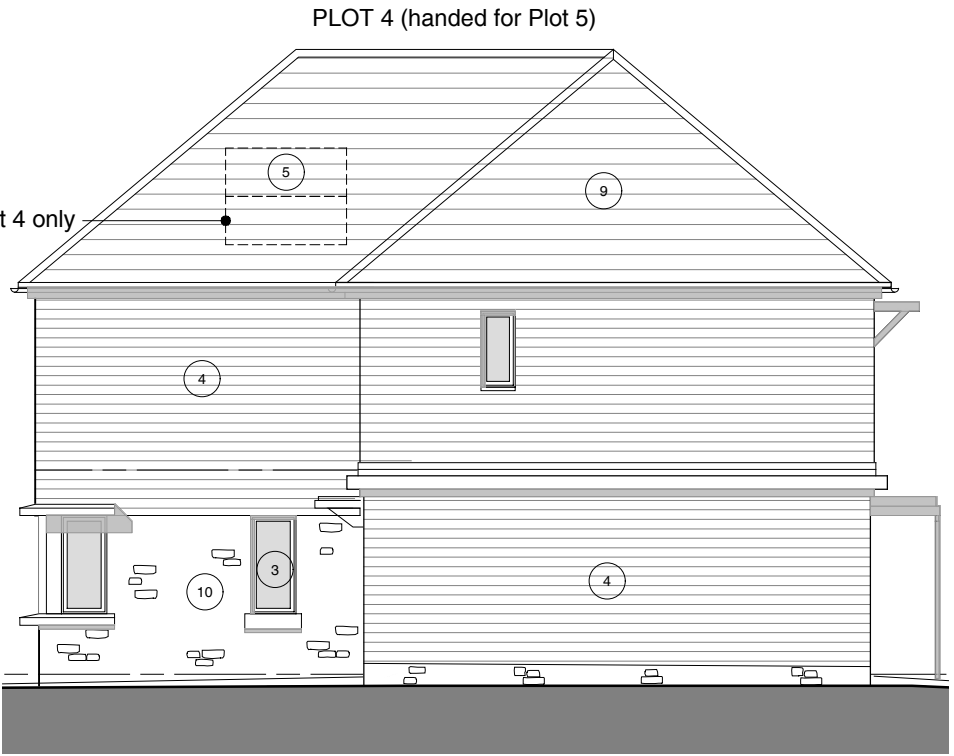

South West Elevation

Materials schedule

- | | | | |
|---|---|----|-----------------------------------|
| 1 | Pre-patinated standing seam zinc | 7 | White painted render |
| 2 | Zinc rainwater goods | 8 | Roof-light |
| 3 | PPC aluminium framed windows | 9 | Natural slate roof tiles |
| 4 | Timber cladding - accoya or similar (subject to sample) | 10 | Rubble stone wall |
| 5 | PV's | 11 | Glass balustrade |
| 6 | Stone dressings | 12 | Stone porch coping with lead roof |
| | | 13 | Zinc / lead dormers |

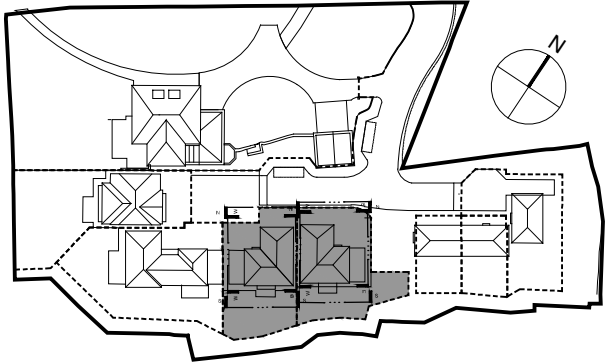

C	21-11-2025 GM	Issued for Planning Application
B	12-06-2025 GM	Issued for Pre App Submission
A	18-12-2024	Issued for Planning Application
P1	13-12-2024	Issued for Information

Client Emily Byrne

Drwg No. 1566 059 C

Project Ty'n Yr Heol, Neath

Scale 1:100 @ A3

Title Plot 4-5 Building Elevations

Date DEC.24

Drawn PS Checked KLM

**AARON
EVANS**
ARCHITECTS

RIBA
Chartered Practice

Aaron Evans Architects Ltd 3 Gay Street, Bath, BA1 2PH
www.aaronevans.com e: office@aaronevans.com

01225 466234

This drawing is copyright. Only figured dimensions to be used. Contractors not to scale from this drawing and must check all dimensions before proceeding.