



PLOT 6

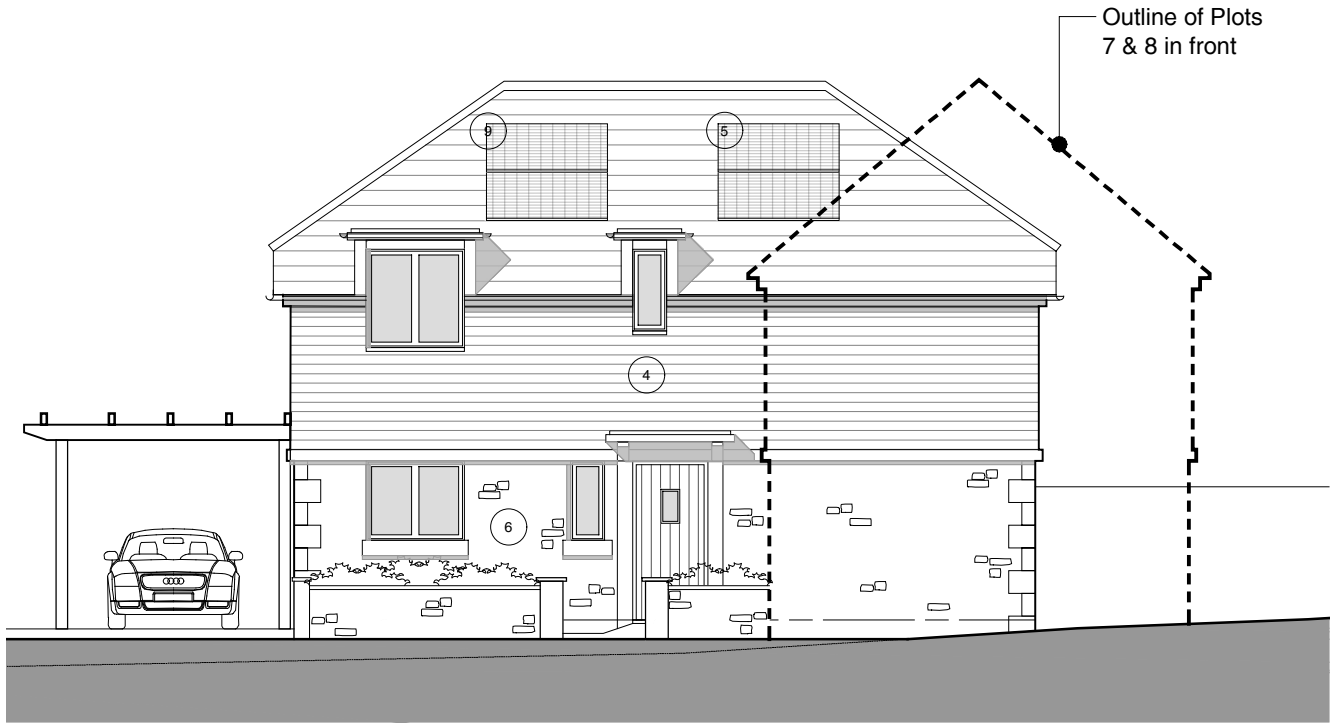


South West Elevation

PLOT 6

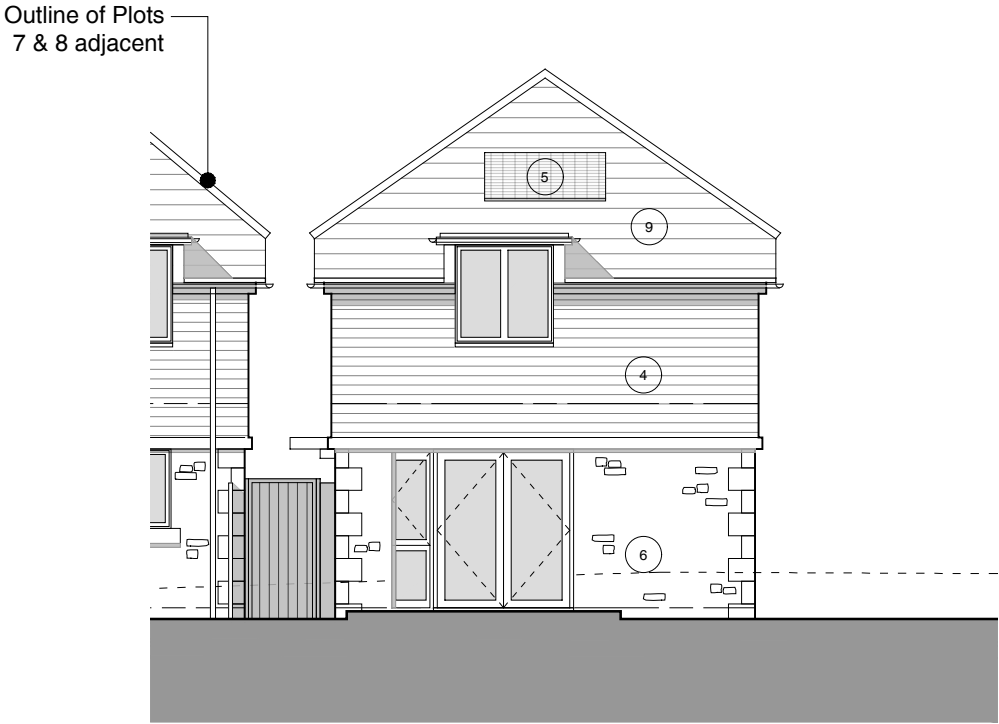


South East Elevation

PLOT 6

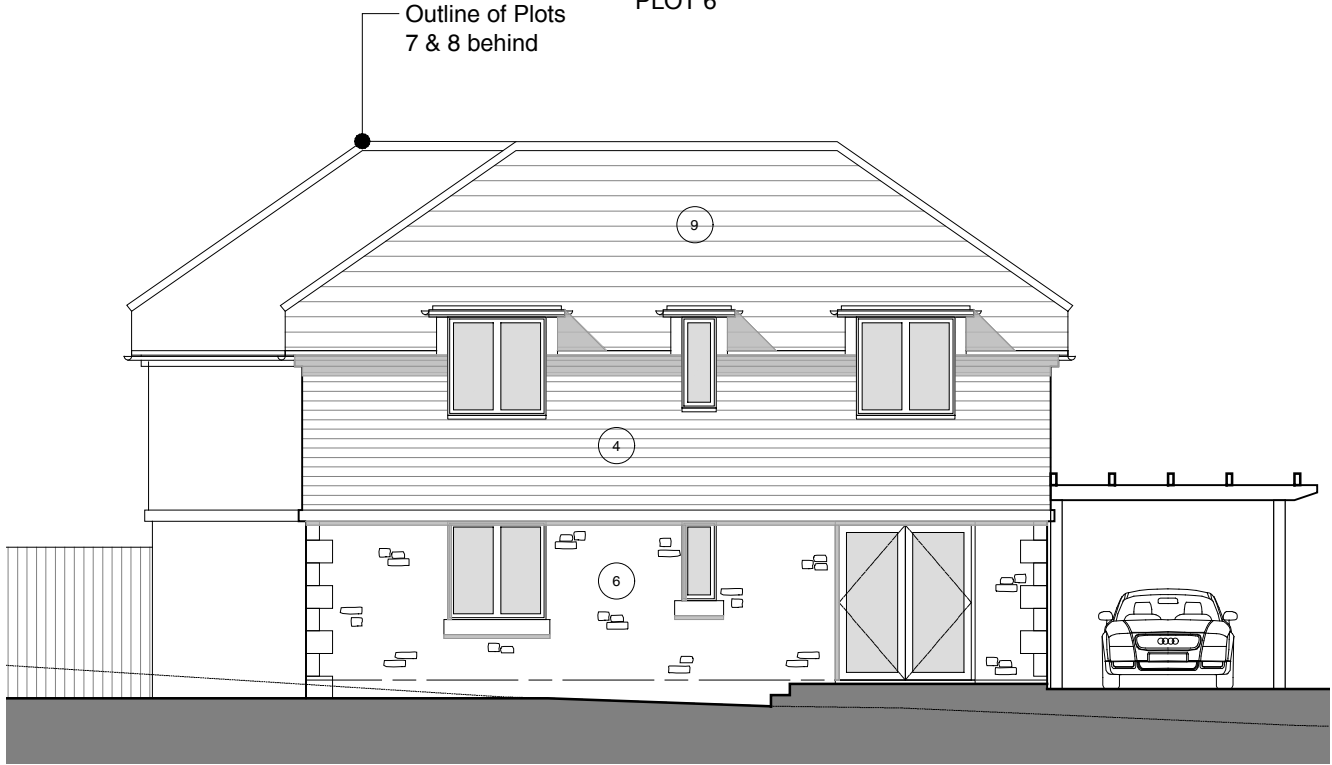

North East Elevation


PLOT 6

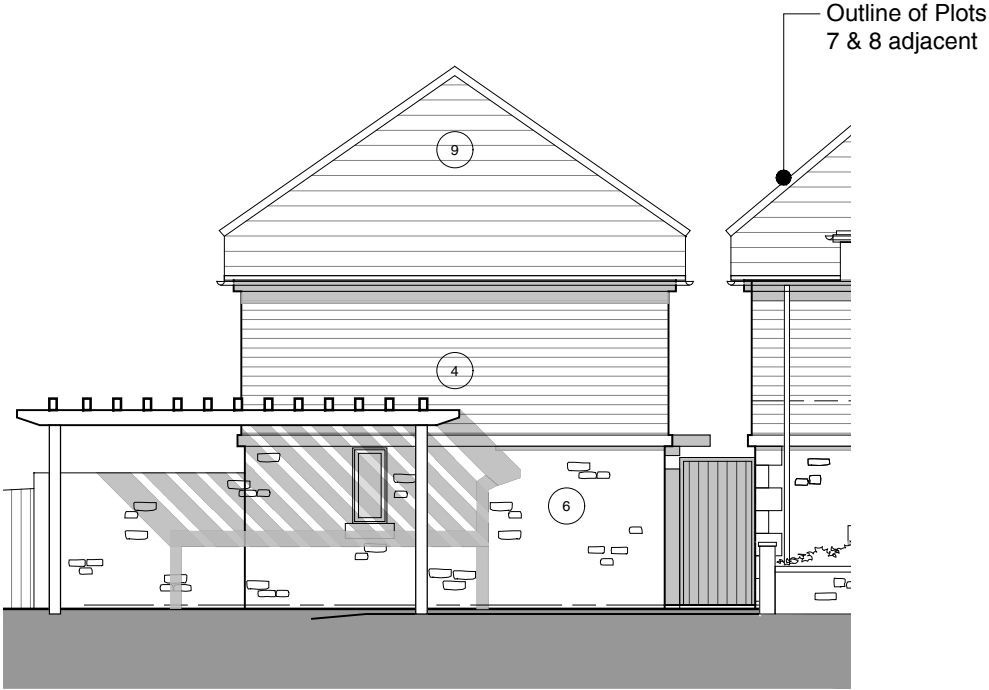

North West Elevation

Materials schedule

- | | |
|---|--------------------------------------|
| 1 Pre-patinated standing seam zinc | 7 White painted render |
| 2 Zinc rainwater goods | 8 Roof-light |
| 3 PPC aluminium framed windows | 9 Natural slate roof tiles |
| 4 Timber cladding - accoya or similar (subject to sample) | 10 Rubble stone wall |
| 5 PV's | 11 Glass balustrade |
| 6 Stone dressings | 12 Stone porch coping with lead roof |
| | 13 Zinc / lead dormers |

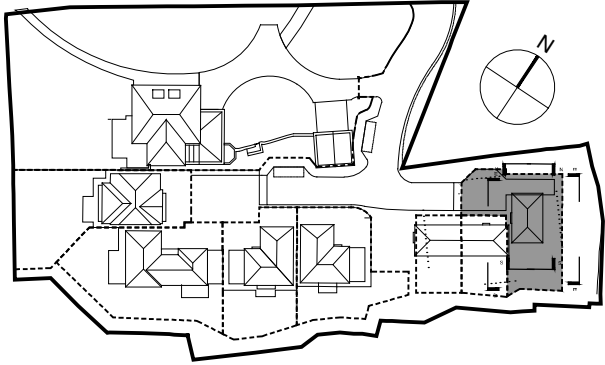

D	21-11-2025	GM	Issued for Planning Application
C	12-06-2025	GM	Issued for Pre App Submission
B	13-01-2025		Labels Revised - Reissued for Planning Application
A	18-12-2024		Issued for Planning Application
P1	13-12-2024		Issued for Information

Client Emily Byrne
Project Ty'n Yr Heol, Neath
Title Plot 6 Building Elevations

Drwg No. 1566 061 D
Scale 1:100 @ A3
Date DEC.24
Drawn PS Checked KLM

AARON
EVANS
ARCHITECTS

RIBA
Chartered Practice

Aaron Evans Architects Ltd 3 Gay Street, Bath, BA1 2PH
www.aaronevans.com e: office@aaronevans.com

01225 466234

This drawing is copyright. Only figured dimensions to be used. Contractors not to scale from this drawing and must check all dimensions before proceeding.