



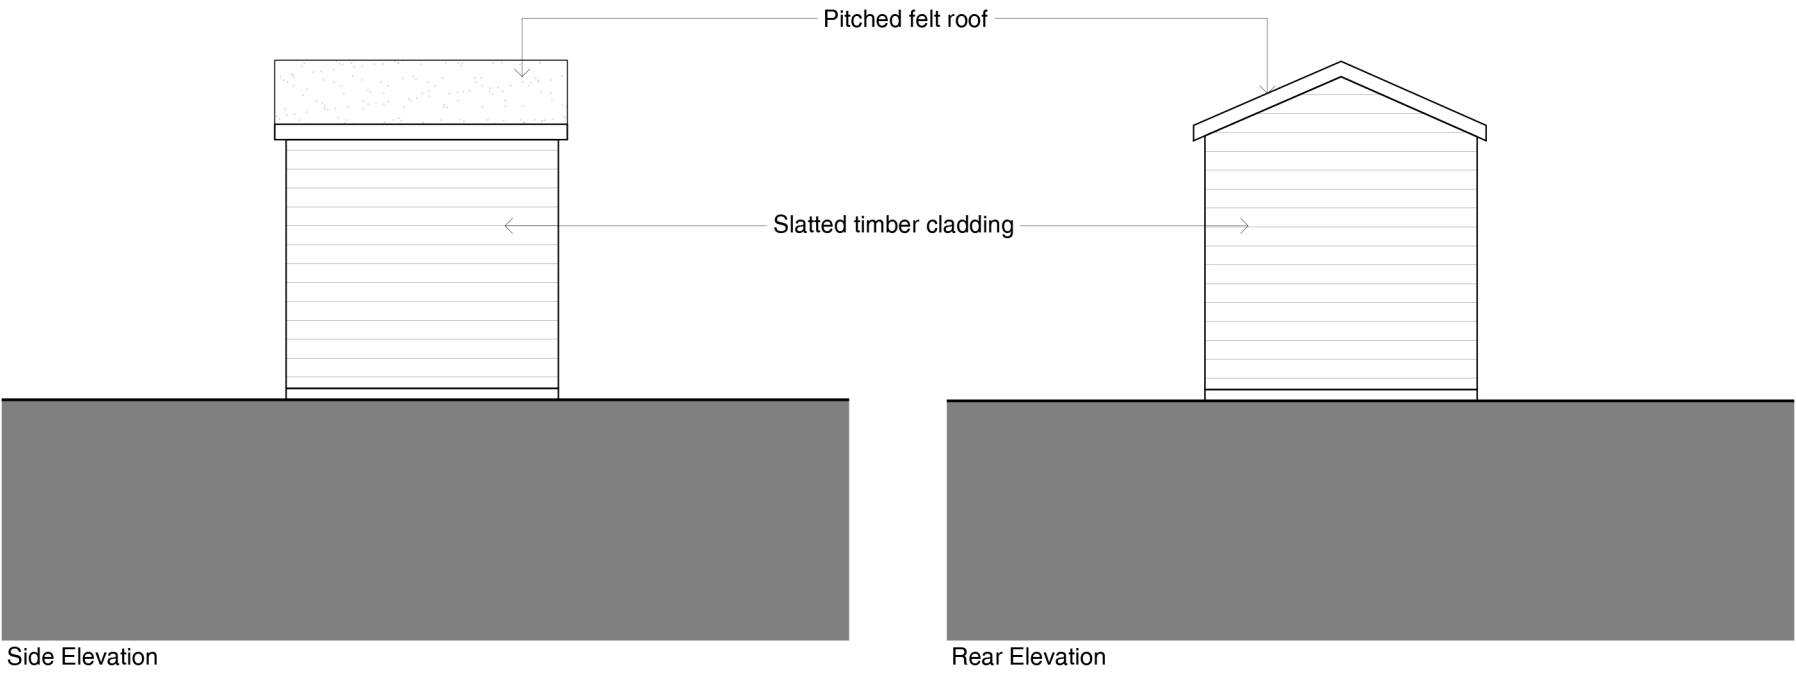

Side Elevation

Rear Elevation

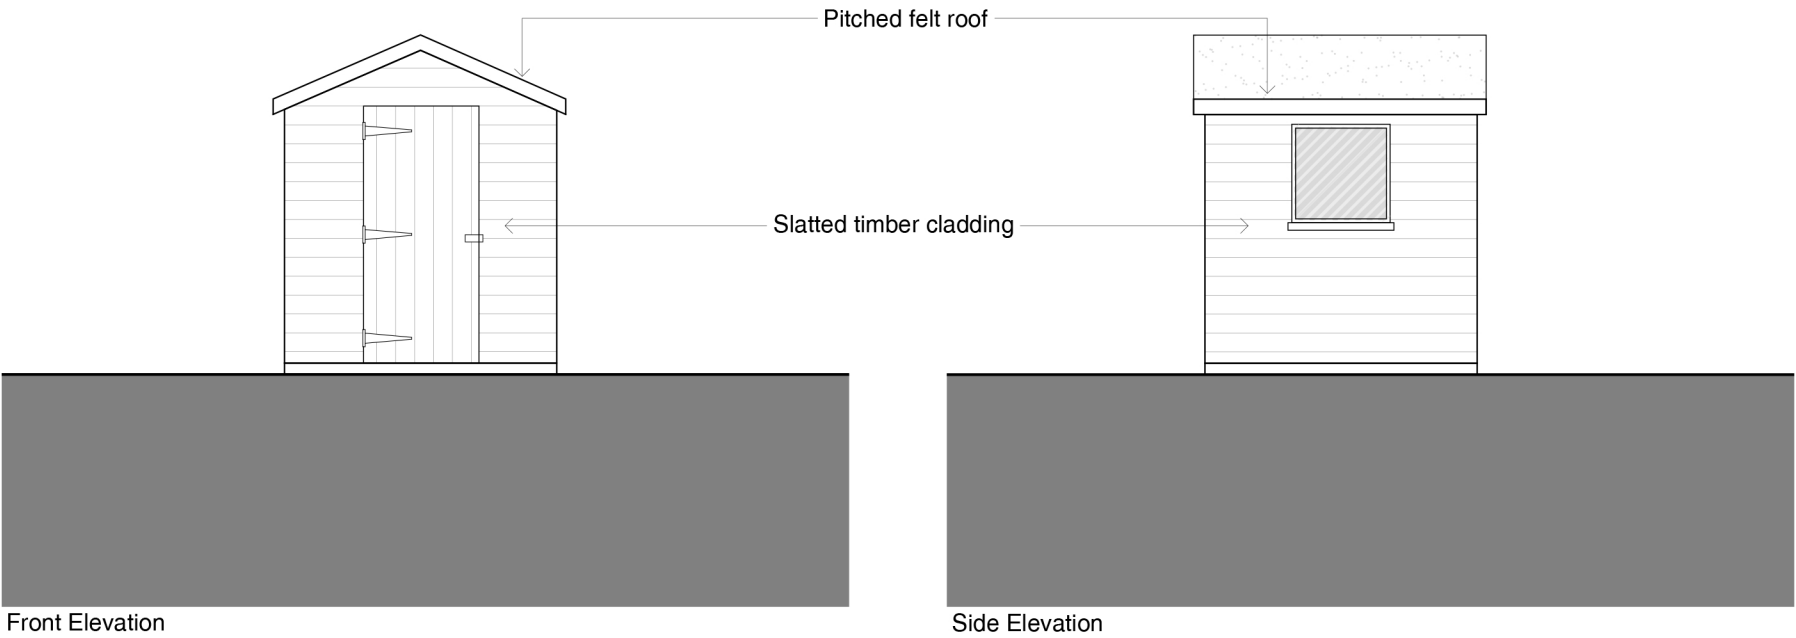

Front Elevation

Side Elevation



B	21-11-2025	Issued for Planning
A	13-01-2025	Issued for Information

Client Emily Byrne

Drwg No. 1566 062 B

Project Ty'n Yr Heol, Neath

Scale 1:50 @ A3

Title Plots 6-8 Typical Illustrative Bike Shed Elevations

Date JAN.25

Drawn PS Checked KLM

A A R O N
E V A N S
A R C H I T E C T S

RIBA 
Chartered Practice

Aaron Evans Architects Ltd 3 Gay Street, Bath, BA1 2PH
www.aaronevans.com e: office@aaronevans.com

01225 466234

This drawing is copyright. Only figured dimensions to be used. Contractors not to scale from this drawing and must check all dimensions before proceeding.