




REAR (EAST) ELEVATION



SIDE (NORTH) ELEVATION

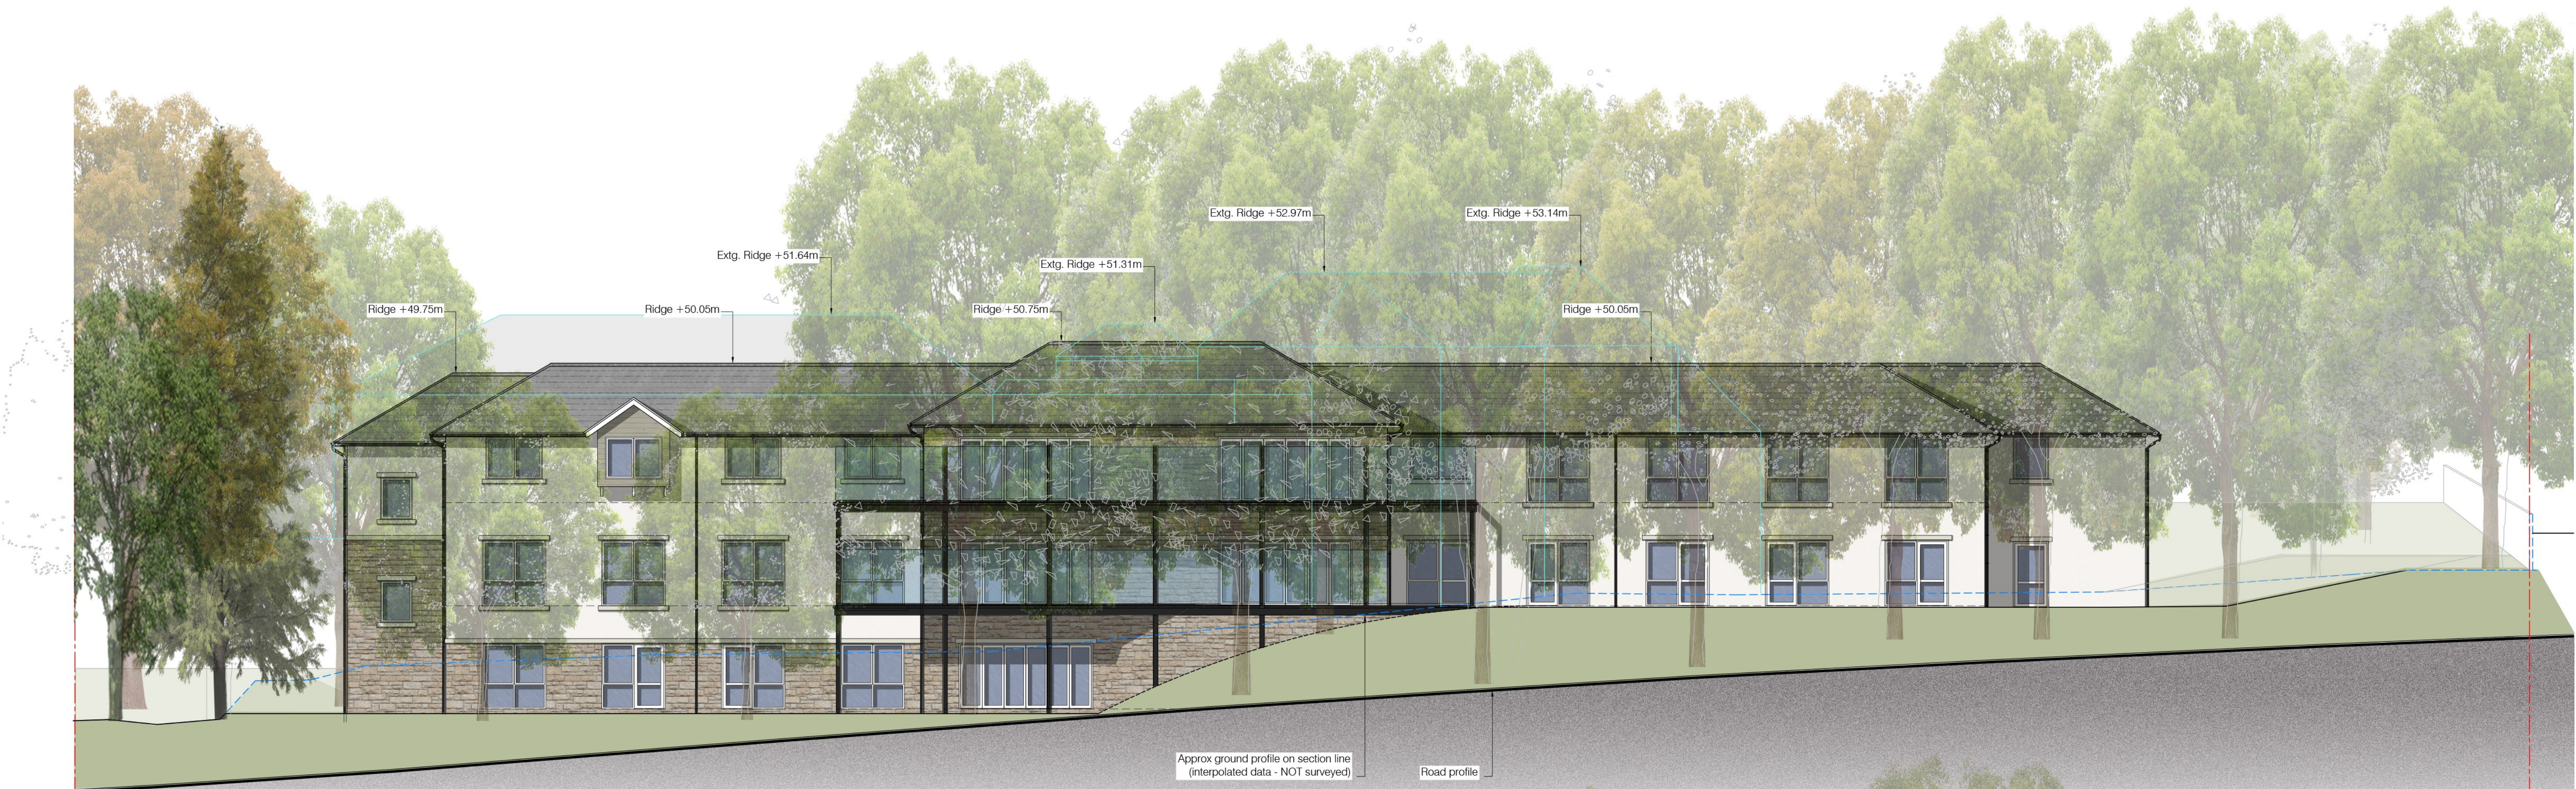

This drawing is covered by copyright which remains with KWL Architects Ltd. and must not be reproduced in any form without their express permission. This drawing should not be scaled for construction purposes, use figured dimensions only.

Revision	Date	Description
Rev A	14.11.2024	Scheme redesign in response to Pre-App feedback - Elevations updated to reflect amended building footprint
Rev B	04.04.2025	East elevation updated to show embankment and updated terrace in RPA zone of boundary trees. Existing ridge heights noted
Rev C	03.06.2025	Elevations revised in accordance with the latest tree survey and the proposed embankment.

Drawn
DPH
DPH
DDS

	Recon (Bradstone) Stone		Recon Stone band / heads / sills
	White rough-cast render		White PVCu windows / doors
	Natural Slate Roof		White Aluminium doors to main Entrance / Bifolds / Plant Room

Client	OXFORD CARE HOLDING (BIRA CARE)
Project	CEFN LODGE CARE HOME, 16 CEFN PARC, SKEWEN, NEATH, SA10 6YR
Drawing	PROPOSED ELEVATIONS - SHEET 2

Scale	Date	Drawn	Checked
1:100 @ A1	11.11.2024	DPH	
Job No.	Dwg No.	Revision	Status
5498	PL 05	C	PLANNING



KWL Architects

Poplar House · Hazell Drive
Newport S.Wales NP108FY
T. +44 (0)1633 81 71 71
www.kwlarchitects.co.uk