




DIAGRAMMATIC SECTION A-A



DIAGRAMMATIC SECTION D-D

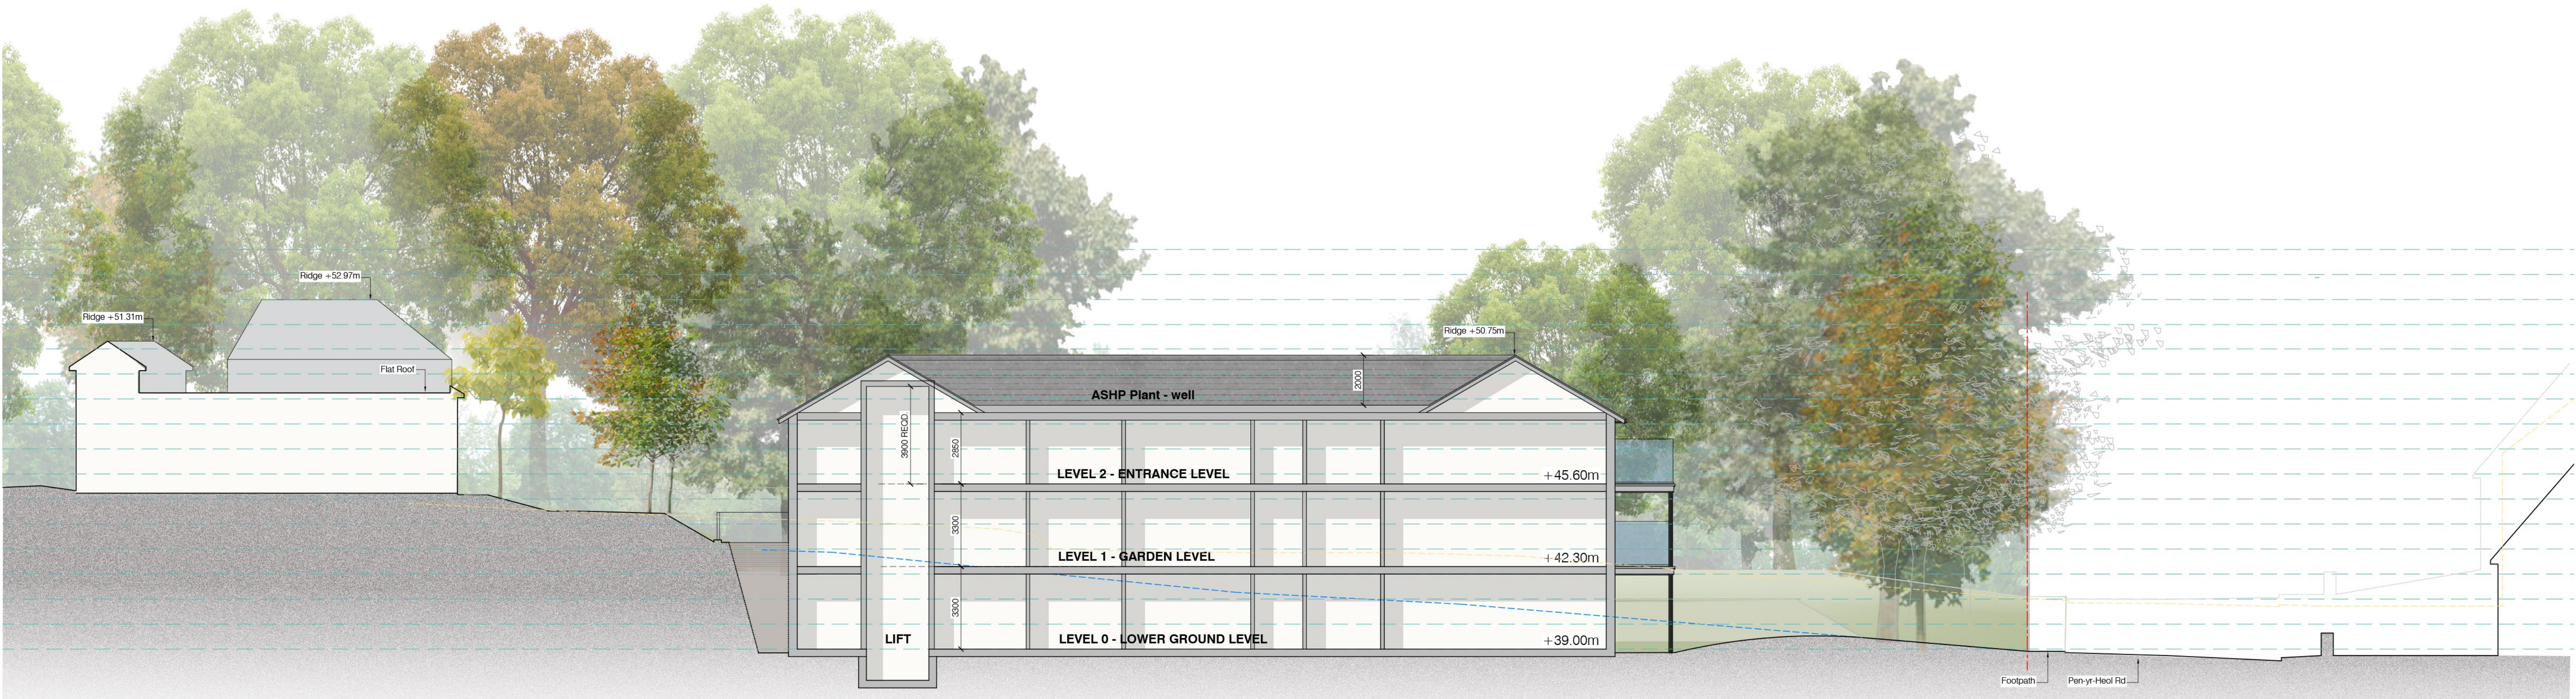

This drawing is covered by copyright which remains with KWL Architects Ltd. and must not be reproduced in any form without their express permission. This drawing should not be scaled for construction purposes, use figured dimensions only.

| Revision | Date       | Description   |
|----------|------------|---|
| Rev A    | 14.11.2024 | Scheme redesign in response to Pre-App feedback - Elevations updated to reflect amended building footprint.                   |
| Rev B    | 04.04.2025 | Building Sections updated following Pre-App response - Lift heights added, Section DD added to illustrate proposed roof form. |
| Rev C    | 03.06.2025 | Elevations revised in accordance with the latest tree survey and the proposed embankment.                                     |
| Rev D    | 11.06.2025 | Section D-D updated to show dual pitch roof with internal valley and additional rainwater downpipe on south elevation.        |

Drawn  
DPH  
DPH  
DDS  
DDS

|                                                                        |                    |               |                    |
|------------------------------------------------------------------------|--------------------|---------------|--------------------|
| Client<br>OXFORD CARE HOLDING (BIRA CARE)                              |                    |               |                    |
| Project<br>CEFN LODGE CARE HOME, 16 CEFN PARC, SKEWEN, NEATH, SA10 6YR |                    |               |                    |
| Drawing<br>PROPOSED BUILDING SECTIONS A-A AND D-D                      |                    |               |                    |
| Scale<br>1:125 @ A1                                                    | Date<br>11.11.2025 | Drawn<br>DPH  | Checked            |
| Job No.<br>5498                                                        | Dwg No.<br>PL 06   | Revision<br>D | Status<br>PLANNING |

**KWL Architects**  
Poplar House Hazell Drive  
Newport S.Wales NP108FY  
T. +44 (0)1633 81 71 71  
[www.kwlarchitects.co.uk](http://www.kwlarchitects.co.uk)