


- Communal Areas
- Circulation Areas
- Stores and Plant Rooms
- Staff
- Bathrooms and Wet Rooms
- Bedrooms



Lower Floor Plan | Bedrooms - 9 L/D | G.I.A - 692m²

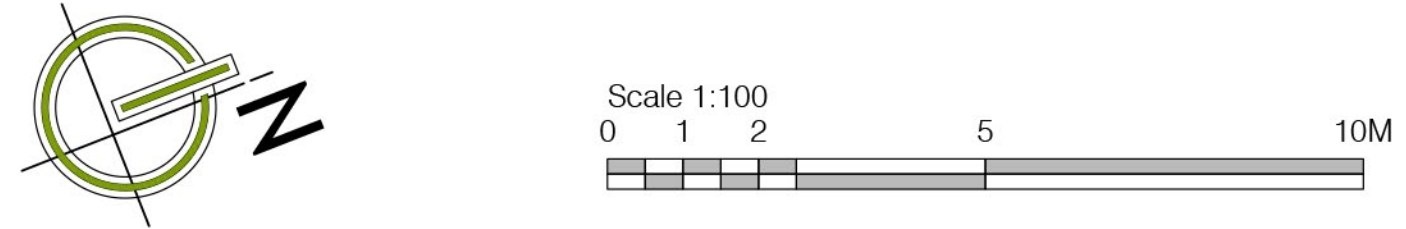

This drawing is covered by copyright which remains with KWL Architects Ltd. and must not be reproduced in any form without their express permission. This drawing should not be scaled for construction purposes, use figured dimensions only.

Revision	Date	Description	Drawn
Rev -	-	-	-

Client				 KWL Architects
OXFORD CARE HOLDING (BIRA CARE)				
Project				
CEFN LODGE CARE HOME, 16 CEFN PARC, SKEWEN, NEATH, SA10 6YR				
Drawing				Poplar House Hazell Drive Newport S.Wales NP108FY T. +44 (0)1633 81 71 71 www.kwlarchitects.co.uk
PROPOSED LEVEL 0 - LOWER GROUND LEVEL				
Scale	Date	Drawn	Checked	
1:100 @ A1	03.06.2025	DDS	DH	
Job No.	Dwg No.	Revision	Status	PLANNING
5498	PL08	-	-	