


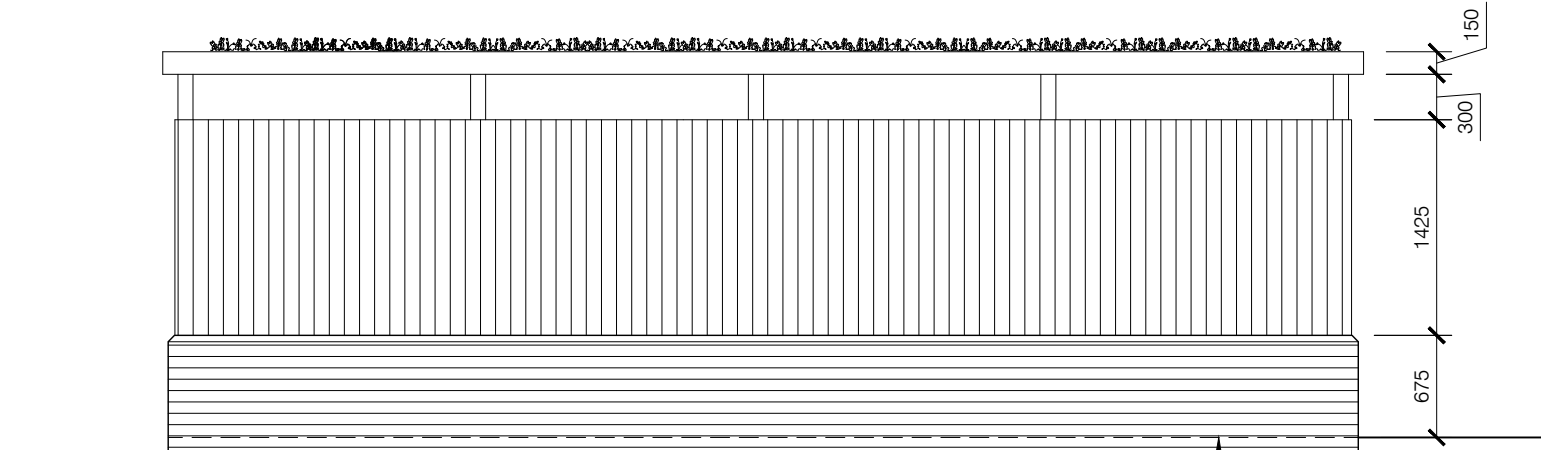
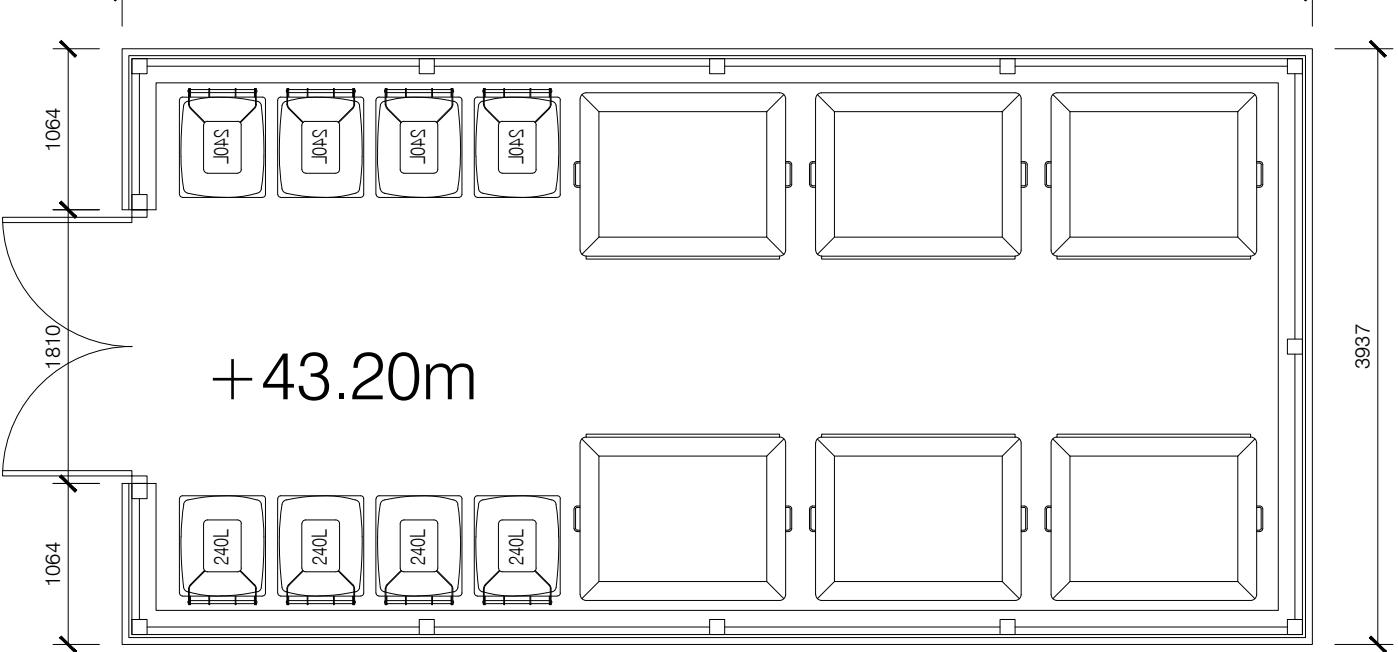


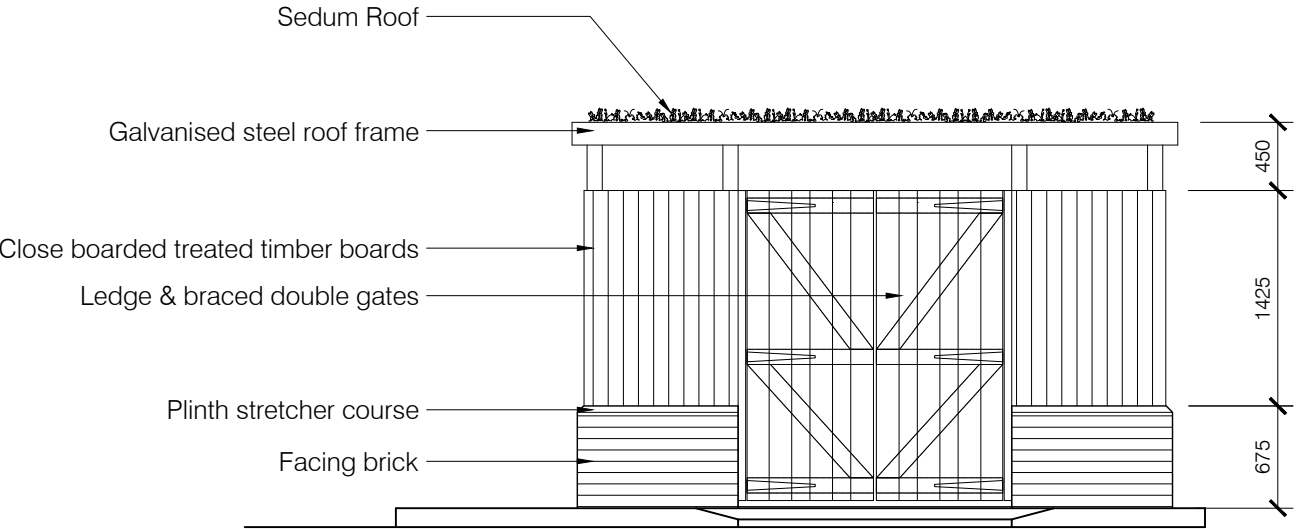

SIDE ELEVATION

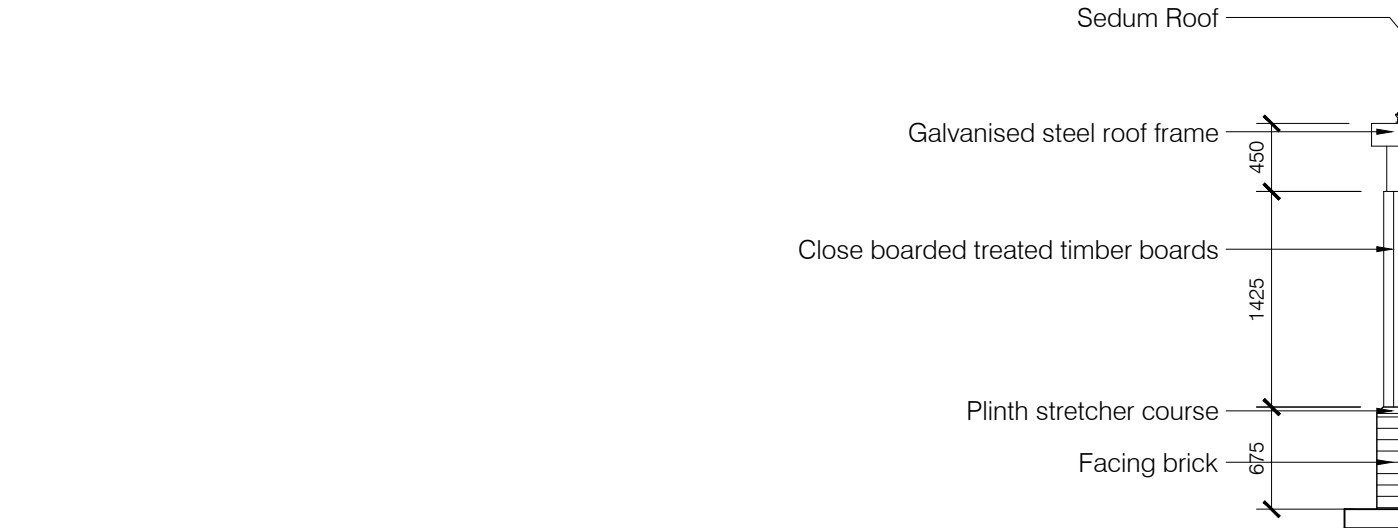

FRONT ELEVATION

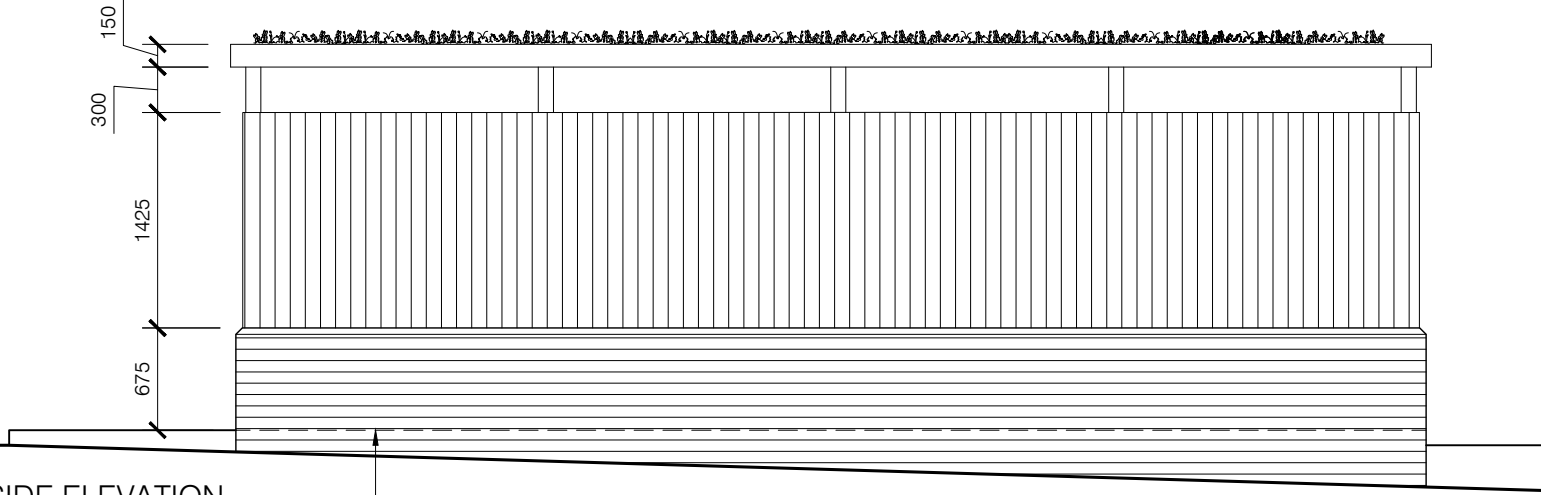

SIDE ELEVATION



Revision	Date	Description	Drawn
Rev			

This drawing is covered by copyright which remains with KWL Architects Ltd. and must not be reproduced in any form without their express permission. This drawing should not be scaled for construction purposes, use figured dimensions only.

Client	OXFORD CARE HOLDING (BIRA CARE)
Project	CEFN LODGE CARE HOME, 16 CEFN PARC, SKEWEN, NEATH, SA10 6YR
Drawing	REFUSE STORE - PLANS AND ELEVATIONS
Scale	1:50 @ A3
Date	03.10.2025
Drawn	DPH
Checked	
Job No.	5498
Dwg No.	PL 11
Revision	
Status	PLANNING

KWL Architects

Poplar House Hazell Drive
Newport S.Wales NP108FY
T.+44 (0)1633 81 71 71
www.kwlarchitects.co.uk