

NOTES:
All dimensions must be checked on site and not scaled from this drawing.
This plan has been prepared for Planning and /or Building Regulation purposes only.
Some forms of building works may require action by the owners under The Party Wall Act 1988. The proposed works should be discussed with the relevant authorities at least one month before commencement of works and their written approvals obtained.



Location Plan
scale 1:1250

A	Date	Revisions
© copyright		

D. Vivian Jones AssocRICS
Building Design Services
114, Brecon Road,
HIRWAUN,
Rhonda Cynon Taff,
CF44 9NS
Tel. 01685 812069
Mobile 07702 380869
Email: vivianesdesign@yahoo.co.uk



Client
Mr Kevin Joseph

Job Title
**Proposed Single Storey
Extension to Side**


Drawing Title
**53, Neath Road,
Tonnd.
NEATH.
SA11 3DQ.**

Scale
1: 50m 1:100m 1:500 1:1250


Date
06.11. 2025

Drawn by
SL


Rev.
3056 R

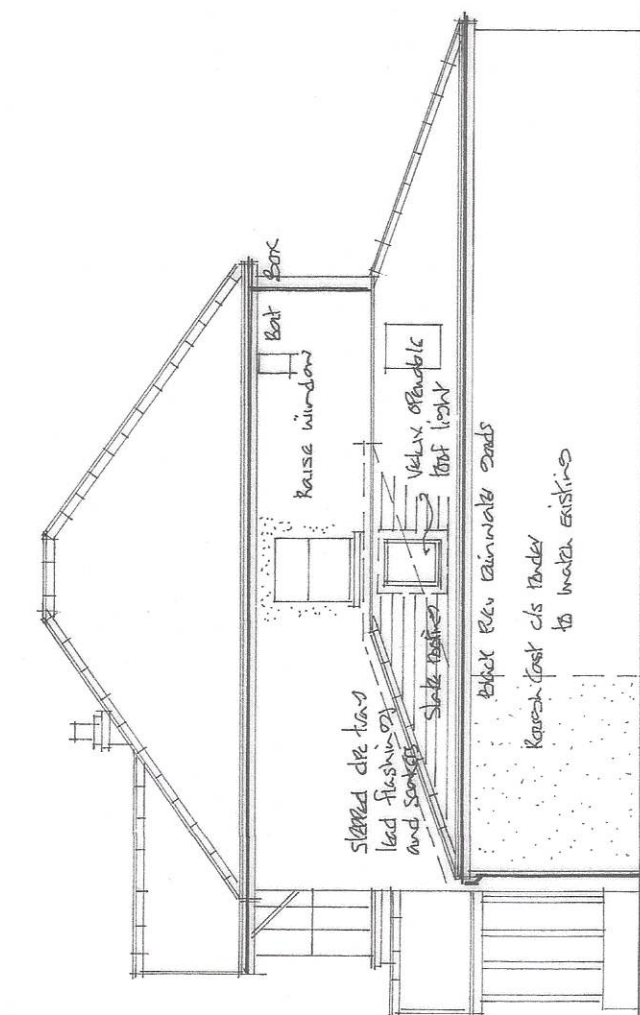


proposed front elevation se

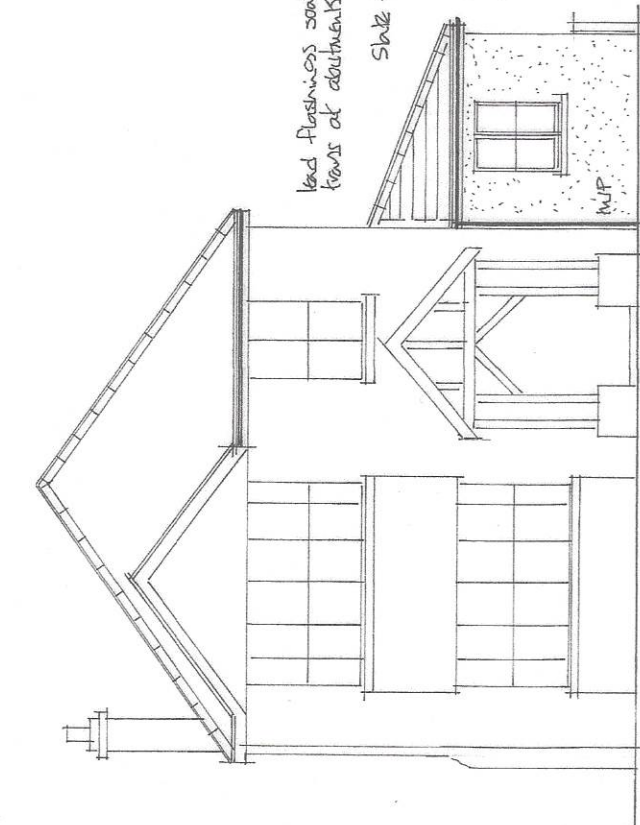


proposed front elevation se

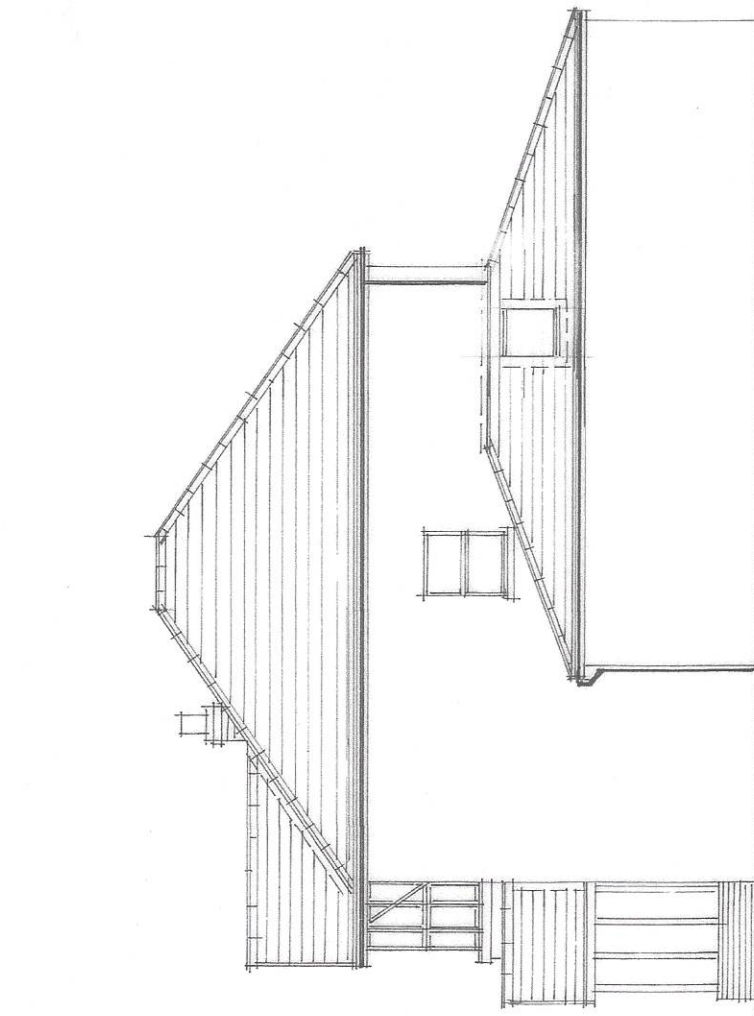

existing side elevation ne

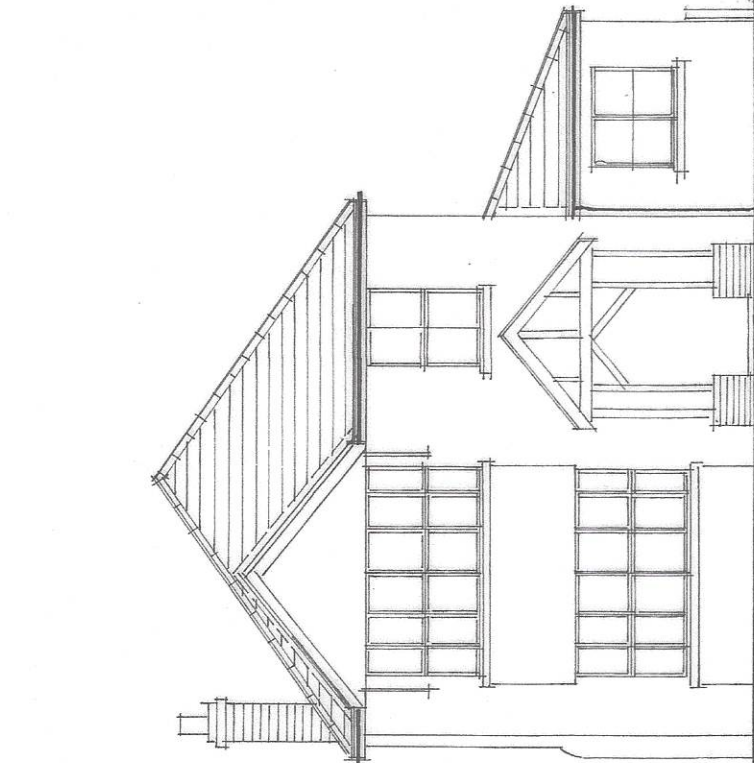

existing front elevation se

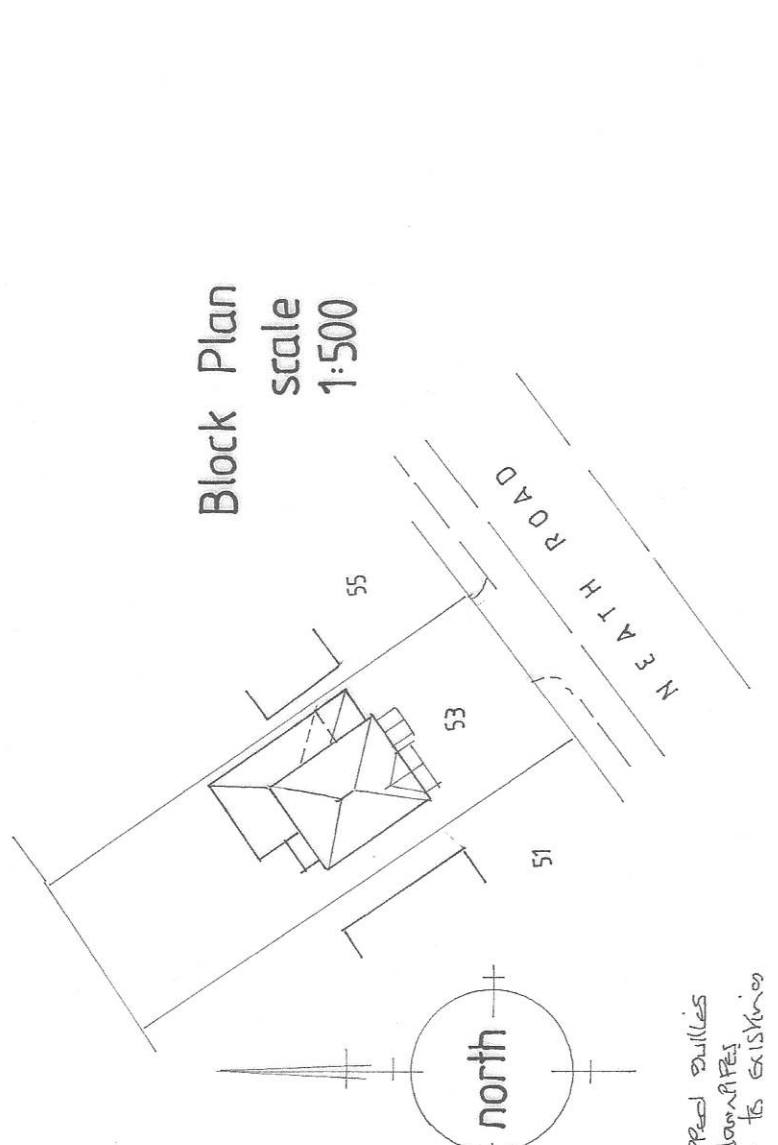

Block Plan
scale 1:500

BRIEF ELECTRICS
All new electrical works are to be carried out under the guidance of a qualified electrician. Supply and fix ceiling mounted mains operated mechanical extractor fan to utility. Extractor fan to be similar to existing. All new electrical work to be carried out in accordance with BS7671:2018. 

EXTERNAL DRAINAGE
Use brick wall type incombustible trapped outlets. Black PVC rainwater outlet and downpipes. Downpipes to be similar to existing. All new external drainage to be carried out in accordance with BS5548:2012. 

ROOF VENTILATION
Ventilate roof space by using ridge ventilator. Ridge ventilator to be similar to existing. All new roof ventilation to be carried out in accordance with BS5548:2012. 

ROOF INSULATION
Roof insulation to be carried out in accordance with BS5548:2012. All new roof insulation to be carried out in accordance with BS5548:2012. All new roof insulation to be carried out in accordance with BS5548:2012.

CEILING
Ceiling to be carried out in accordance with BS5548:2012. All new ceiling to be carried out in accordance with BS5548:2012. All new ceiling to be carried out in accordance with BS5548:2012.

ABUTMENTS
Abutments to be carried out in accordance with BS5548:2012. All new abutments to be carried out in accordance with BS5548:2012. All new abutments to be carried out in accordance with BS5548:2012.

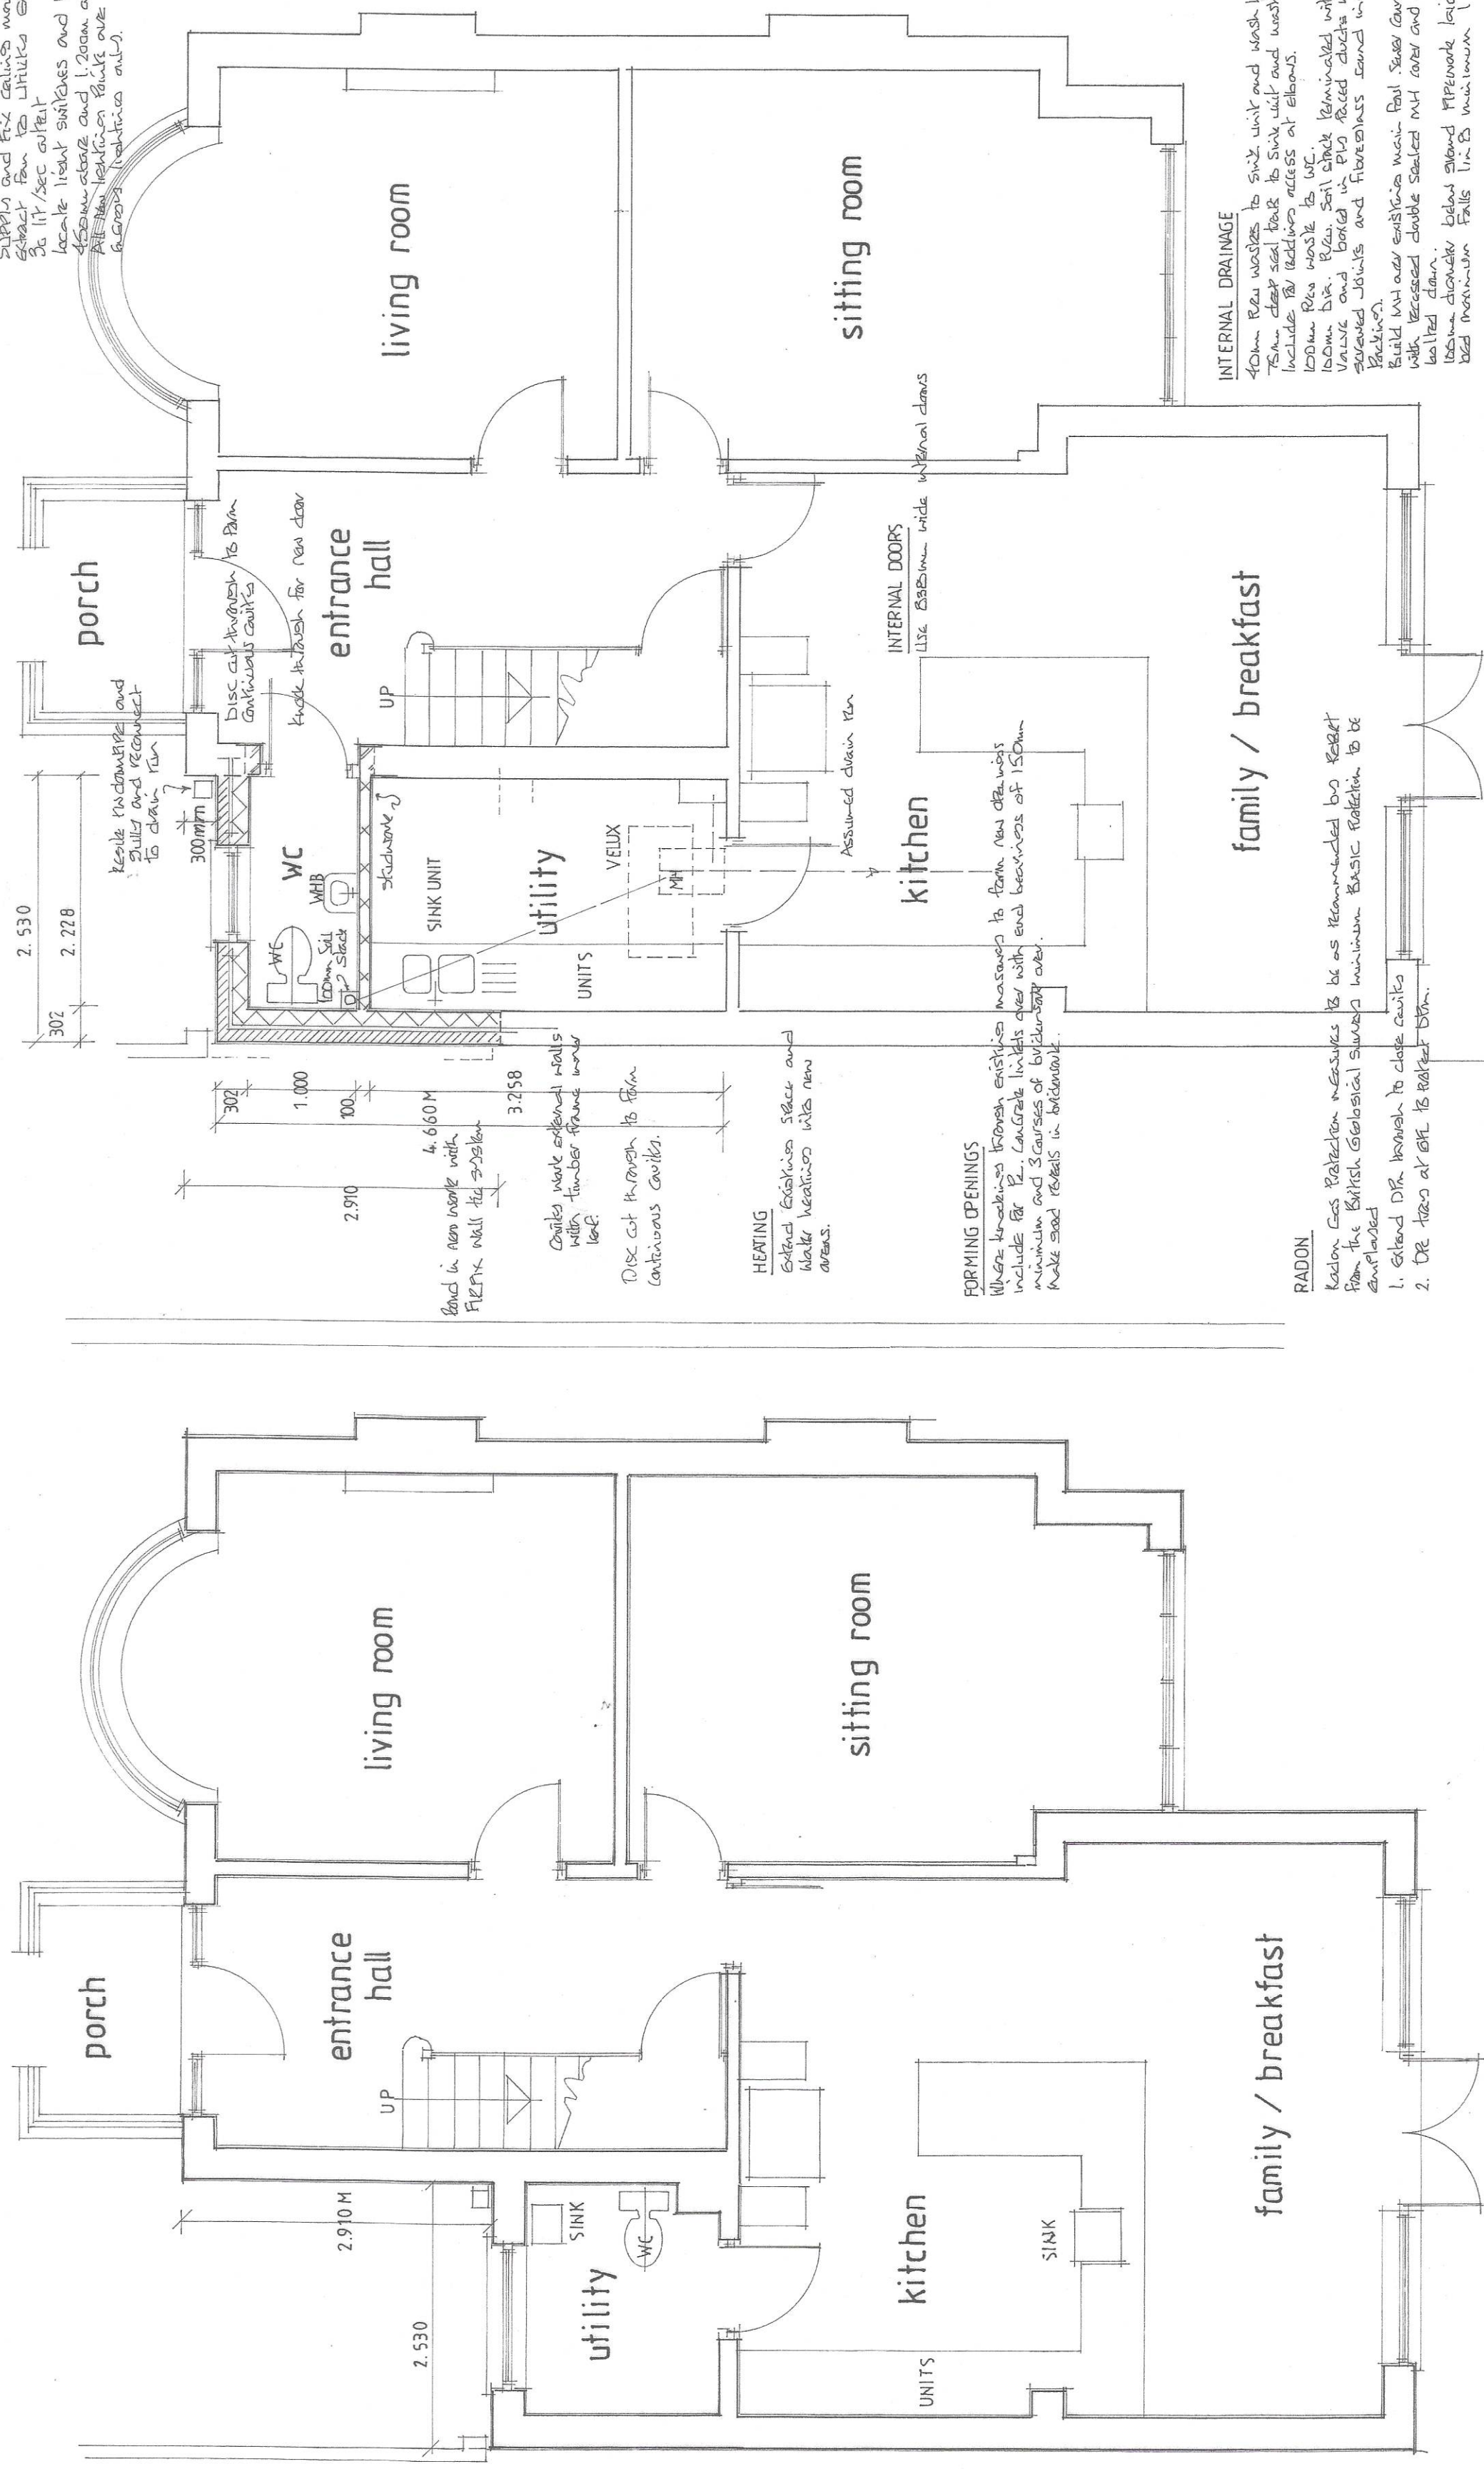

PROPOSED GROUND FLOOR PLAN 1:50 m

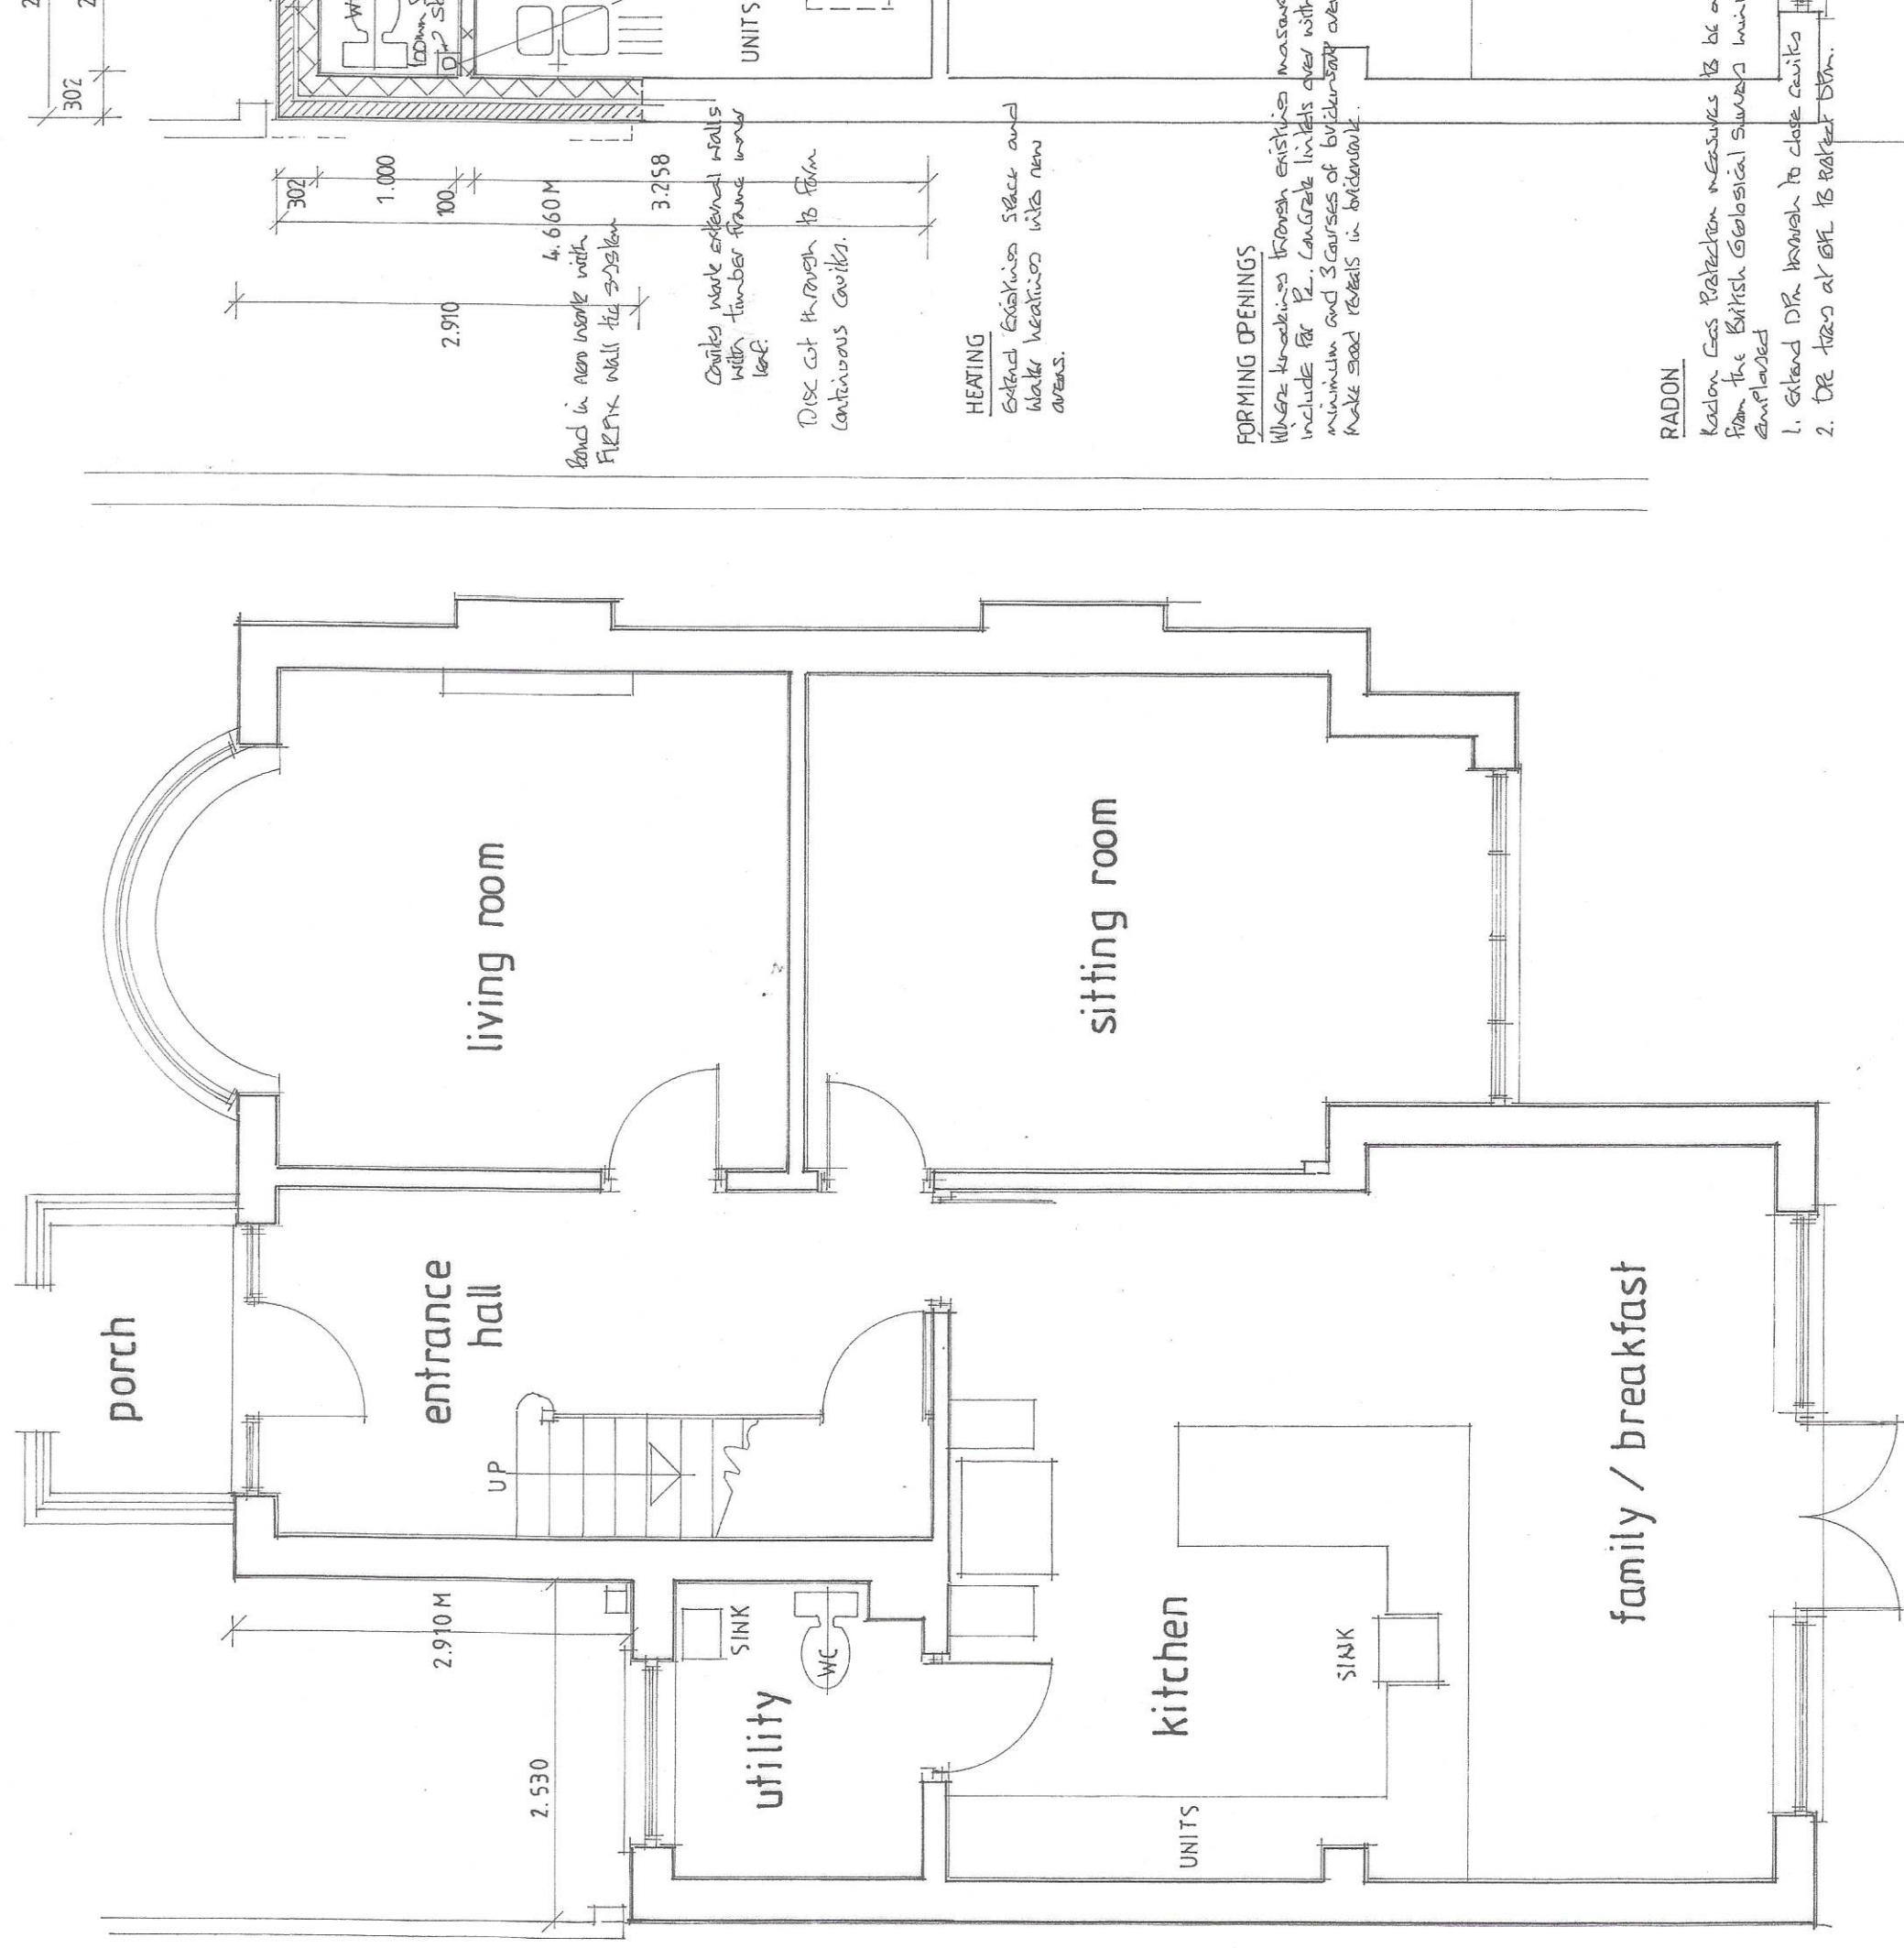

EXISTING GROUND FLOOR PLAN 1:50m

NOTE
Final foundation /floor design to be determined by inspection of excavations and approved by council.