


© Jon James Studio Architecture Ltd.

Figured dimensions only are to be taken from this drawing. All dimensions are to be checked on site before any work is put in hand.

KEY

- Existing Wall
- Proposed Wall
- SVP Soil Vent Pipe
- RWP Rainwater Pipe
- Spot elevation
- Overhead
- RL Roof Light
- TW Teaching Wall
- RH Roof Access Hatch
- Bat Access Vent

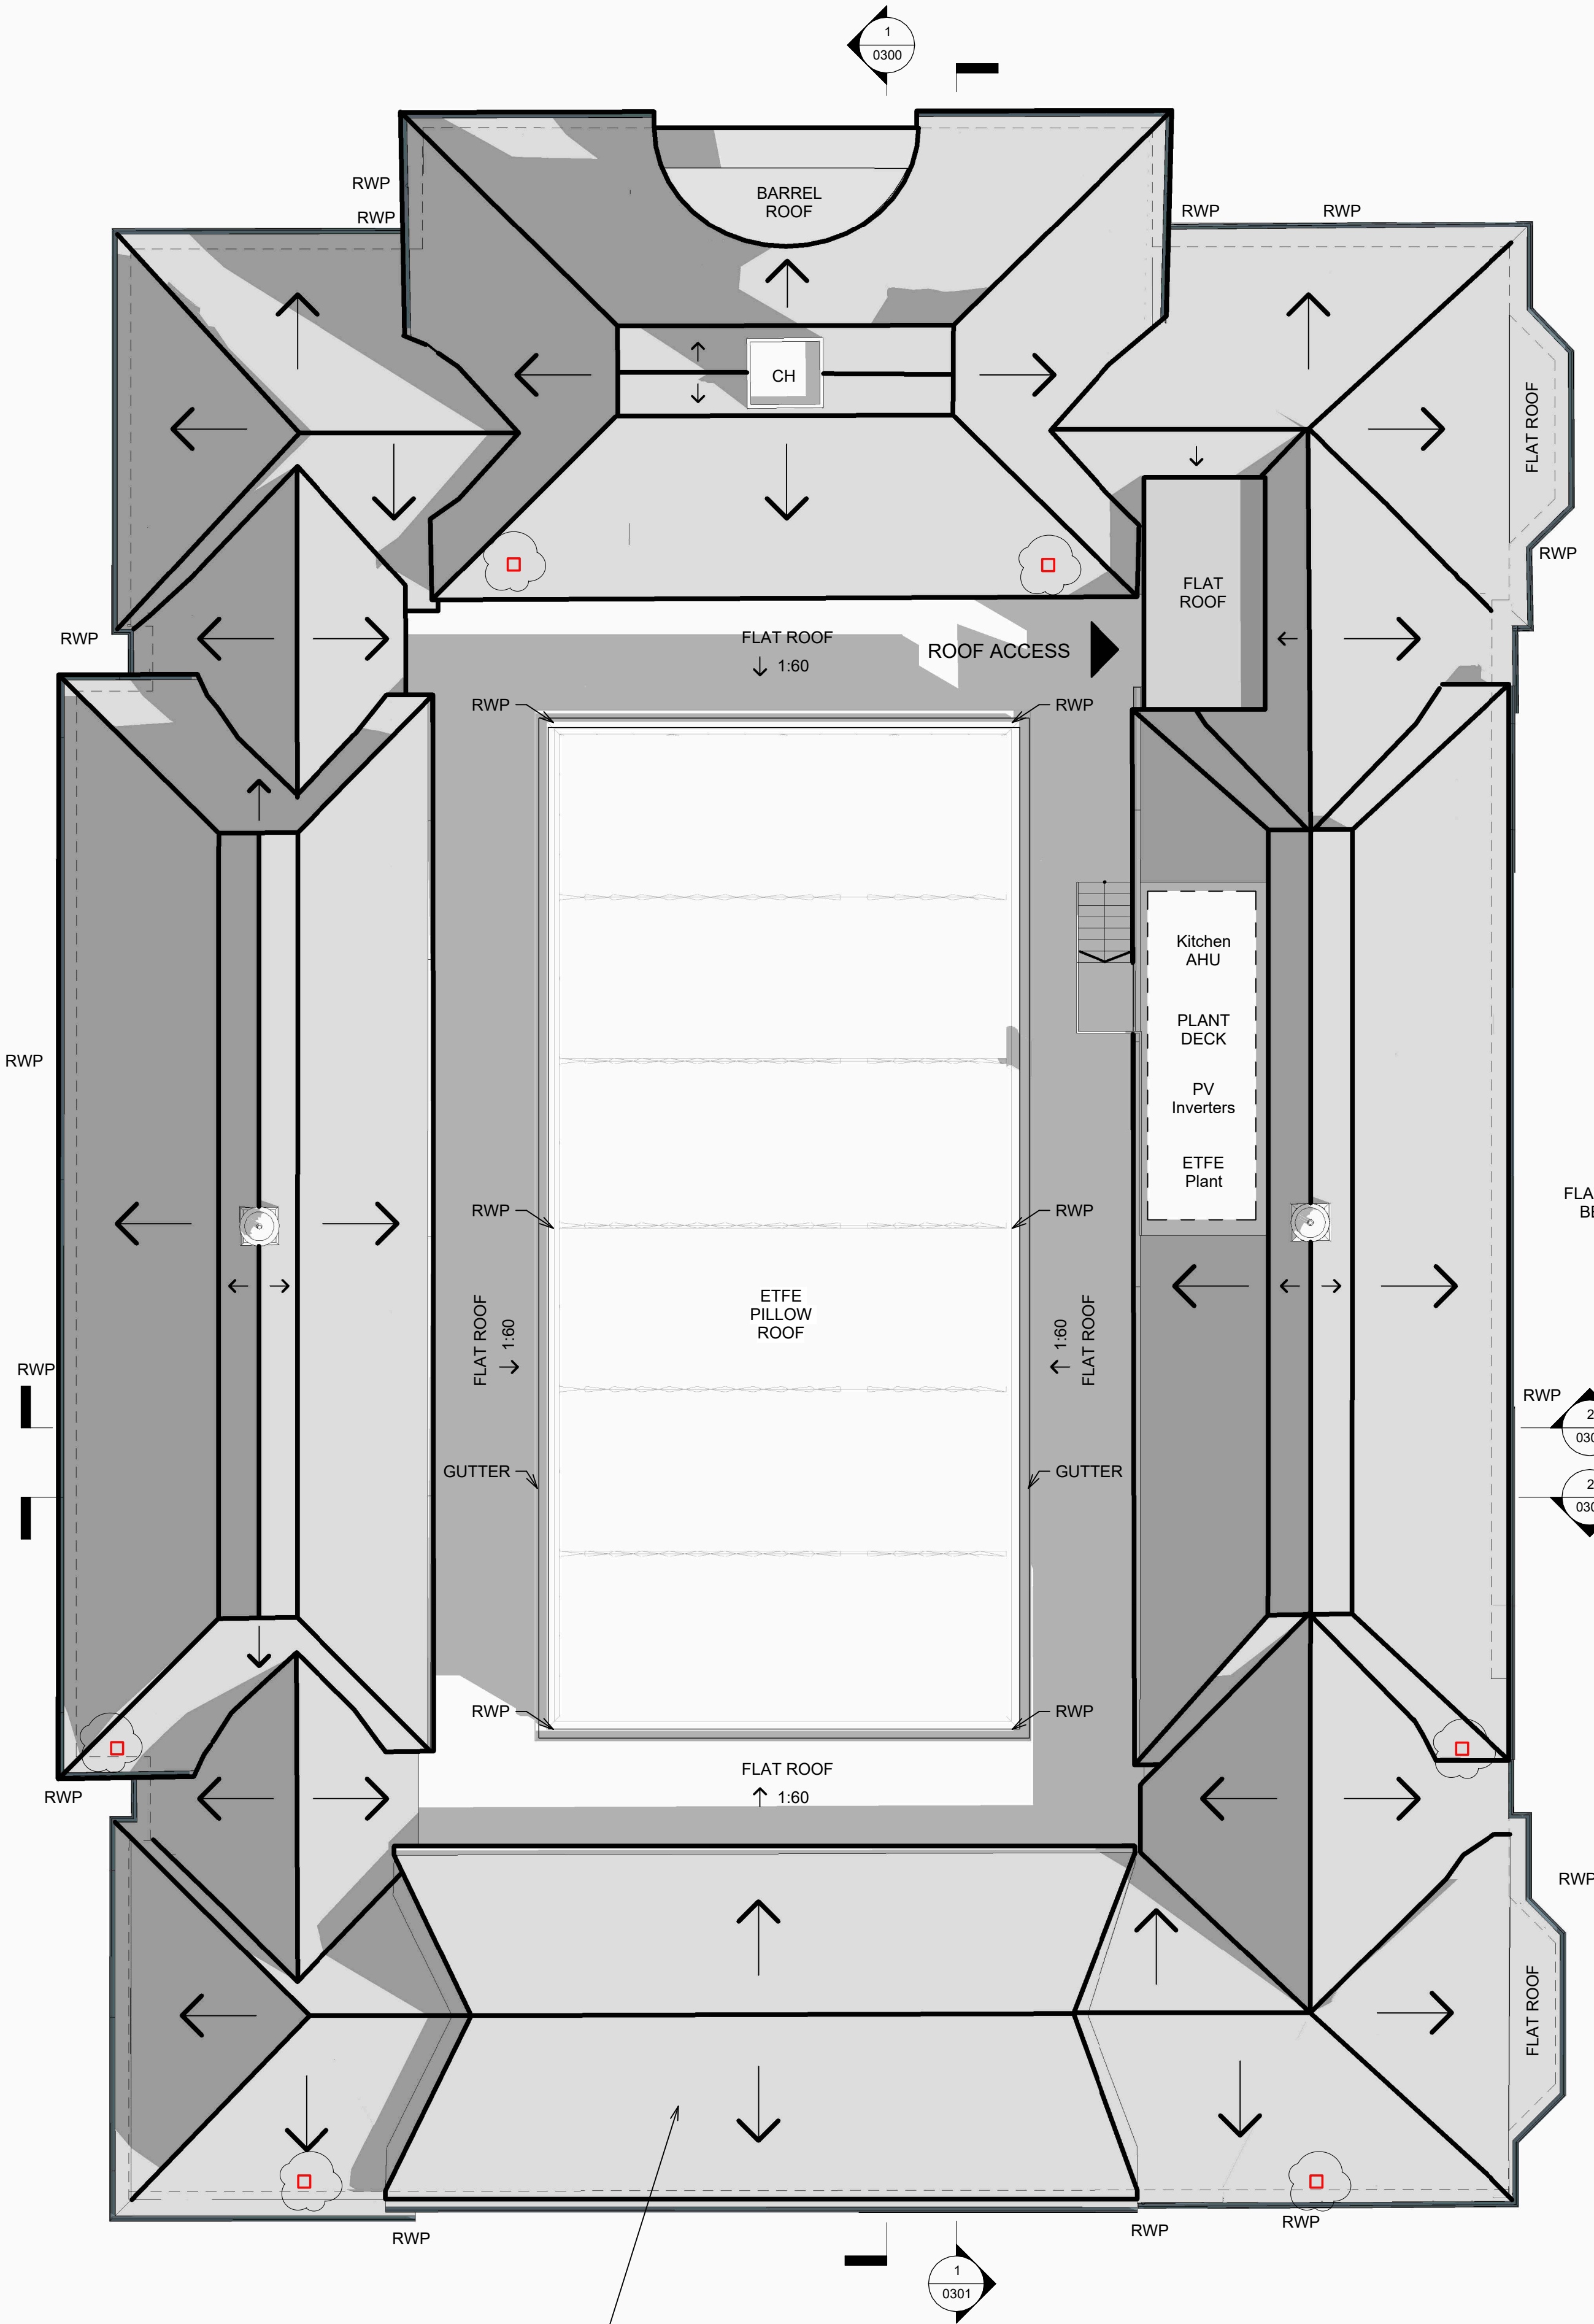

Extent of integrated PVs to be confirmed.
To be concentrated on roofs sloping
inward to courtyard where feasible.

P05	Planning Updates	JJ	25.11.25	CD
P04	Planning Submission	JJ	22.09.25	IB
P03	Post CDM 03 Comments	JJ	18.08.25	IB
P02	Draft Layout Co-ordination	JJ	01.08.25	IB
P01	RIBA Stage 2 Pack	CD	21.07.25	IB
Revision	Description	Checked	Date	Drawn

Jon James studio
ARCHITECTURE

Client
Tilbury Douglas Construction Ltd.

Job Title
Education Library & Resource
Centre

Drawing Title
Proposed Roof Plan

Scale	As indicated @A2		
Job No.	100654	Drawing No.	0203
BIM Level 2 File Name:	100654-JJA-01-RF-D-A-0203		
Work Stage	RIBA Stage 3	Status	S4
Rev	P04		

RF - Proposed Roof Plan

1 : 100

metres 2 4 6 8 10

1 : 100