




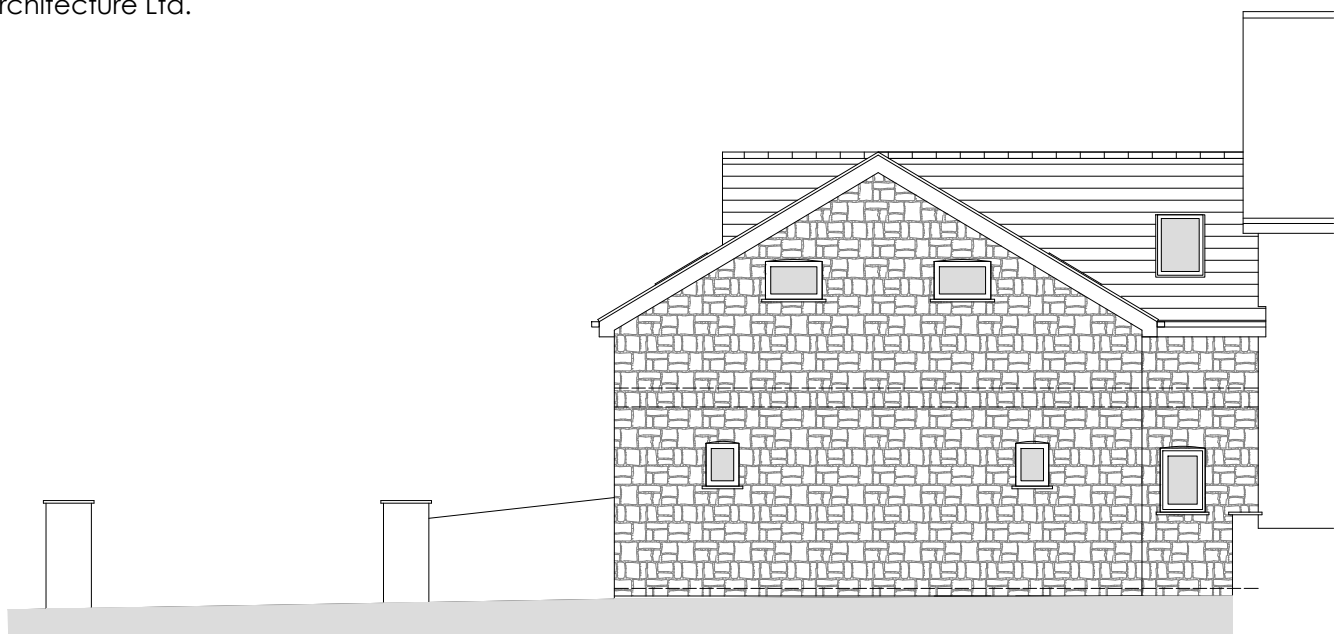

south west elevation
scale | 1:100

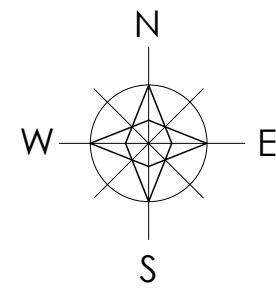


north west elevation

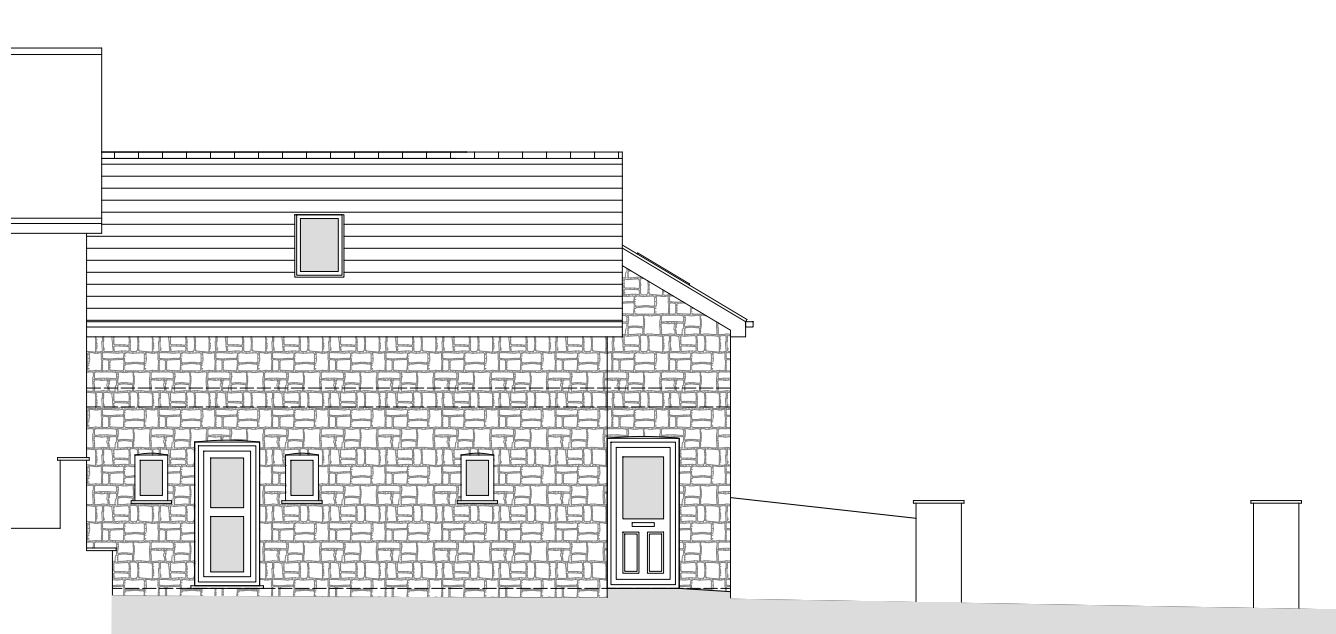

north east elevation



ground floor plan
scale | 1:100

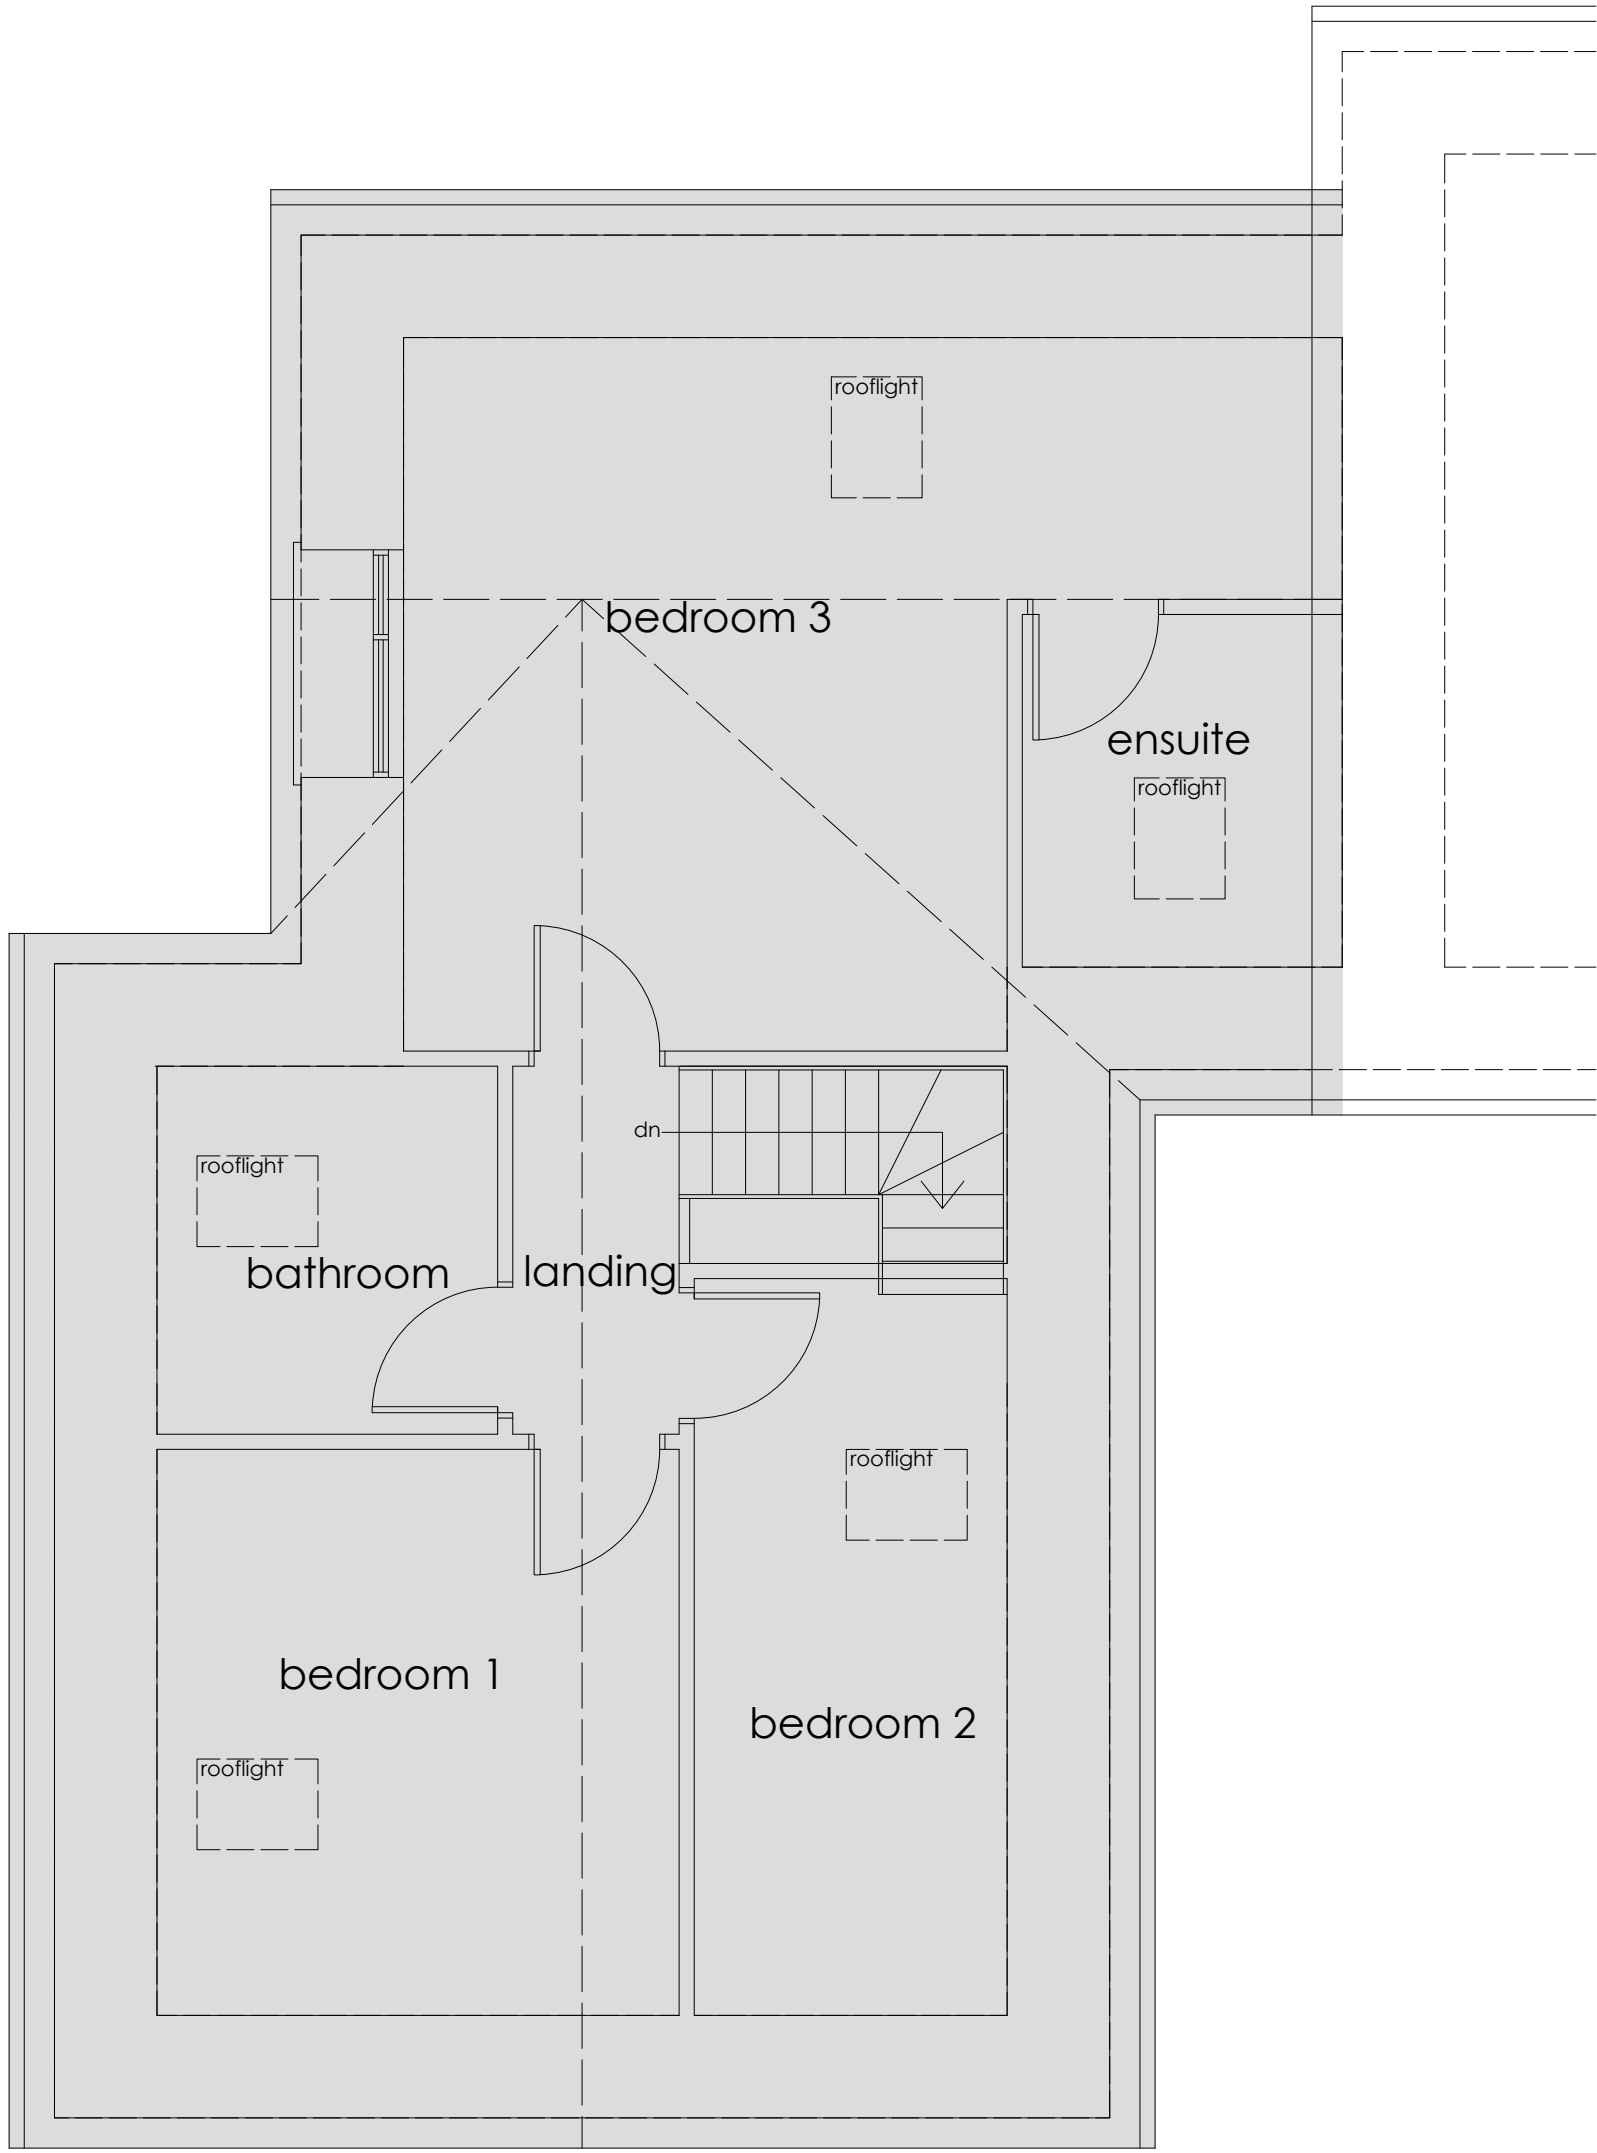

first floor plan

revision	
a	
b	
c	
d	
e	
f	
g	

planning	project	drawing	date
	BWYTHYN CERRIG, LLWYN LLANC FARM, CRYNANT	EXISTING FLOOR PLAN & ELEVATIONS	APRIL 2024
	client	drawing no.	scale
	MR & MRS HOPKINS	22.BCLLF.03	1 50 @ A1
www.ipanarchitecture.co.uk		hello@ipanarchitecture.co.uk	07765 660189