


south west elevation
scale | 1:100


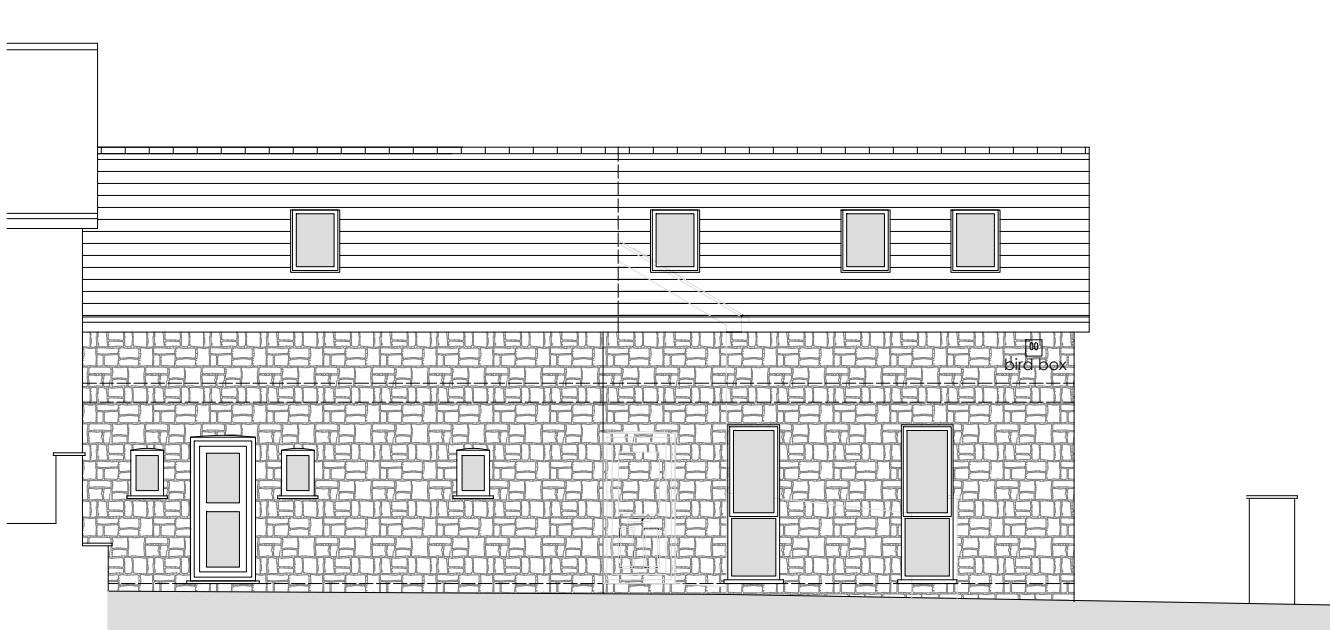


north west elevation



north east elevation

proposed project materials
roof - slate to match existing
walls - local stonework to match existing
fascias - brown upvc to match existing
windows/doors - brown upvc to match existing

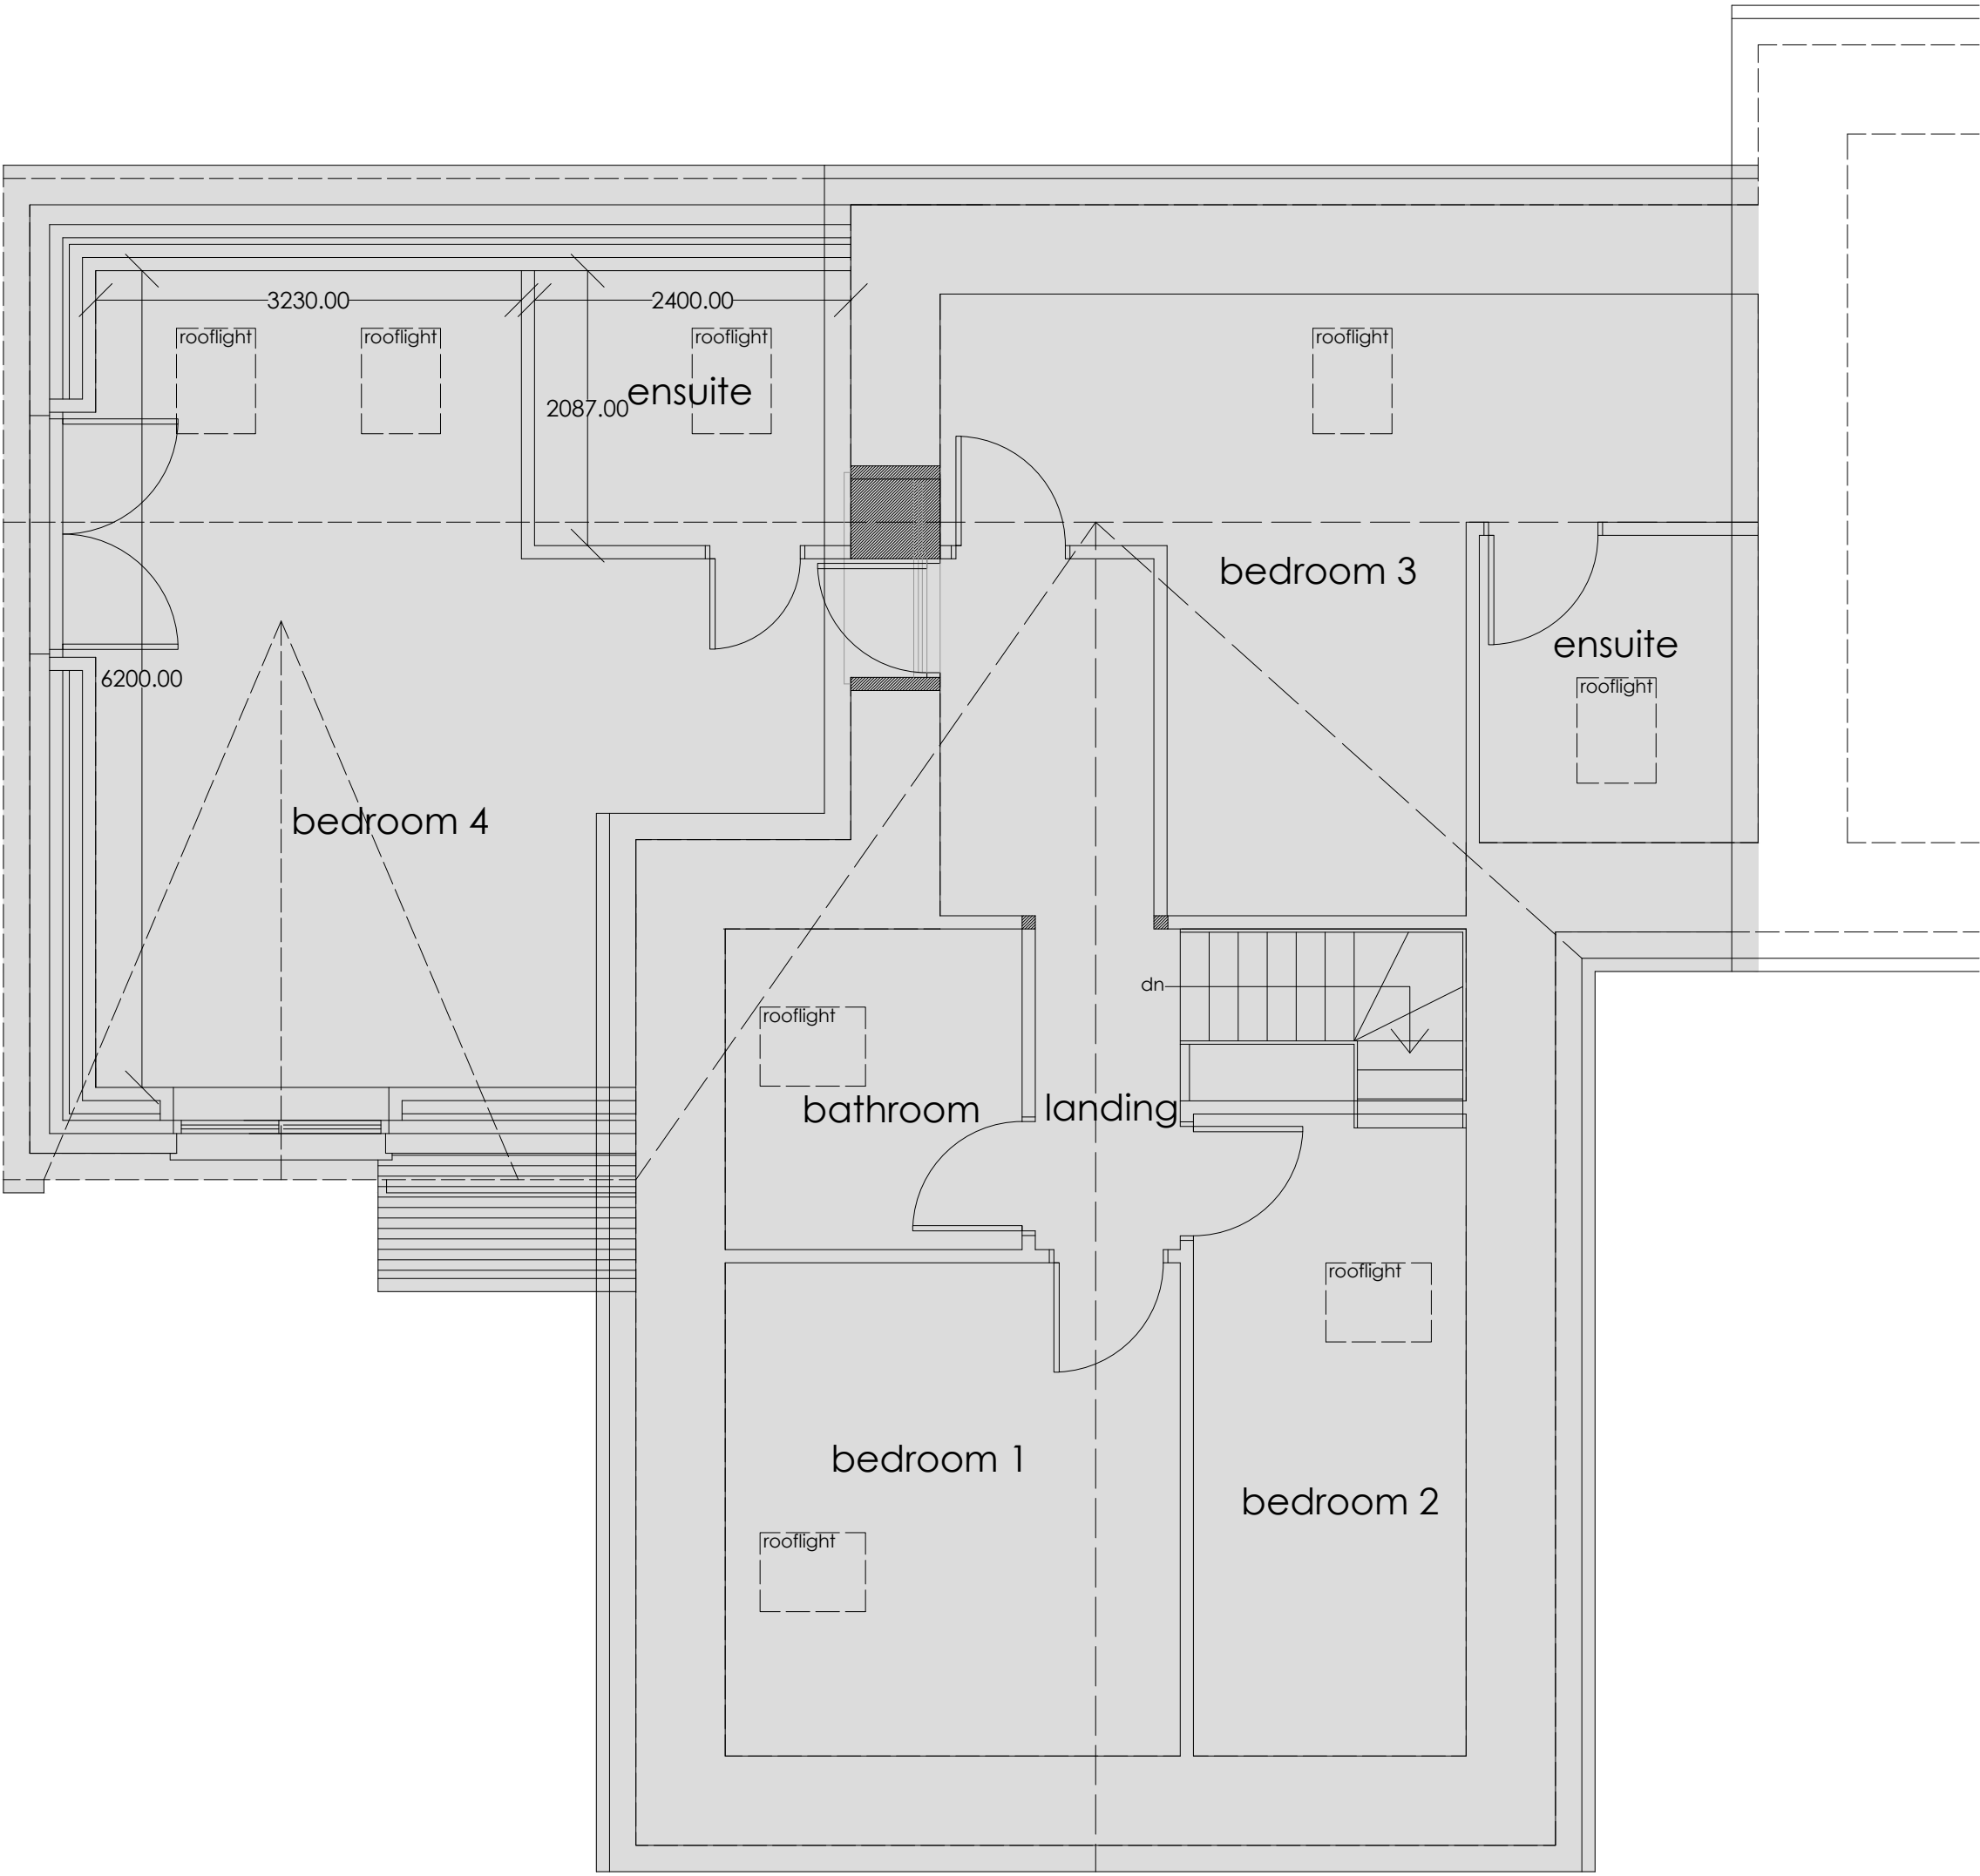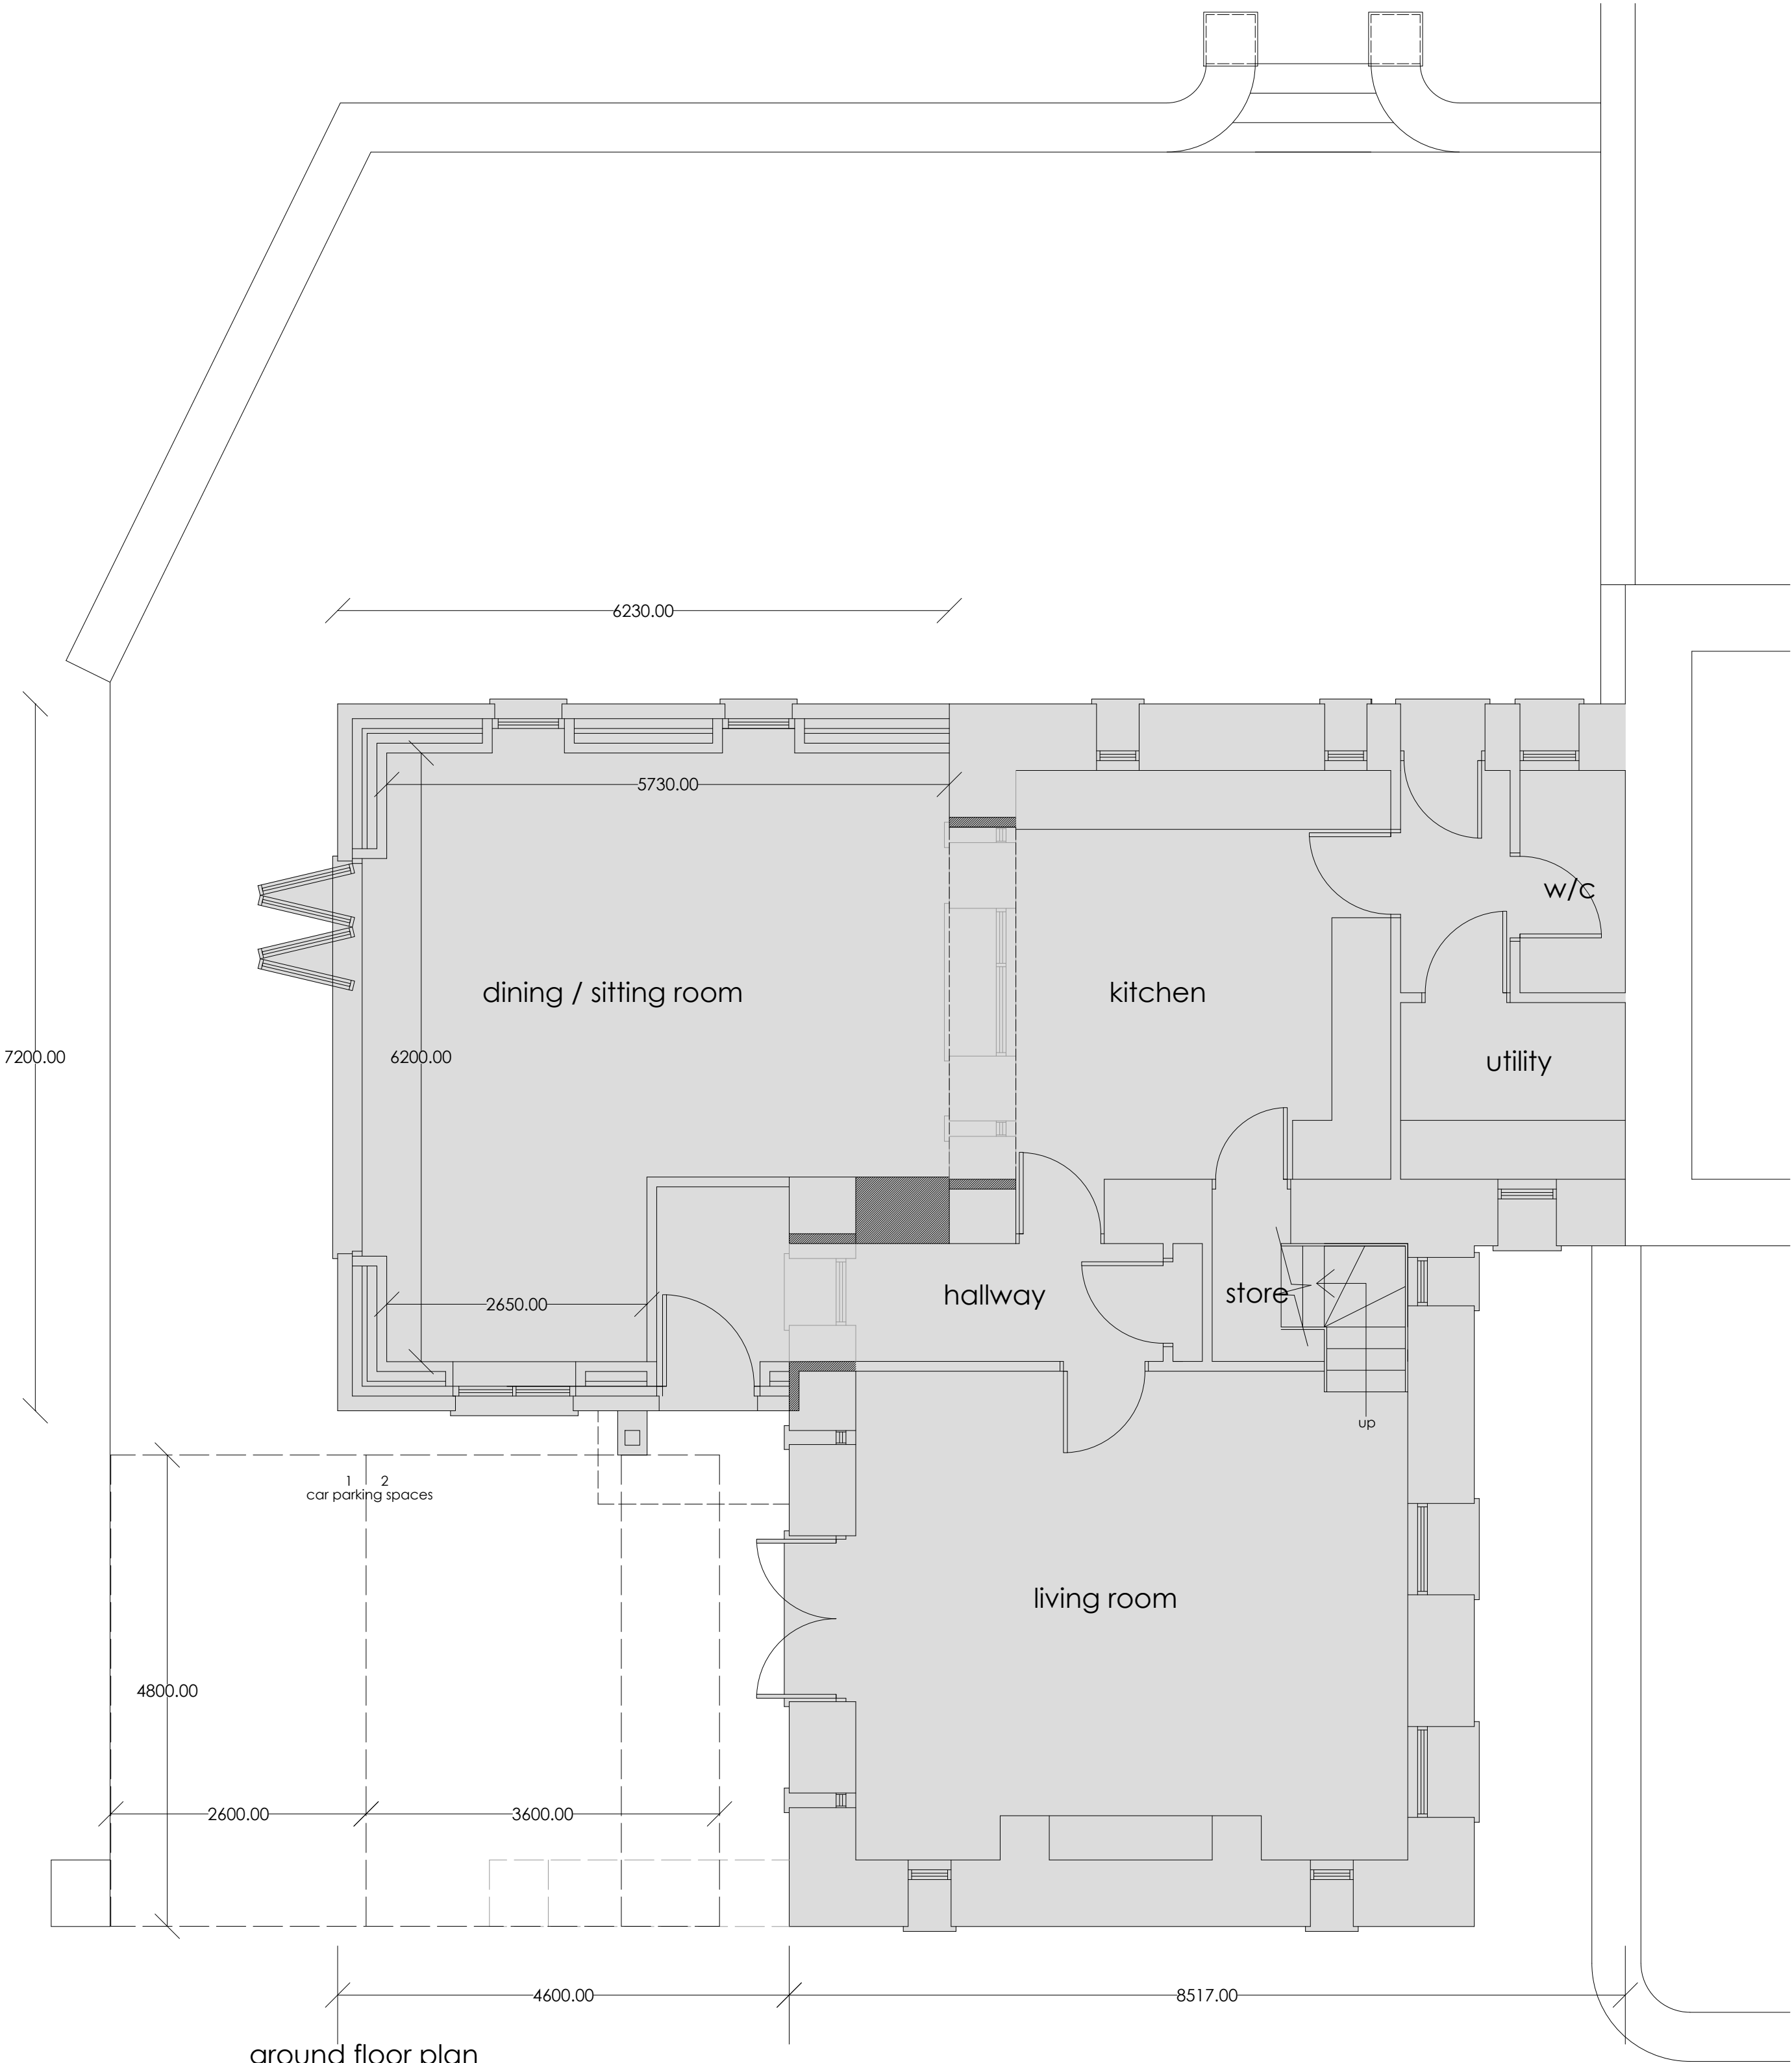

revision	
a	
b	
c	
d	
e	
f	
g	

Planning	project	drawing	date
	BWYTHYN CERRIG, LLWYN LLANC FARM, CRYNANT	PROPOSED FLOOR PLAN & ELEVATIONS	APRIL 2024
	client	drawing no.	scale
	MR & MRS HOPKINS	22.BCLLF.04	1 50 @ A1
www.iplanarchitecture.co.uk		hello@iplanarchitecture.co.uk	07765 660189