



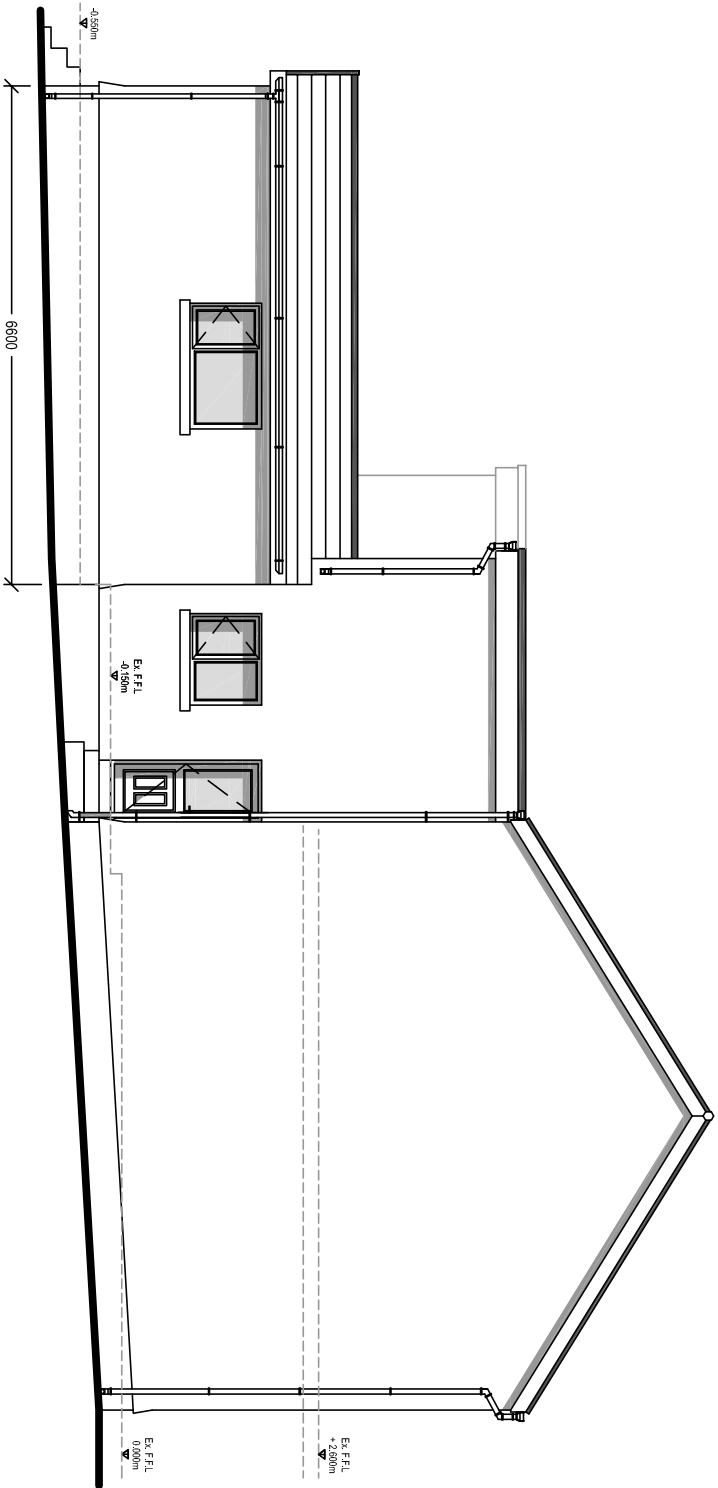


EXISTING SIDE ELEVATION

Scale 1:100

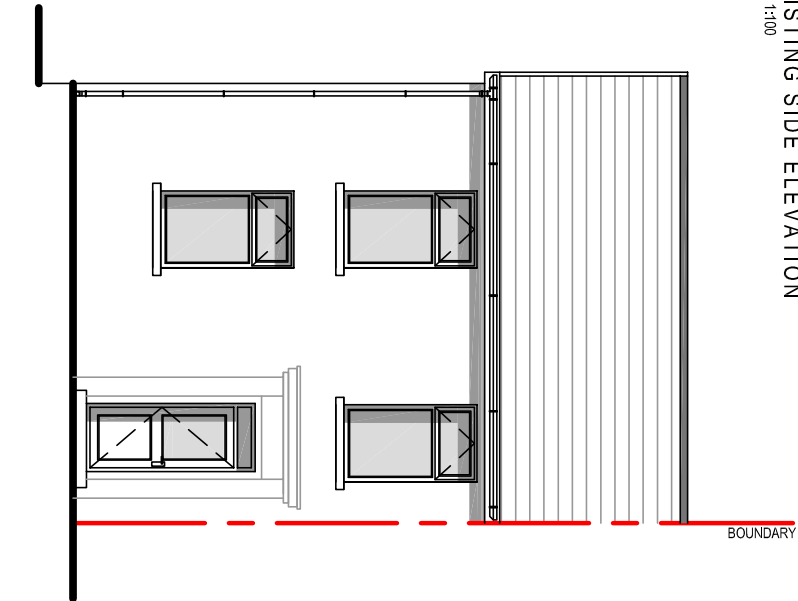


EXISTING FRONT ELEVATION

Scale 1:100

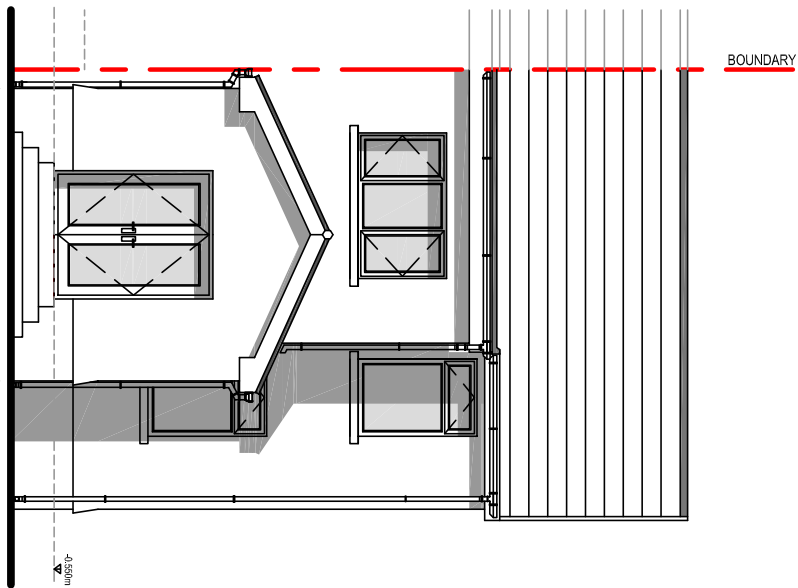

EXISTING REAR ELEVATION

Scale 1:100

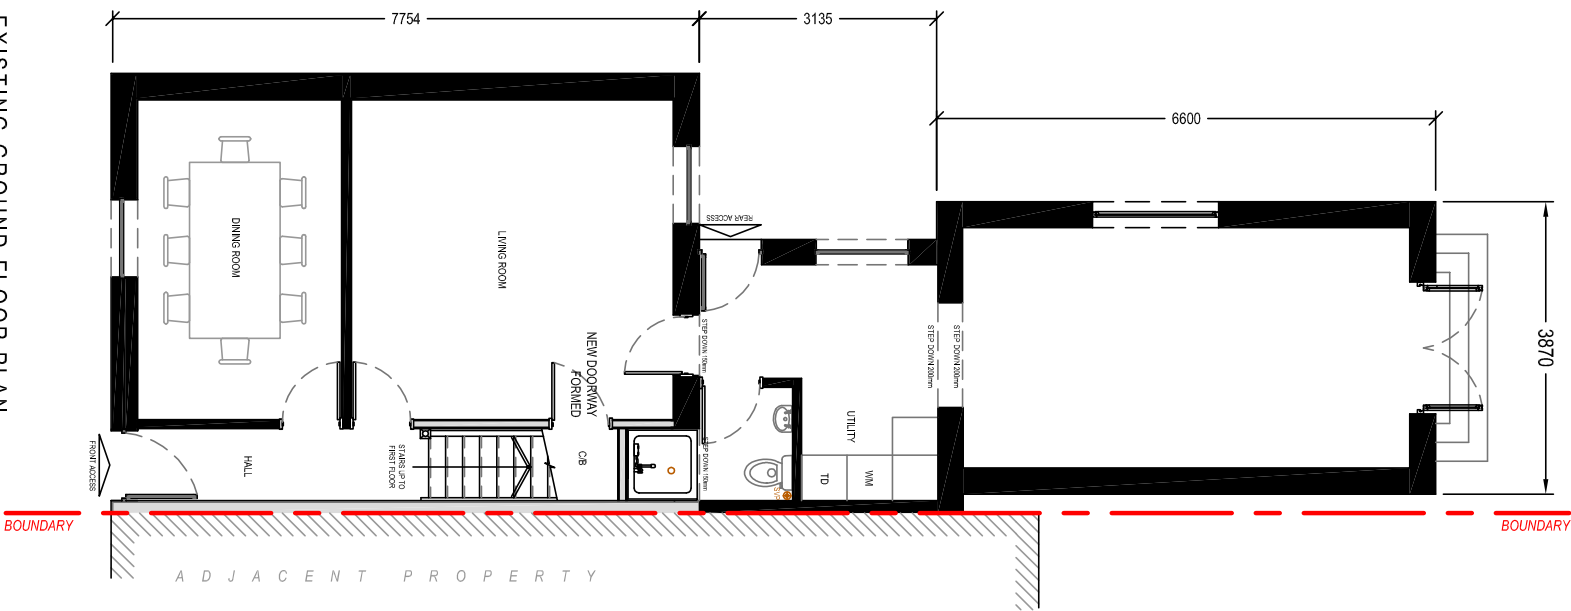

EXISTING GROUND FLOOR PLAN

Scale 1:100

Client:

Mr. and Mrs. P. White
49 Brynannan Road
Lower Brynannan
SA18 1TR

Project Title:

PROPOSED SINGLE
STOREY REAR EXTENSION

General Notes:

1. Do not scale from this drawing. Take figures dimensions only.
2. Dimensions are in millimetres unless otherwise stated.

Drawing Issue:

PLANNING

Drawing Title:

EXISTING ELEVATIONS & FLOOR PLAN

Drawing No:

CPD-003

Revision:

A

Date:

02-07-2025

Revised:

30-07-2025

Scale(s):

1:100

Paper Size:

A3



Cwm Planning & Design Ltd.
(Civil, Structural & Architectural)