


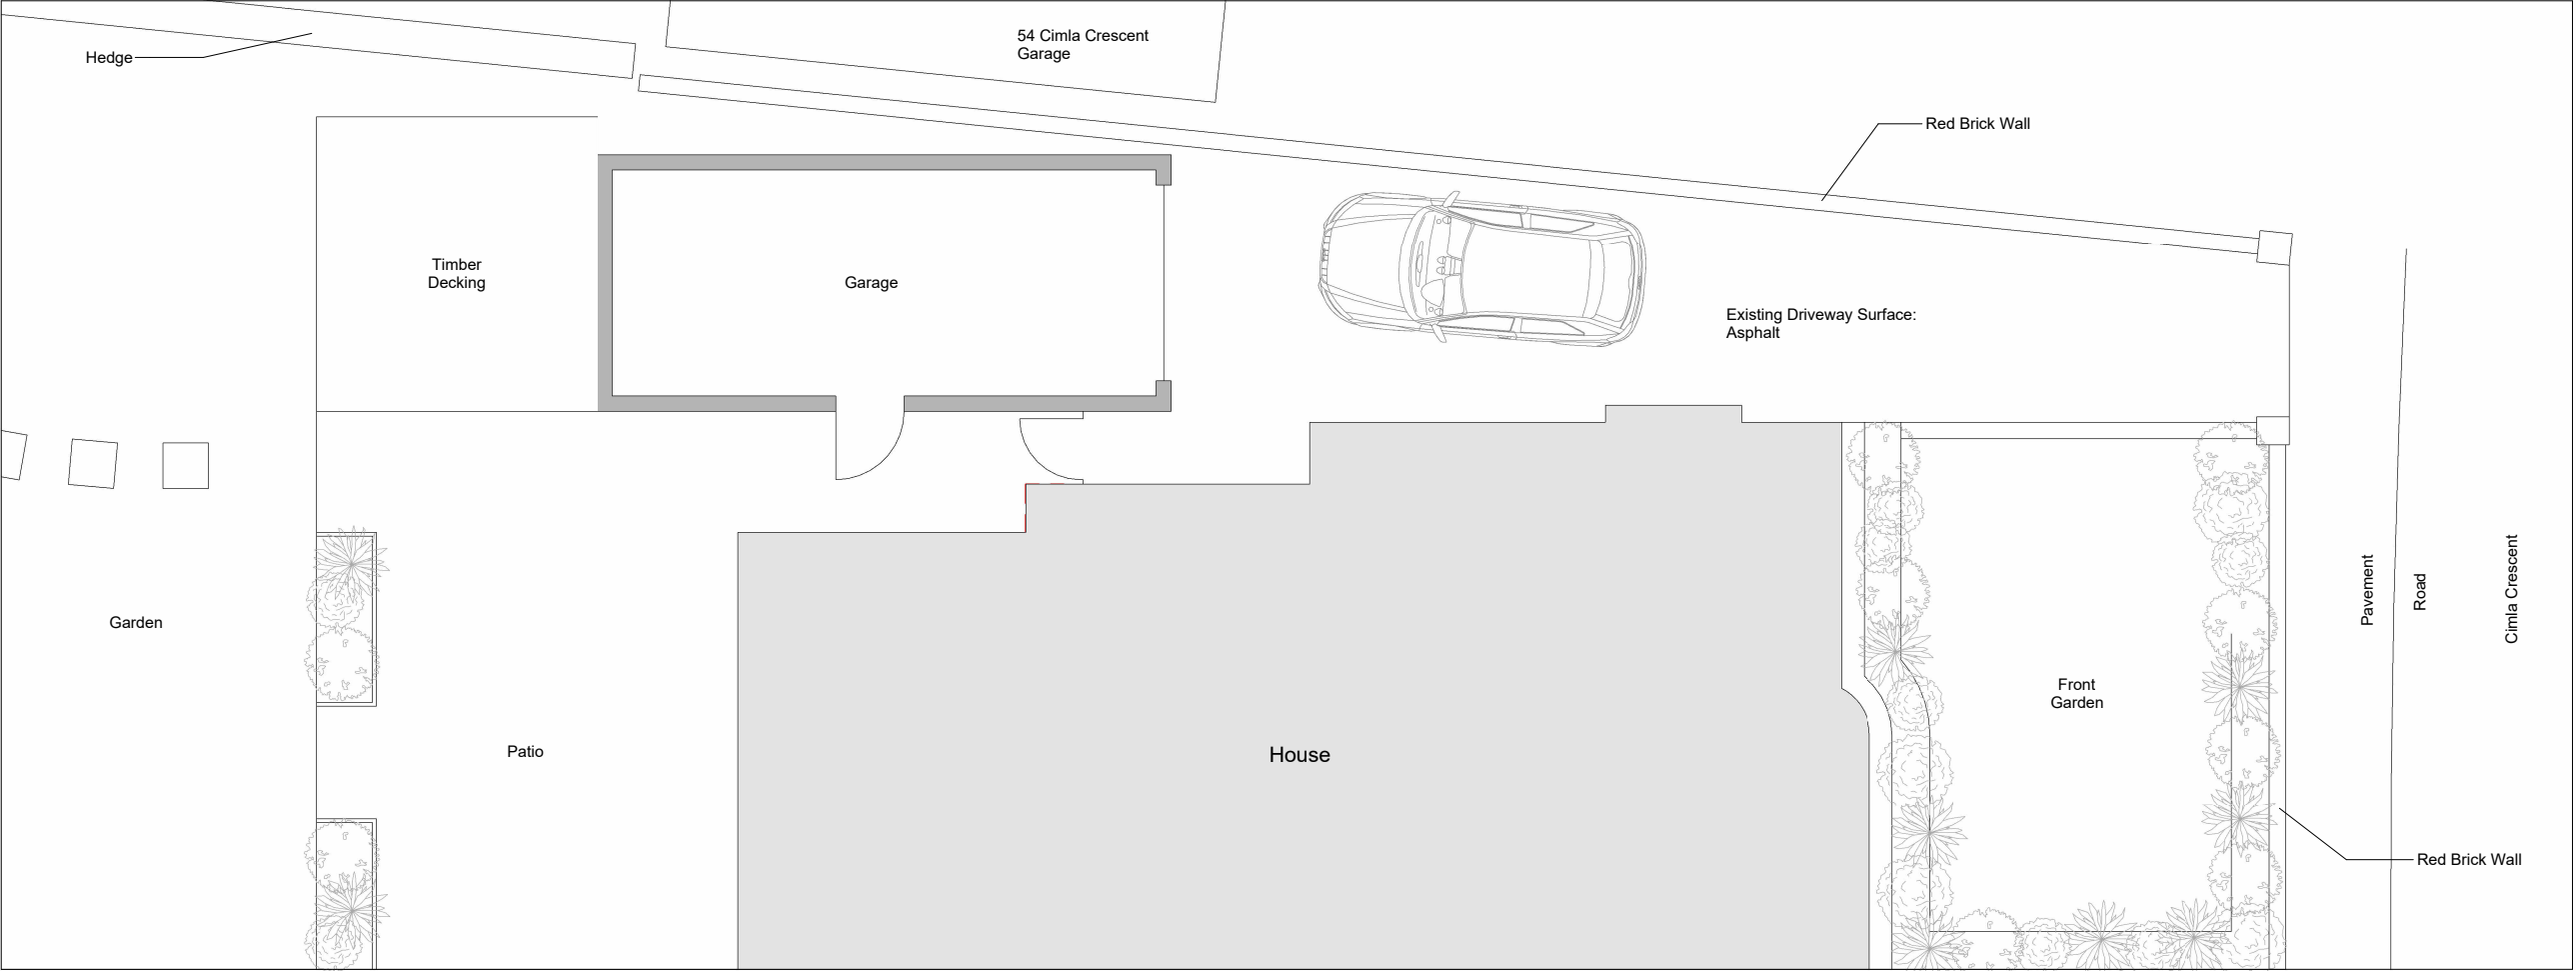


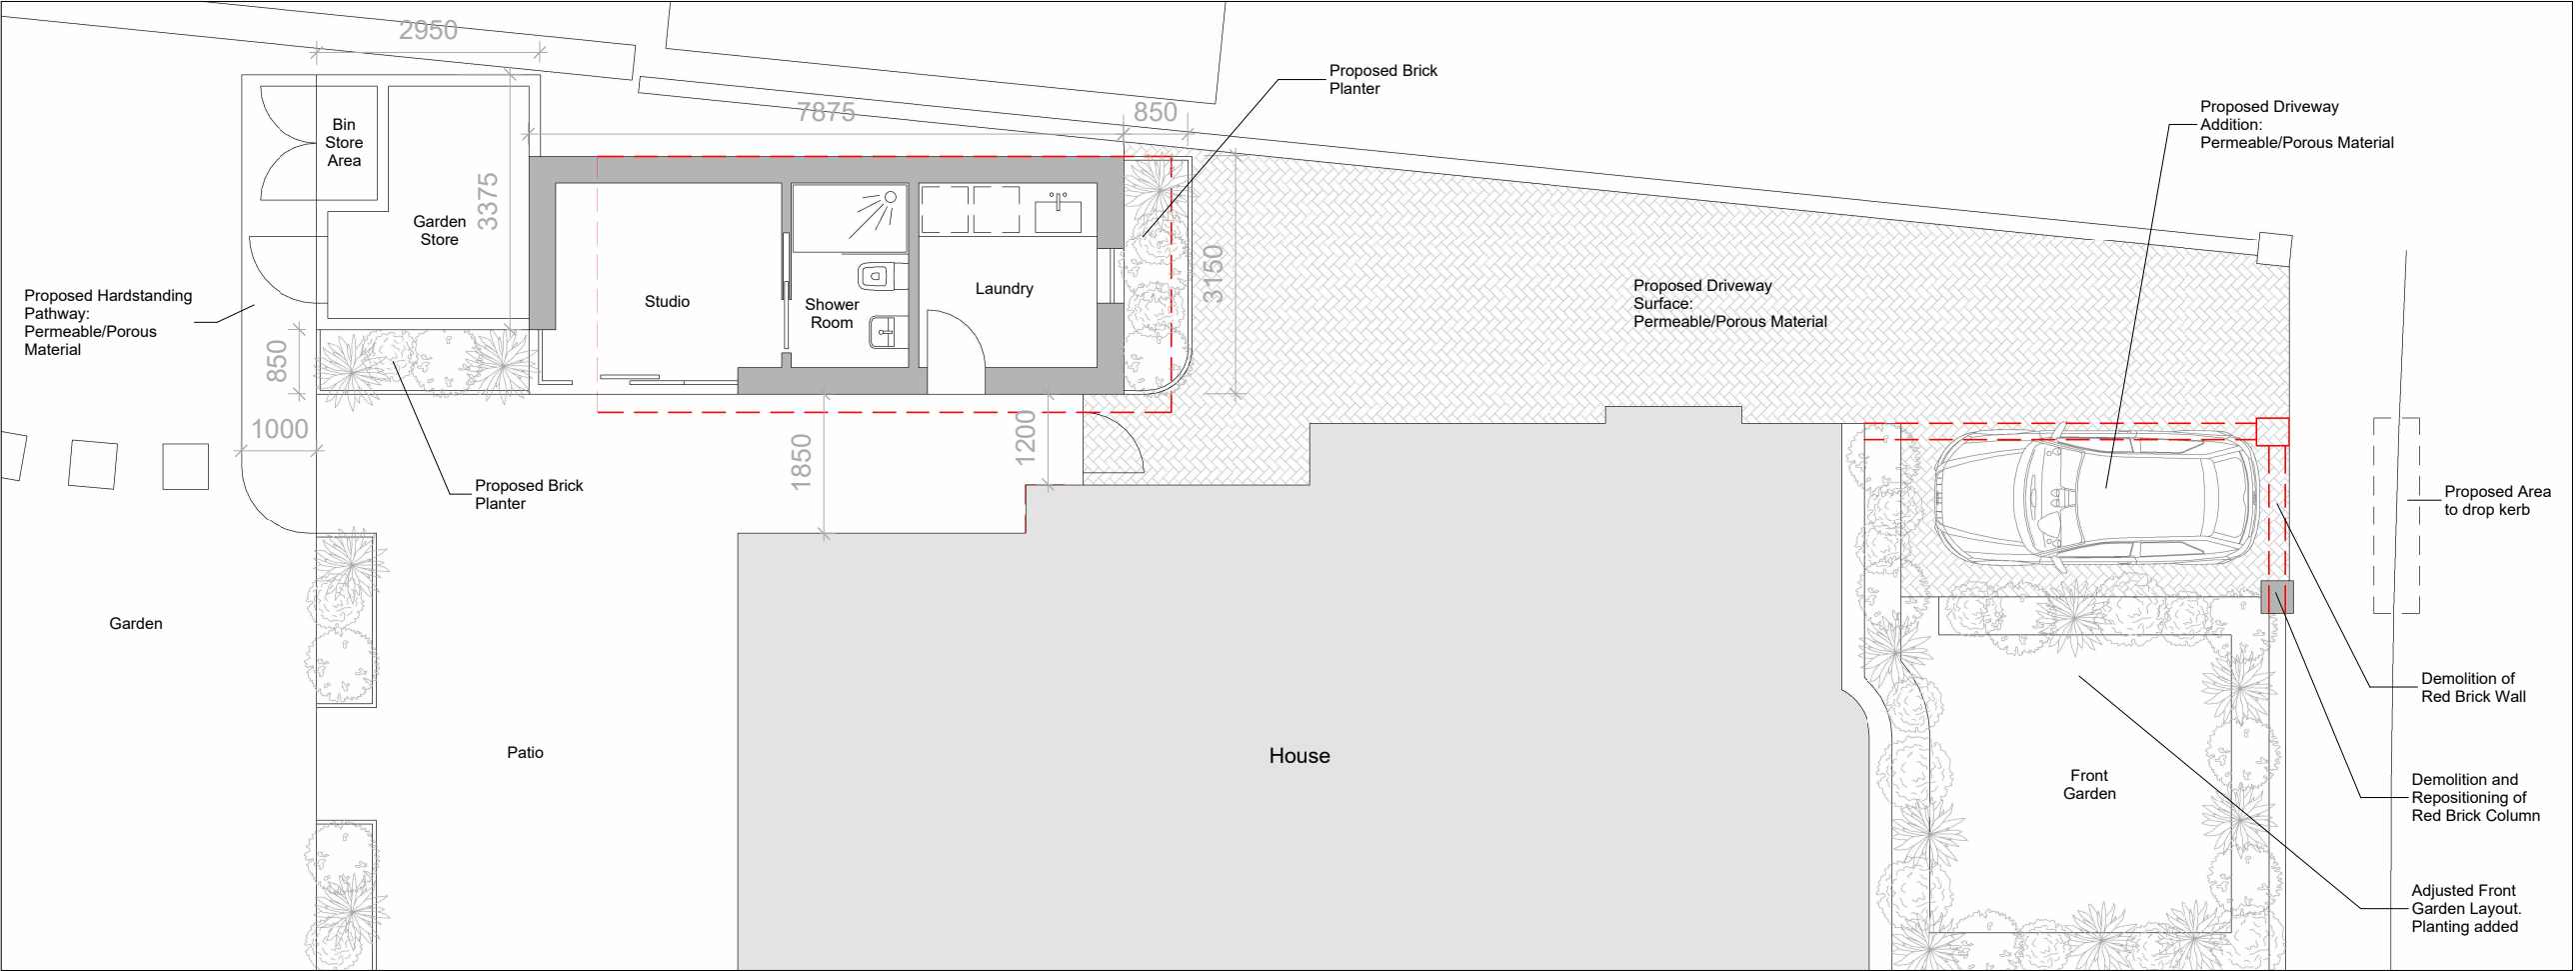

Ground Floor Plan - Existing

 

Ground Floor Plan - Proposed

 

Client

Denise and Stephen Turner

Site Address

52 Cimla Crescent, Neath, SA11 3NN

Drawing

Ground Floor Plans - Existing & Proposed

Revision

P01

Drawn by

Steffan Turner

Scale

1:100@A3

Date

01 December 2025