


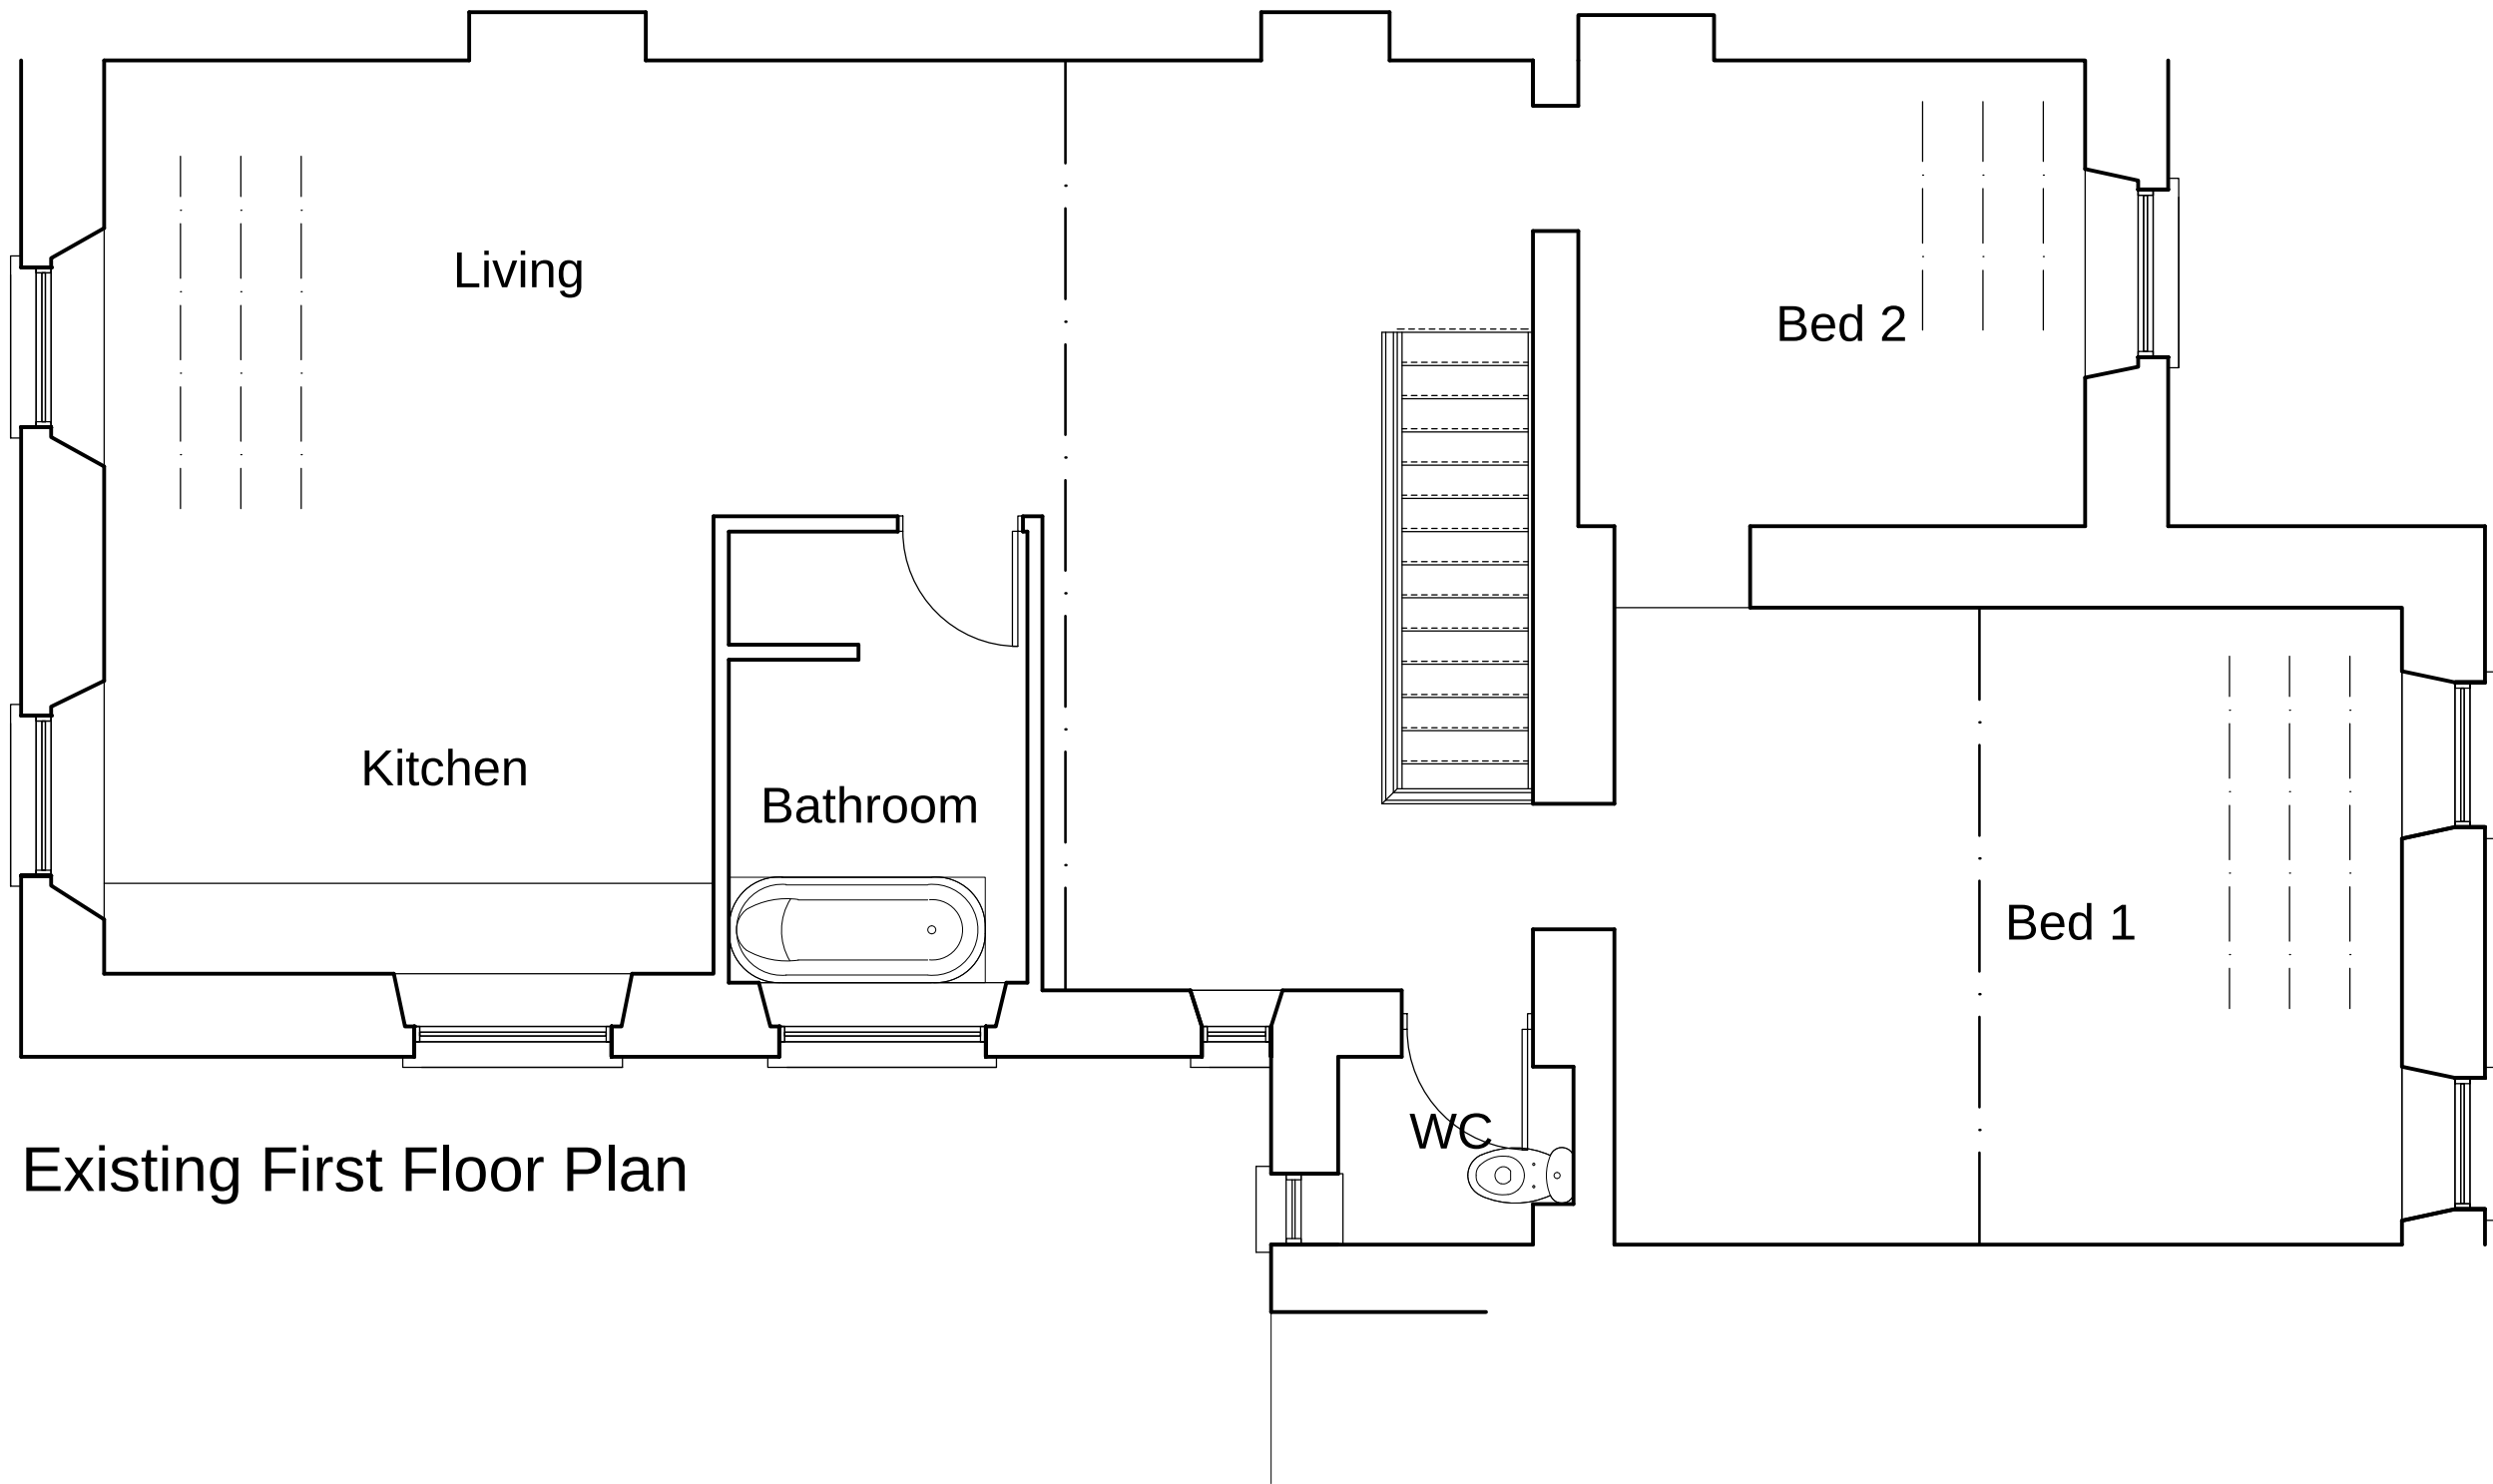

Existing First Floor Plan

General Notes		
This drawing may not be used for any purpose other than by the owner. The unauthorised reproduction or conveyance of any information contained herein without prior written permission is not permitted. All works of alteration and demolition to include for making good to areas disturbed. All levels, dimensions etc to be checked on site prior to tender and order. Contractor to comply with and manage all necessary H&S, CDM 2015 requirements. Appropriate Targeted R&D surveys to be carried out commencement. Prior to commencement Contractor to liaise with all statutory undertakers to confirm location of existing services		
No.	Revision/Issue	Date
Project Name		
2 Letty Nedd Neath		
Drawing title		
Existing First Floor Plan		
Project ref		Sheet
A-24		02
Date		
November 2024		
Scale		Sheet size
1:50		A3