
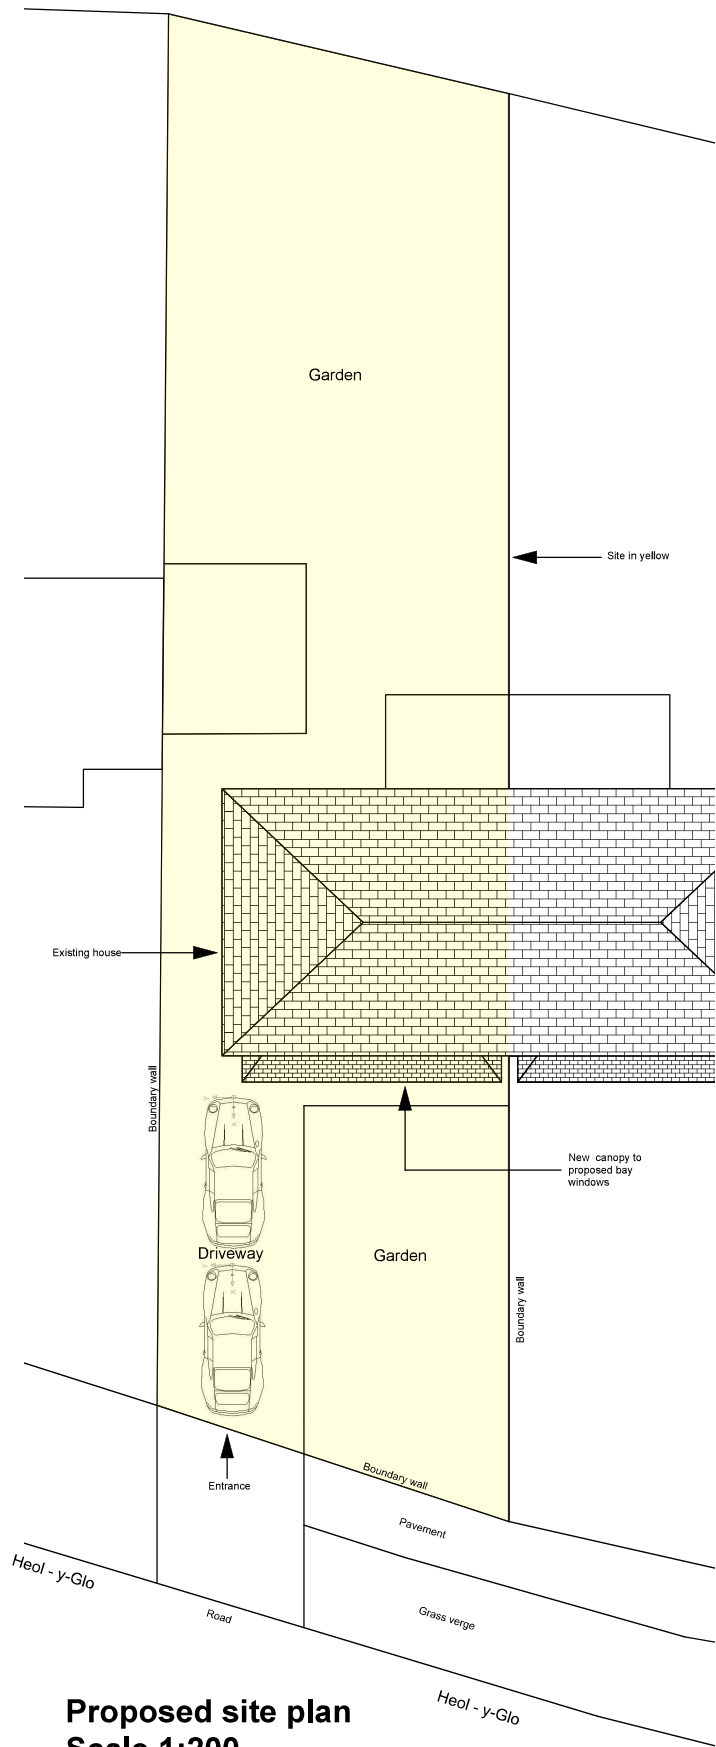


 

Existing photo

Proposed site plan
Scale 1:200

	client	Emily Frazer	title		Proposed Site Plan	
	project	6 Heol y glo, Tonna, SA11 3NJ	scale		1:200 @A3	
	amendments		dwg by		KB	
			date		Nov 2025	
			dwg no		EF-03	rev
			Bankhead Design 20 Beechwood Avenue Neath, SA11 3TE Tel: 0781 8086740 email: kevin.bankhead@btinternet.com			
			BANKHEADDESIGN			