


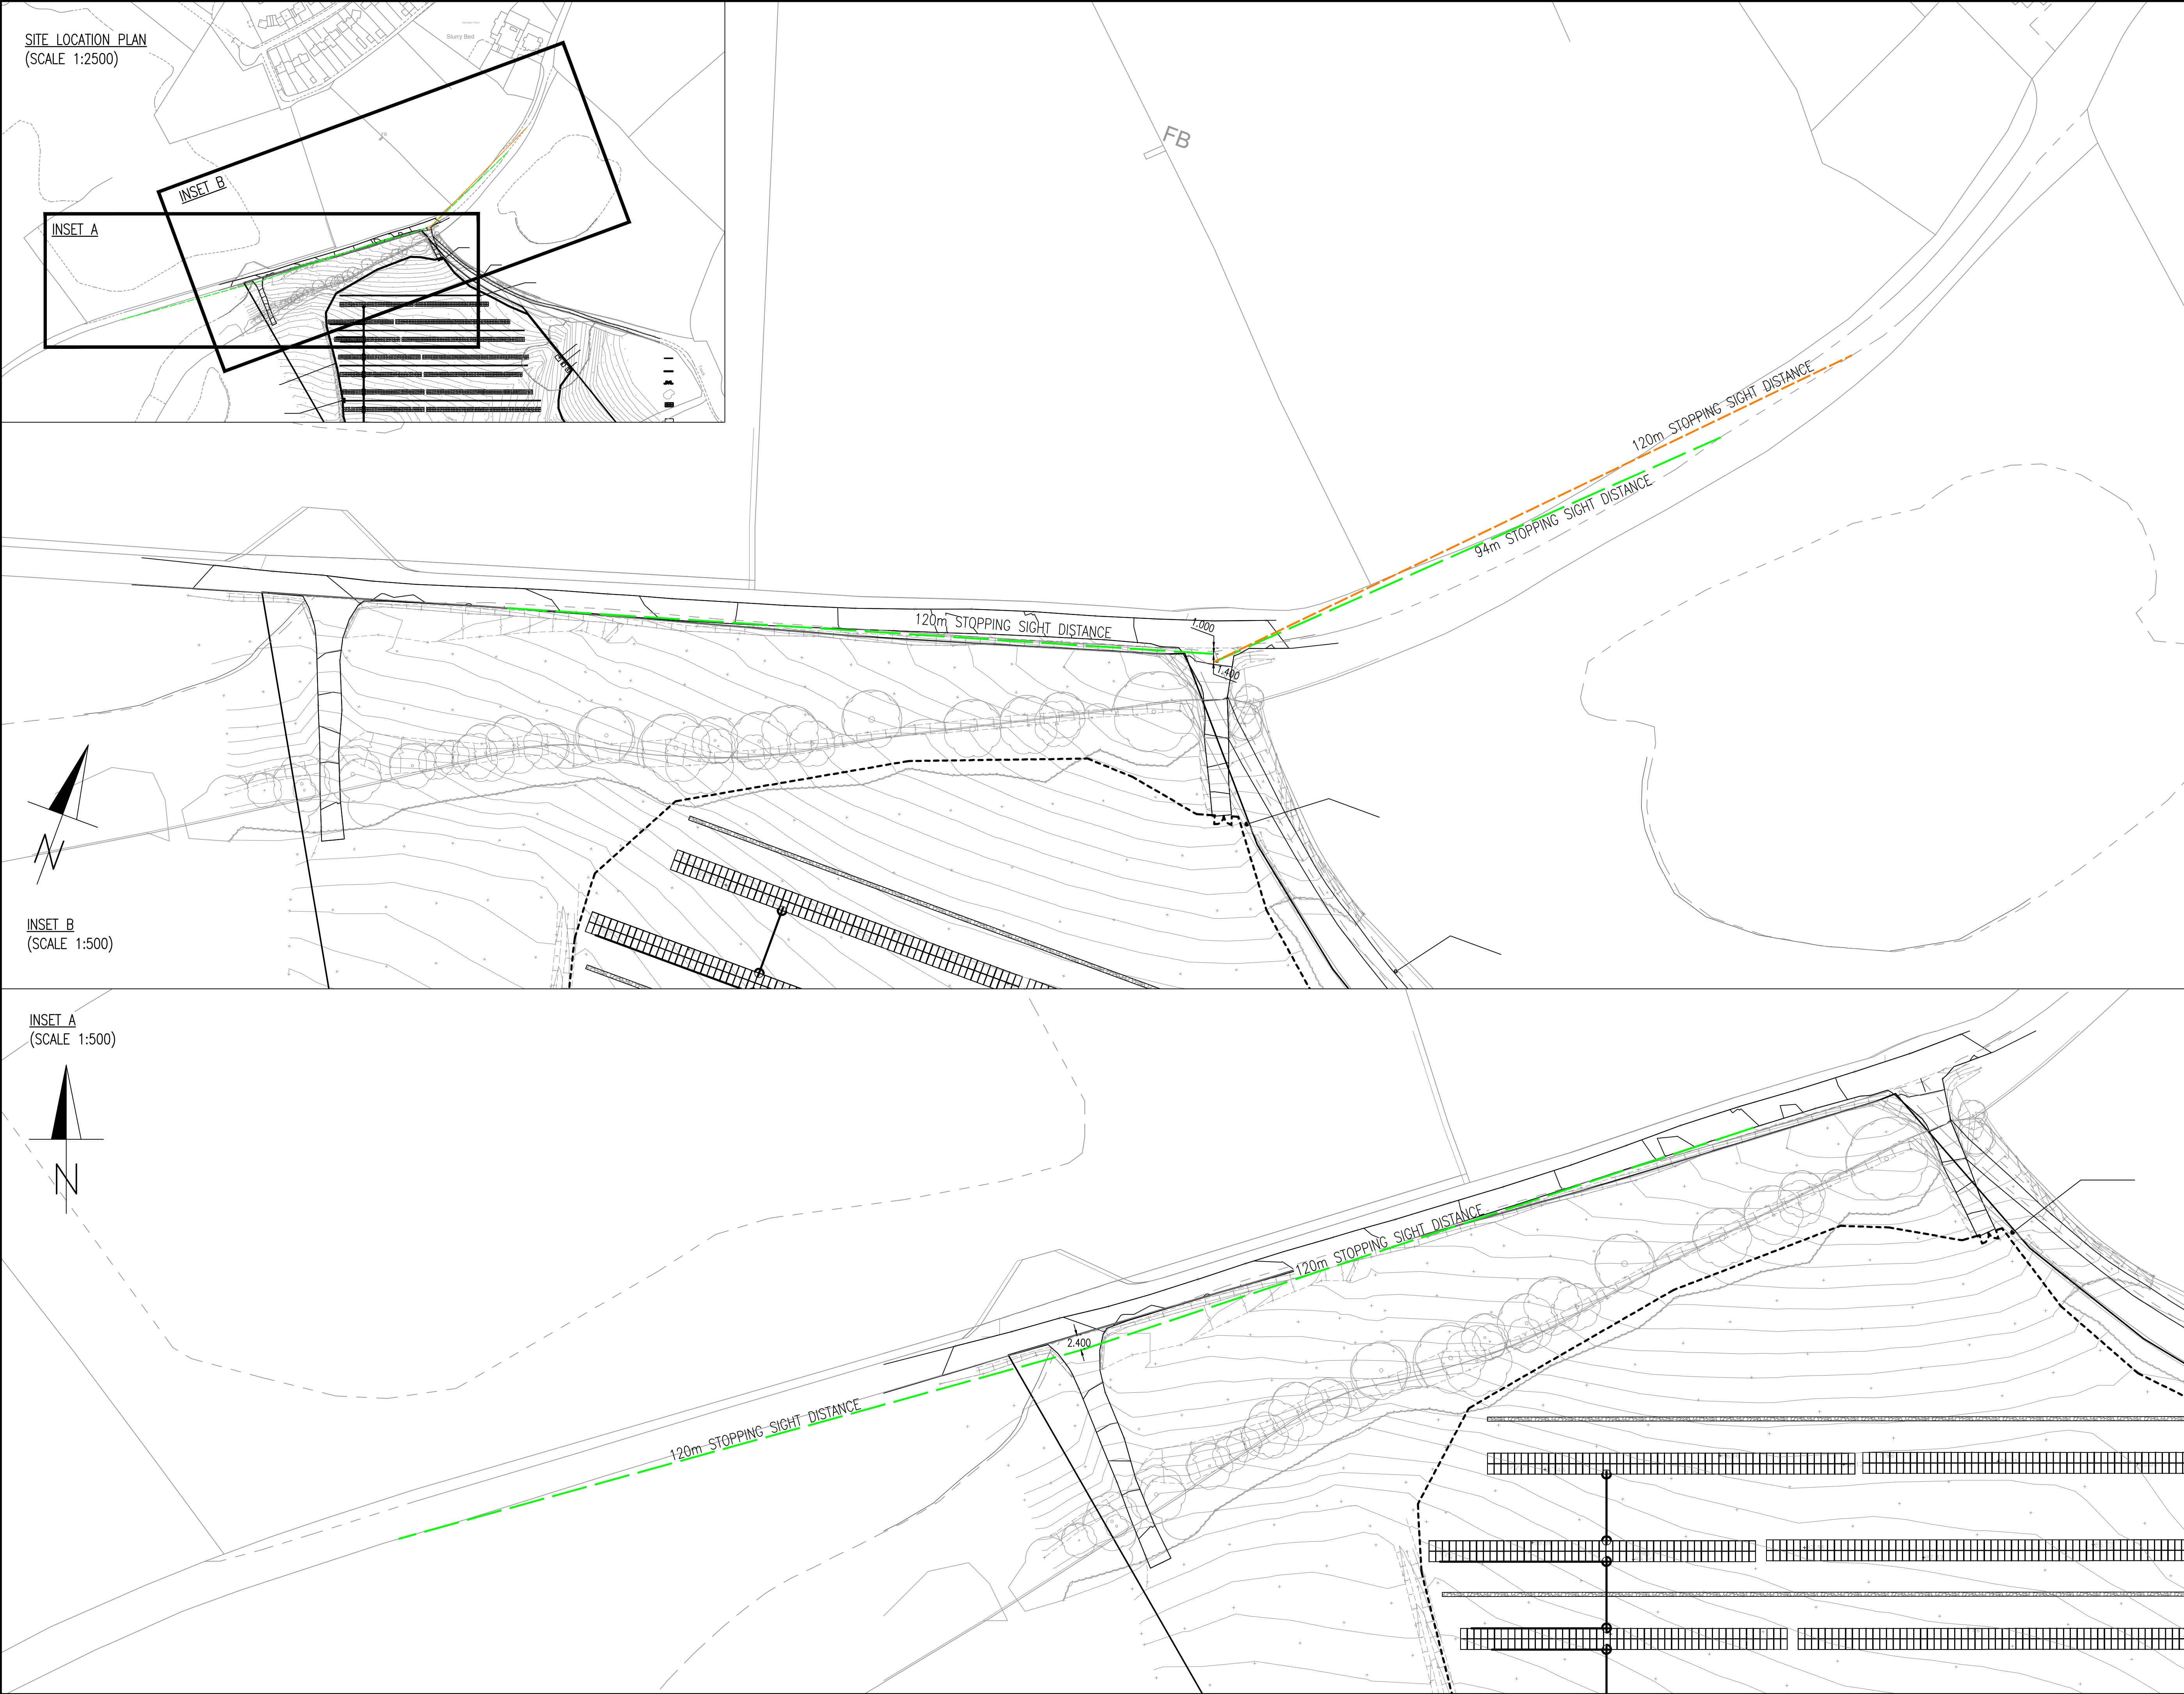

SITE LOCATION PLAN
(SCALE 1:2500)

INSET A

INSET B

INSET B
(SCALE 1:500)

INSET A
(SCALE 1:500)

- GENERAL NOTES
- DO NOT SCALE THIS DRAWING.
 - CONTRACTOR TO CHECK ALL DIMENSIONS AND REPORT ALL ERRORS AND OMISSIONS TO THE ENGINEER.
 - ANY DISCREPANCY TO BE REPORTED IMMEDIATELY TO THE ENGINEER.
 - THIS DRAWING TO BE READ IN CONJUNCTION WITH ALL RELEVANT ARCHITECTS, SUBCONTRACTORS AND SPECIALISTS DRAWINGS AND SPECIFICATIONS.

FOR STOPPING SIGHT DISTANCE,
90m IS 43.5mph ONE STEP
BELOW DESIRABLE MINIMUM

BASED ON A REVIEW OF CURRENT
VISIBILITY SPLAYS AT THE EASTERN
JUNCTION A DEPARTURE FROM
STANDARD WILL BE REQUIRED. AS
A VEHICLE IS ONLY REQUIRED TO
ACCESS SITE OCCASIONALLY (UP
TO ONCE A YEAR), THE POTENTIAL
RISK OF A COLLISION AT THE
EASTERN JUNCTION IS CONSIDERED
LOW AND WORKS TO THE EXISTING
EMBANKMENT AND DISRUPTION TO
EXISTING ECOLOGY CAN BE
AVOIDED.

B	DRAWING REVISED TO SHOW AMENDED VISIBILITY SPLAY AT EAST JUNCTION	AJ	17.11.25
A	DRAWING REVISED TO HIGHLIGHT THE REGRADING OF THE EXISTING BANK	CG	04.09.25

Rev.	Detail	By	Date
------	--------	----	------

Revisions

Reinforcement schedules nos.



Structural & Civil Engineering Consultants

First Floor
7 St James Crescent
Swansea
SA1 6DP

Telephone +44 1792 473 182
e-mail admin@cb3consult.co.uk
web www.cb3consult.co.uk

Client
HALE CONSTRUCTION

Project
**GELLI BWCH FARM
LLANDARCY**

Drawing Title
**SOLAR FARM
VISIBILITY SPLAY**

INFORMATION

Project No. C1853	Drawing No. C-SK07
Scales 1:500	Date 27.08.25
Drawn AJ	Checked DH
Sheet Size A1	Revision B