


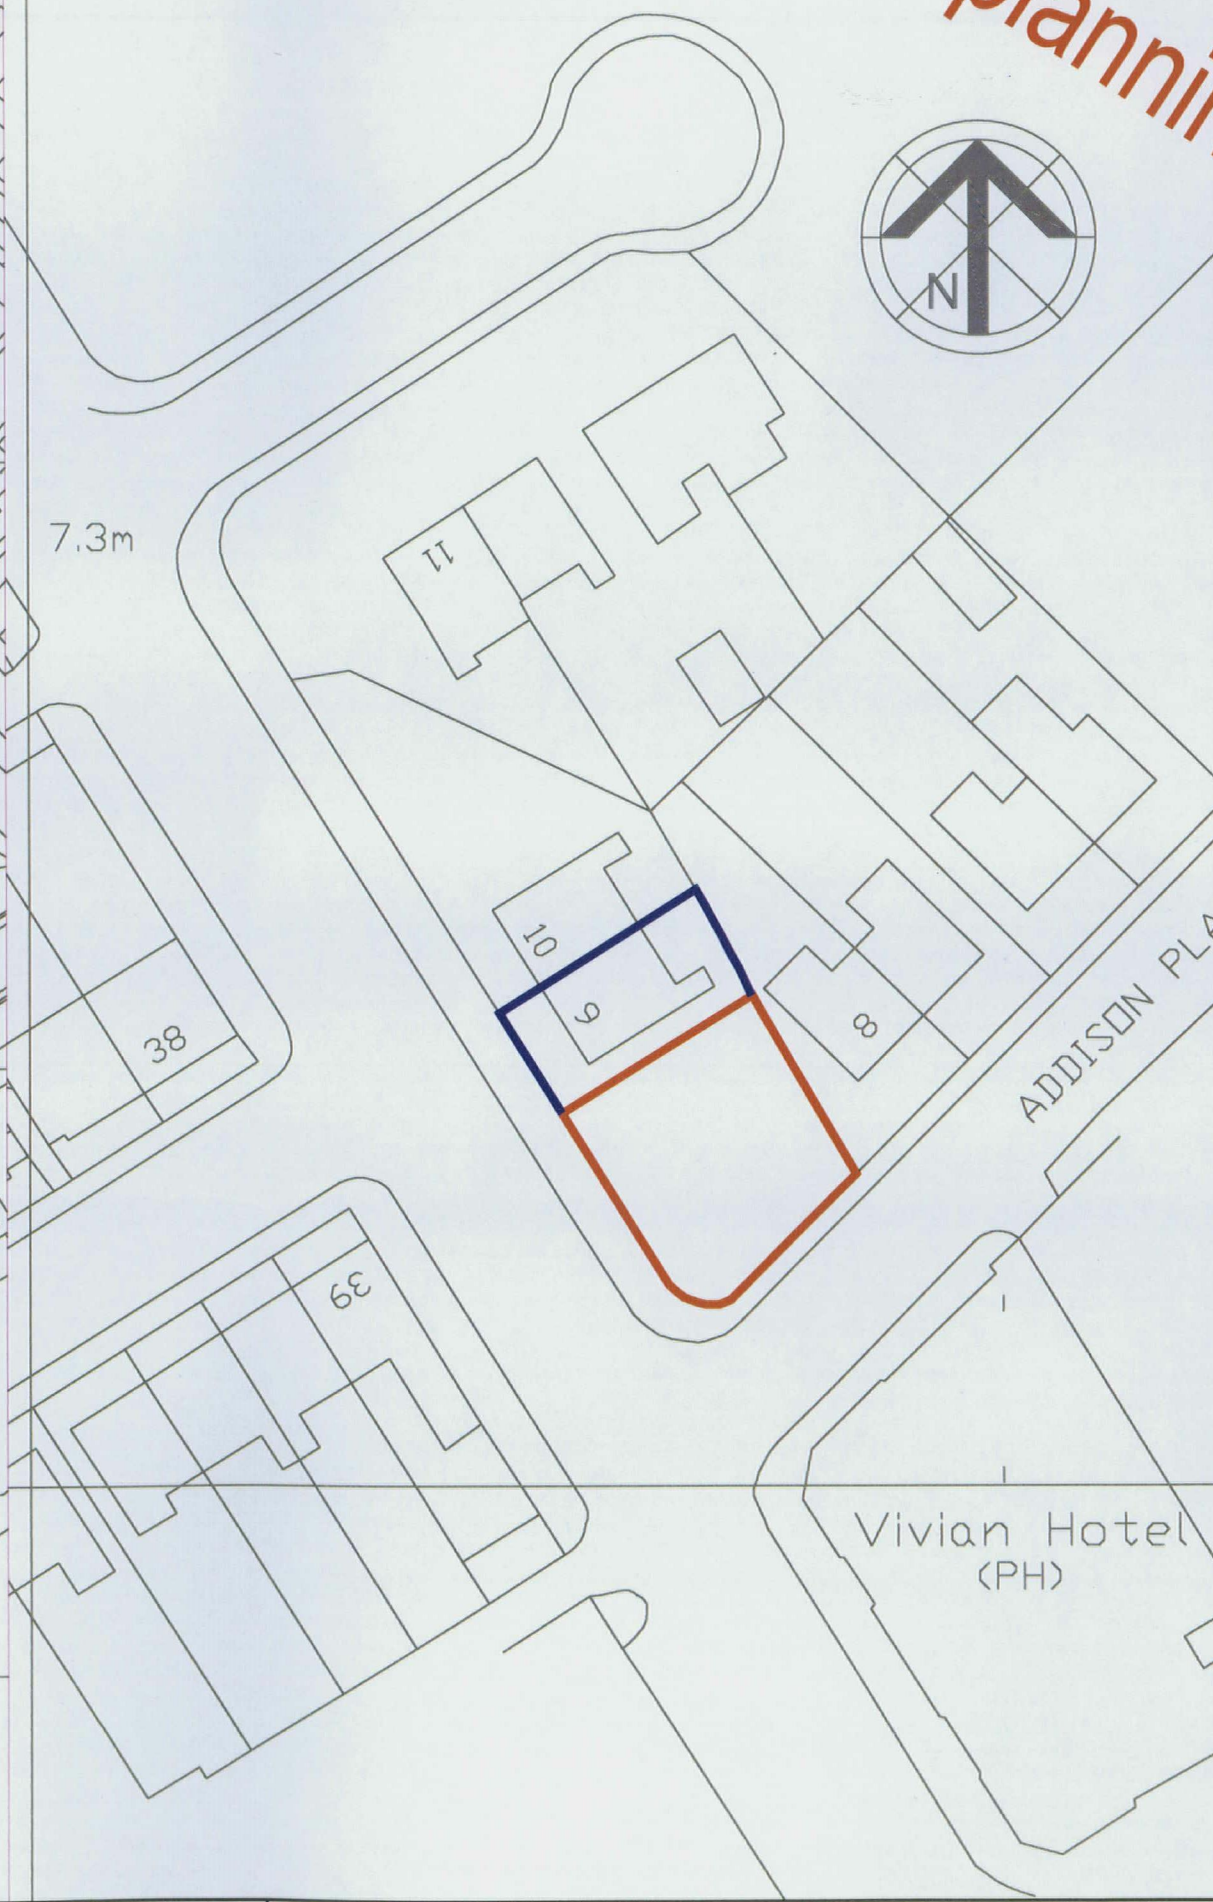

scale - 1/500



planning submission

NOTES

A3



08124257 Doc Date: 17/07/2016 Printed by: DE512

P2016/0546
Development Control
Application Documents - DC
Plans - DC
Location Plan LP
New Shireley

RECEIVED
22 JUL 2016

P16/0546

A	Location & Site plans adjusted accordingly	11/07/16
Rev	Details	Date

Client
Mrs. Veysey
169 Victoria Road, Port Talbot

Site & Location Plans

Project
Proposed Dwelling on land adjacent to
8 & 9, Addison Road, Sandfields,
Port Talbot

File No.	
Drawn	DRAWN
Date	
Scales	1/1250 & 1/500
Drawing No.	GA/01
	A