



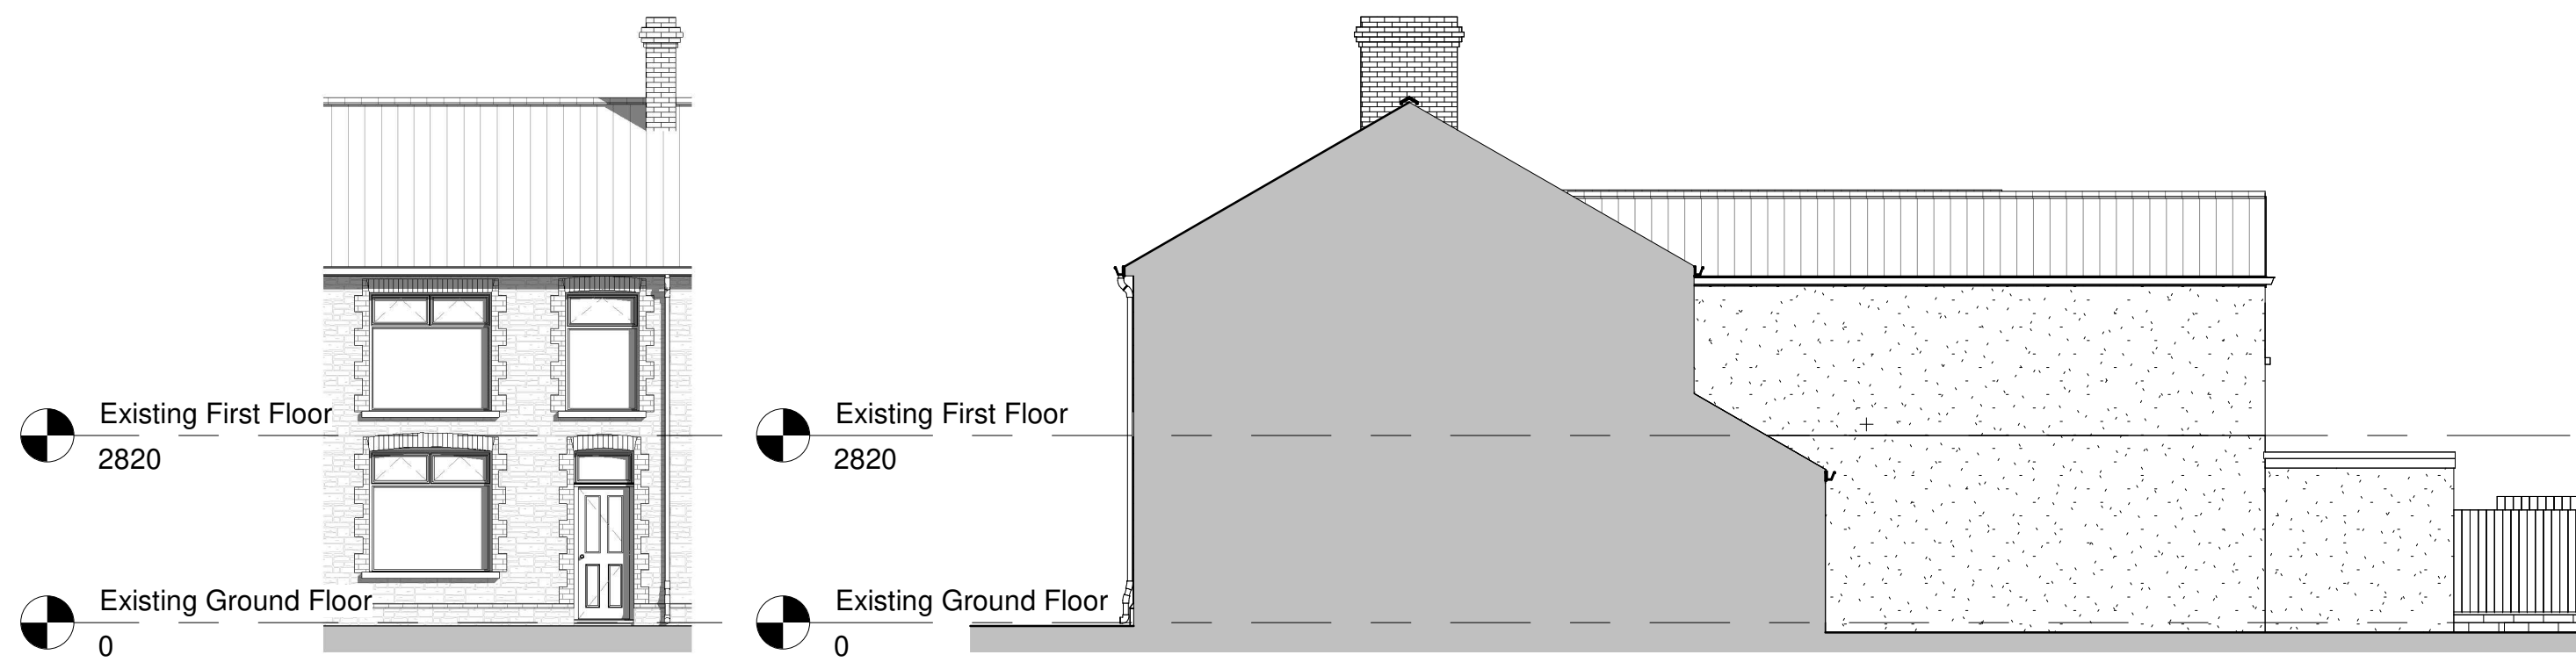


**Existing Front Elevation (North)**  
1 : 100


**Existing Side Elevation (West) Viewed from No.134**  
1 : 100

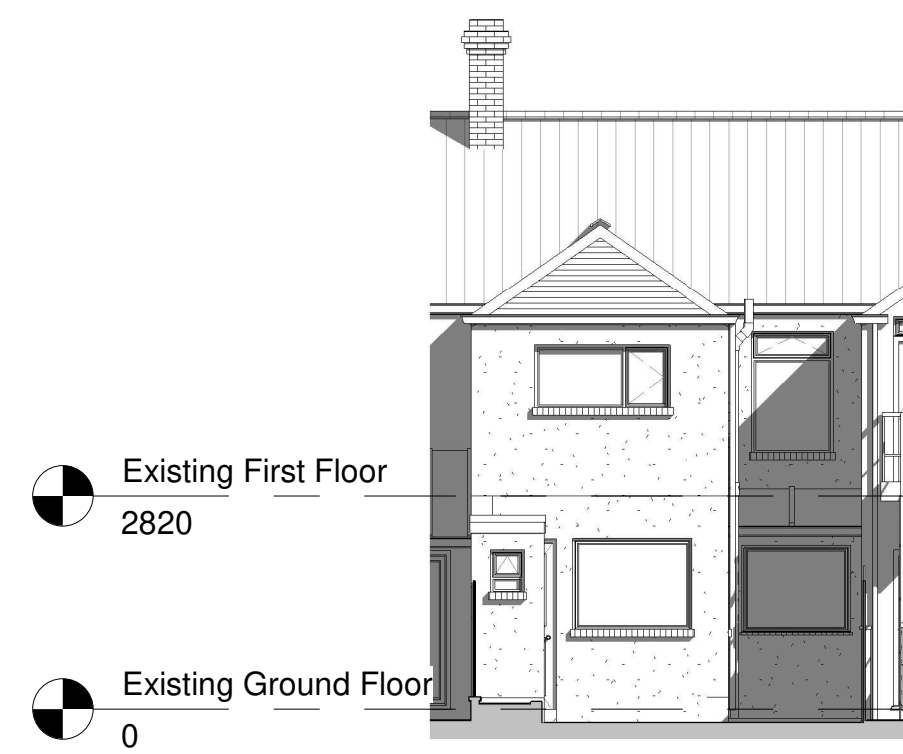


**Existing Rear Elevation (South)**  
1 : 100

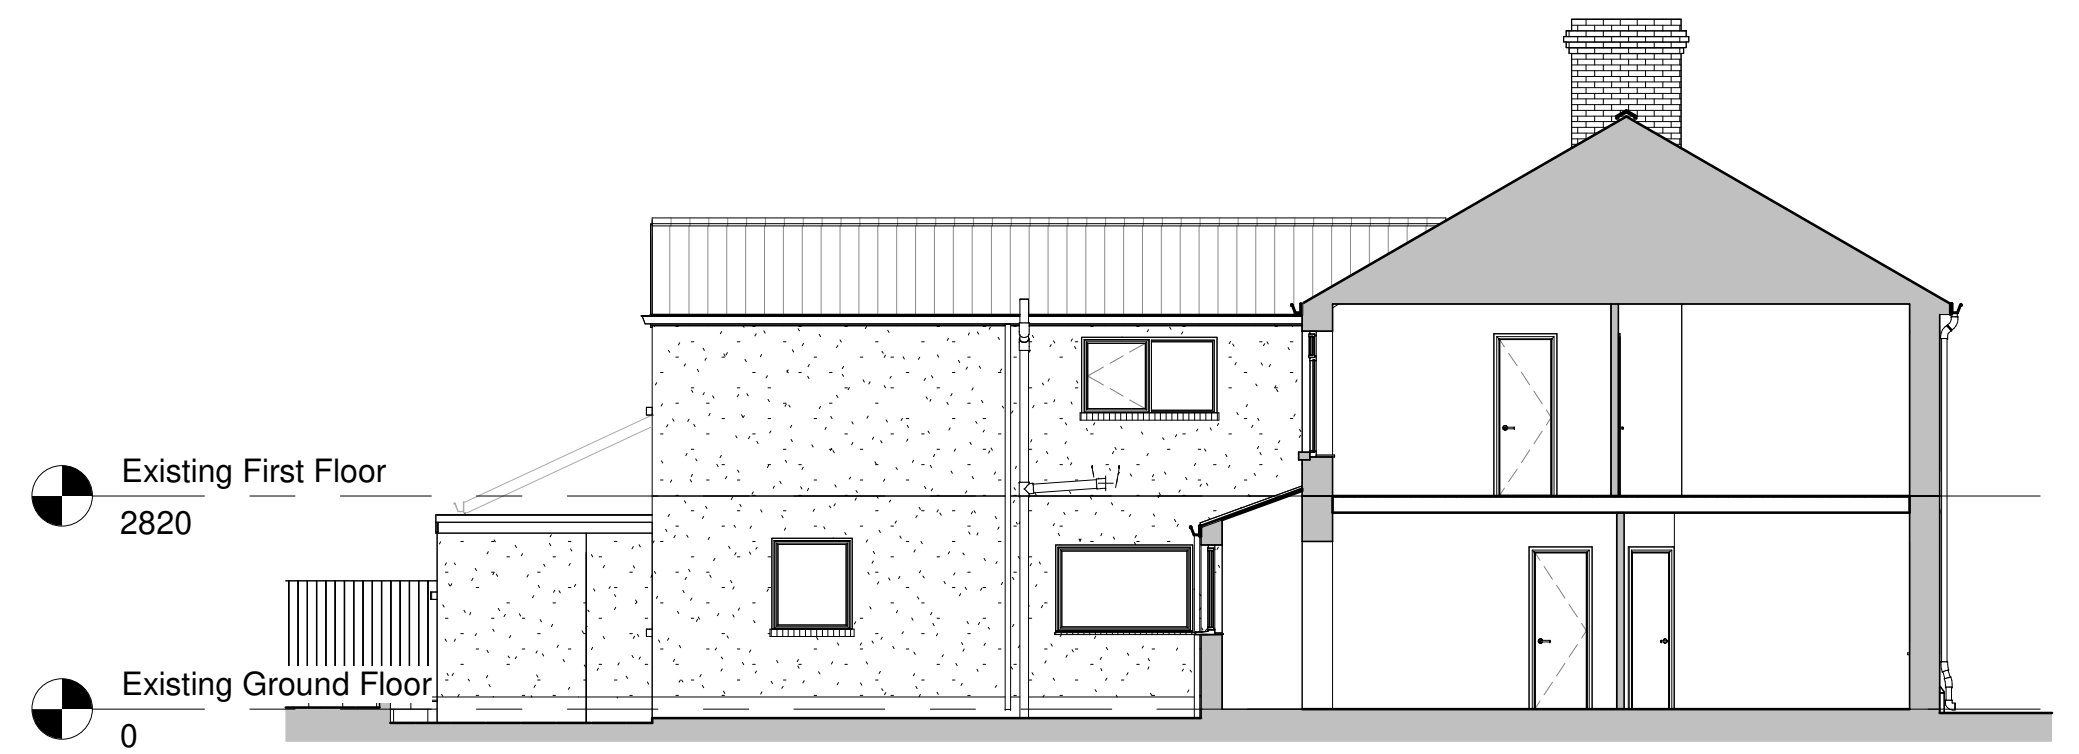



**Existing Side Elevation (East)**  
1 : 100

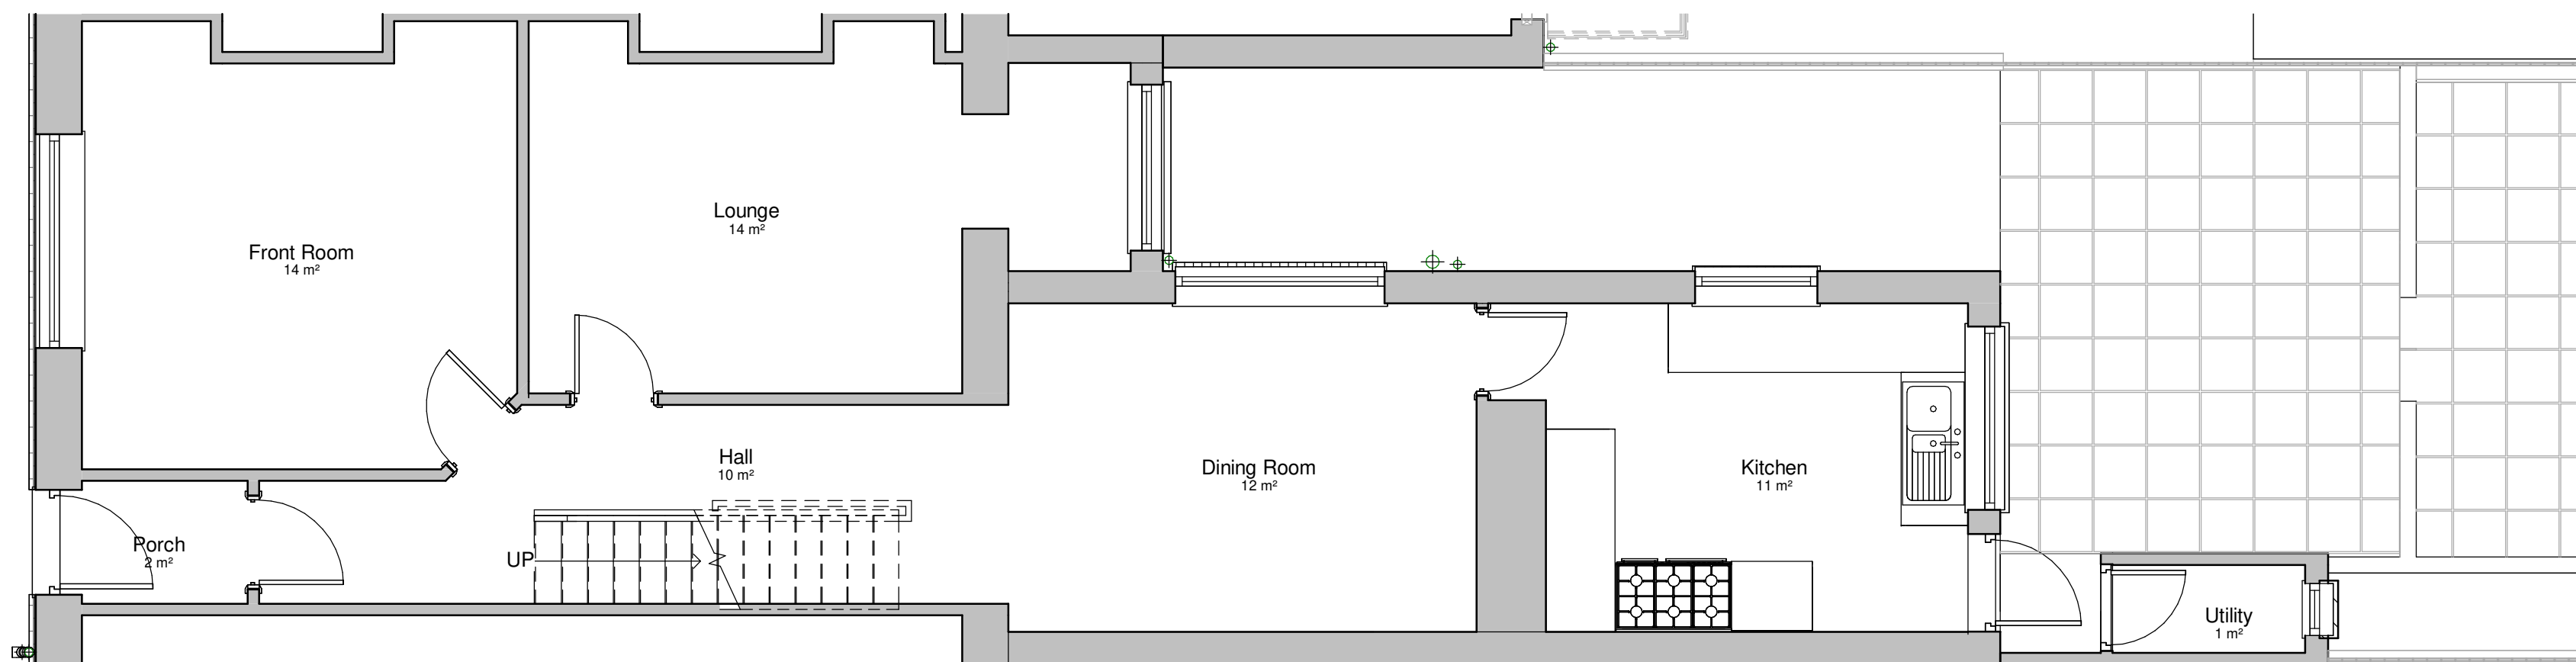

**Existing Ground Floor**  
1 : 50

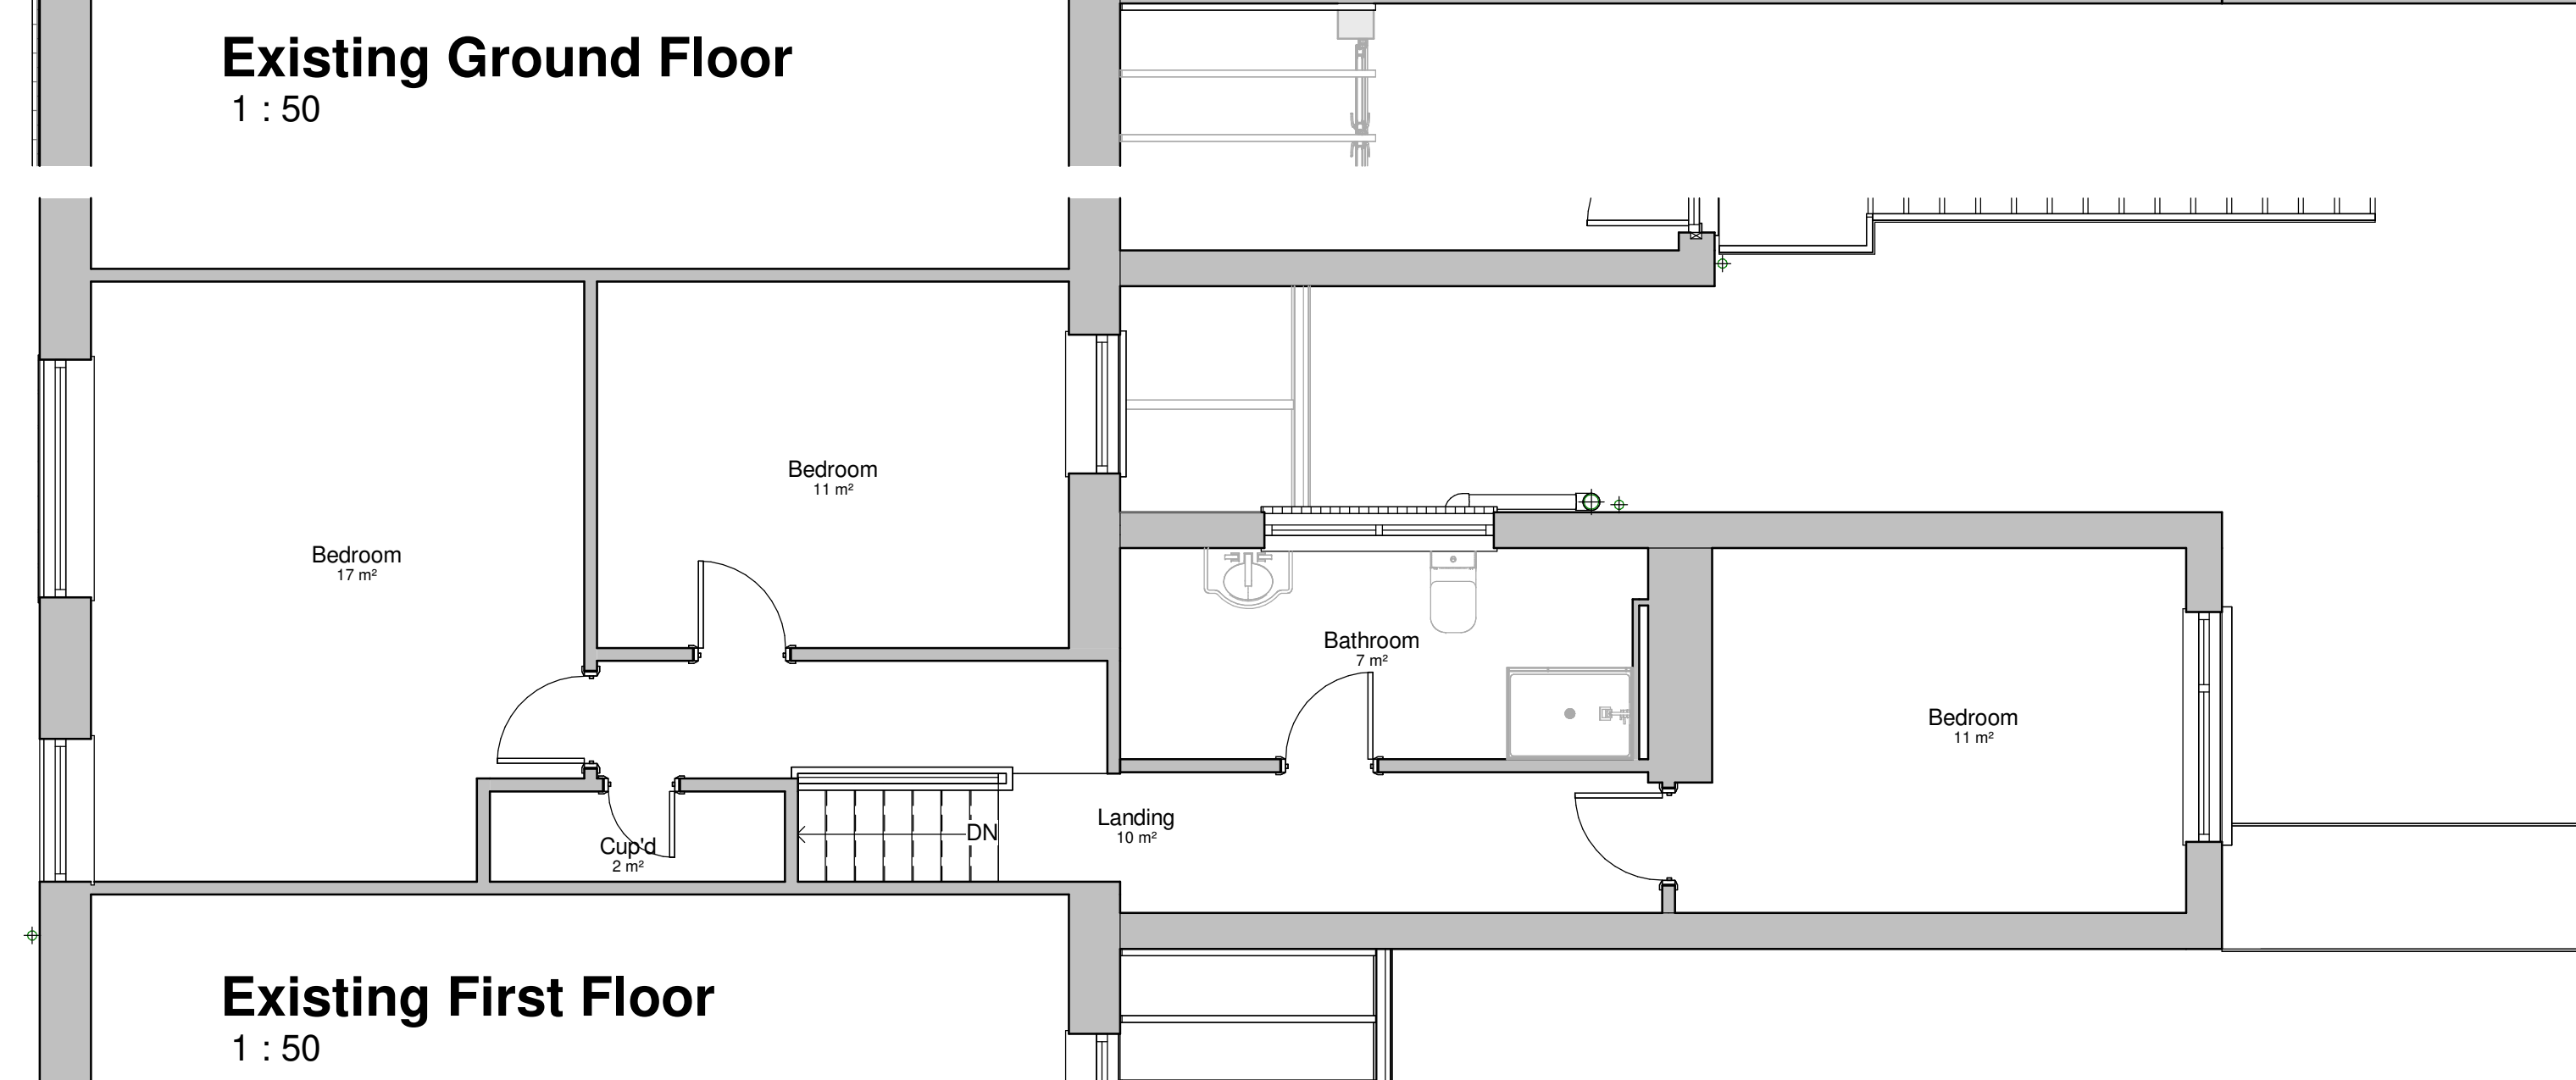


**Existing First Floor**  
1 : 50

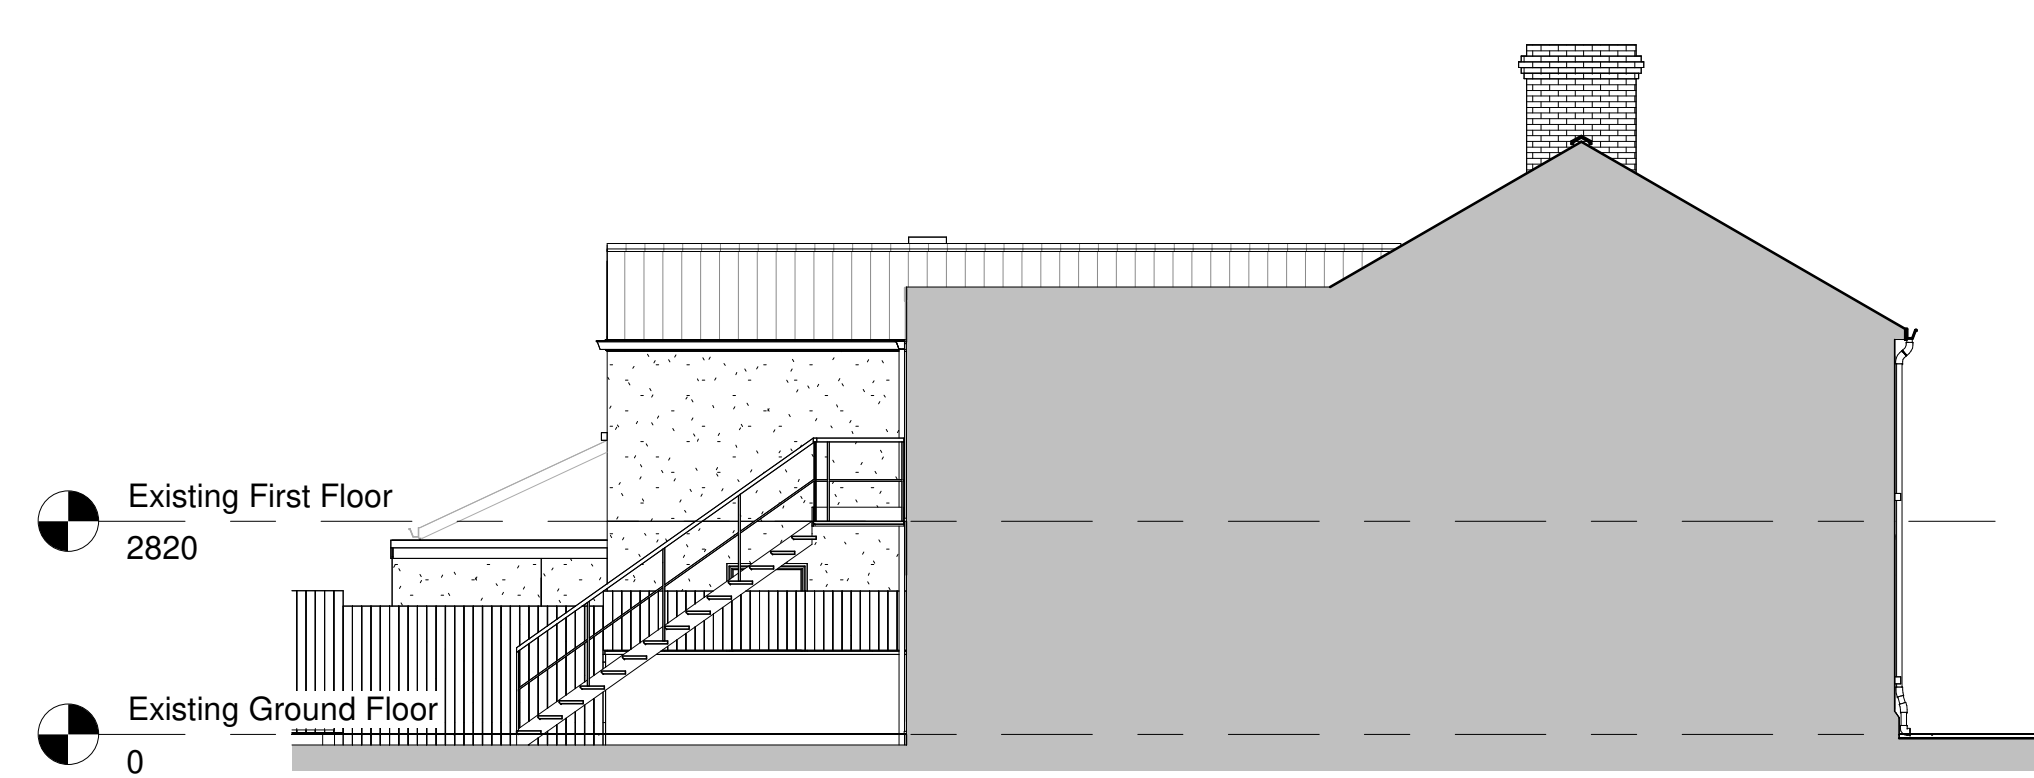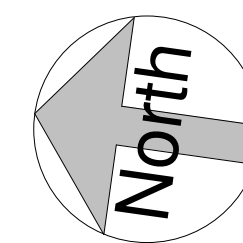

**Existing View from No.136**  
1 : 100



**Existing 3D View**

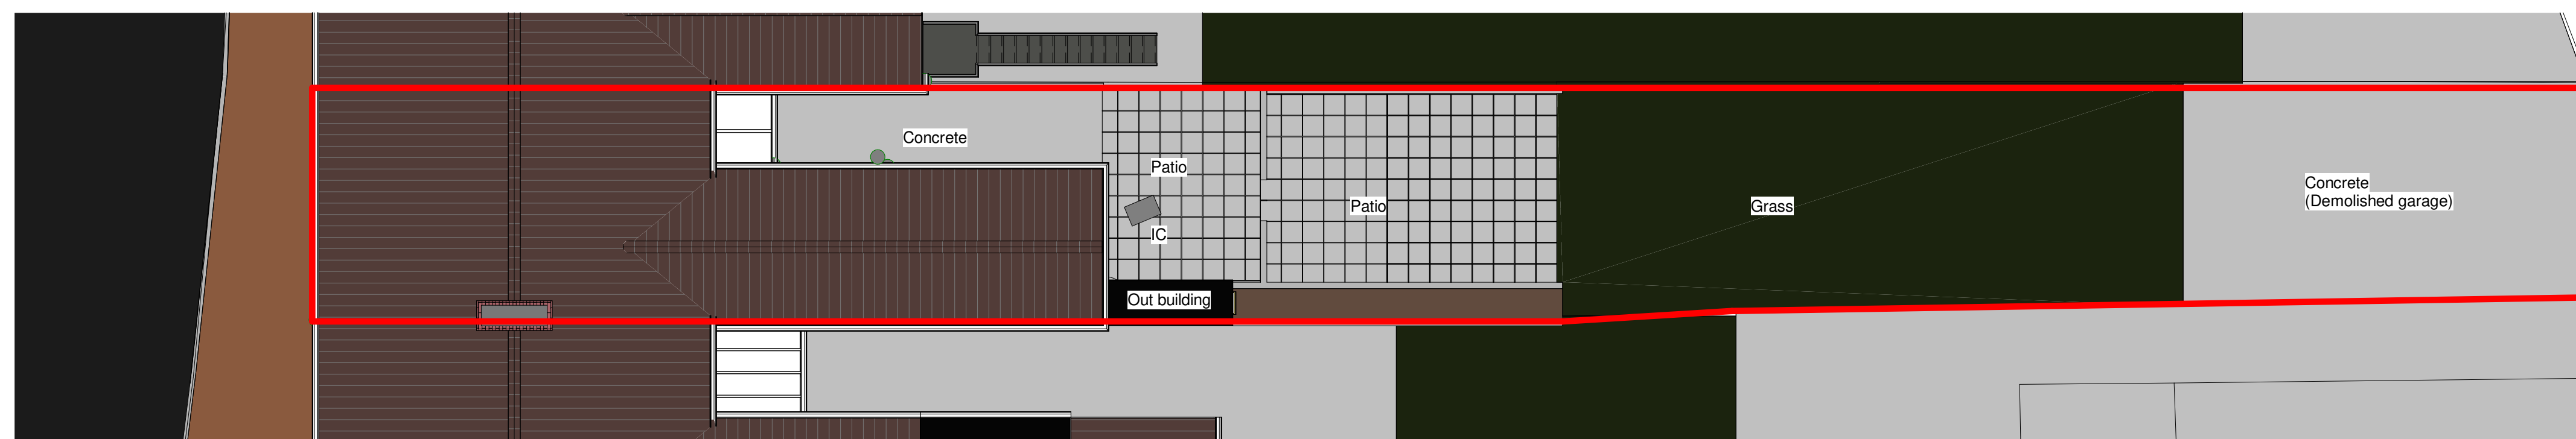

**Existing Site**  
1 : 100

|   |            |                                  |
|---|------------|----------------------------------|
| <b>JH Architectural Services</b><br>Penarran Tonna Uchaf, Tonna, Neath SA11 3LJ<br>Tel:07825442619 Email:justinhughes1974@gmail.com |            |                                  |
| PROJECT<br><br>135 New Road, Neath SA10 6HL<br>Proposed Single Storey Rear Extension                                                |            |                                  |
| TITLE<br><br>Existing Layout   |            |                                  |
| CLIENT<br><br>Mr Duwain Garvey   |            |                                  |
| DRAWN BY<br>J.H.   | CHECKED BY | DATE<br>12/07/25                 |
| SCALE (@ A1)   |            | PROJECT NUMBER<br>Project Number |
| DRAWING NUMBER<br>A102   |            | REV                              |