



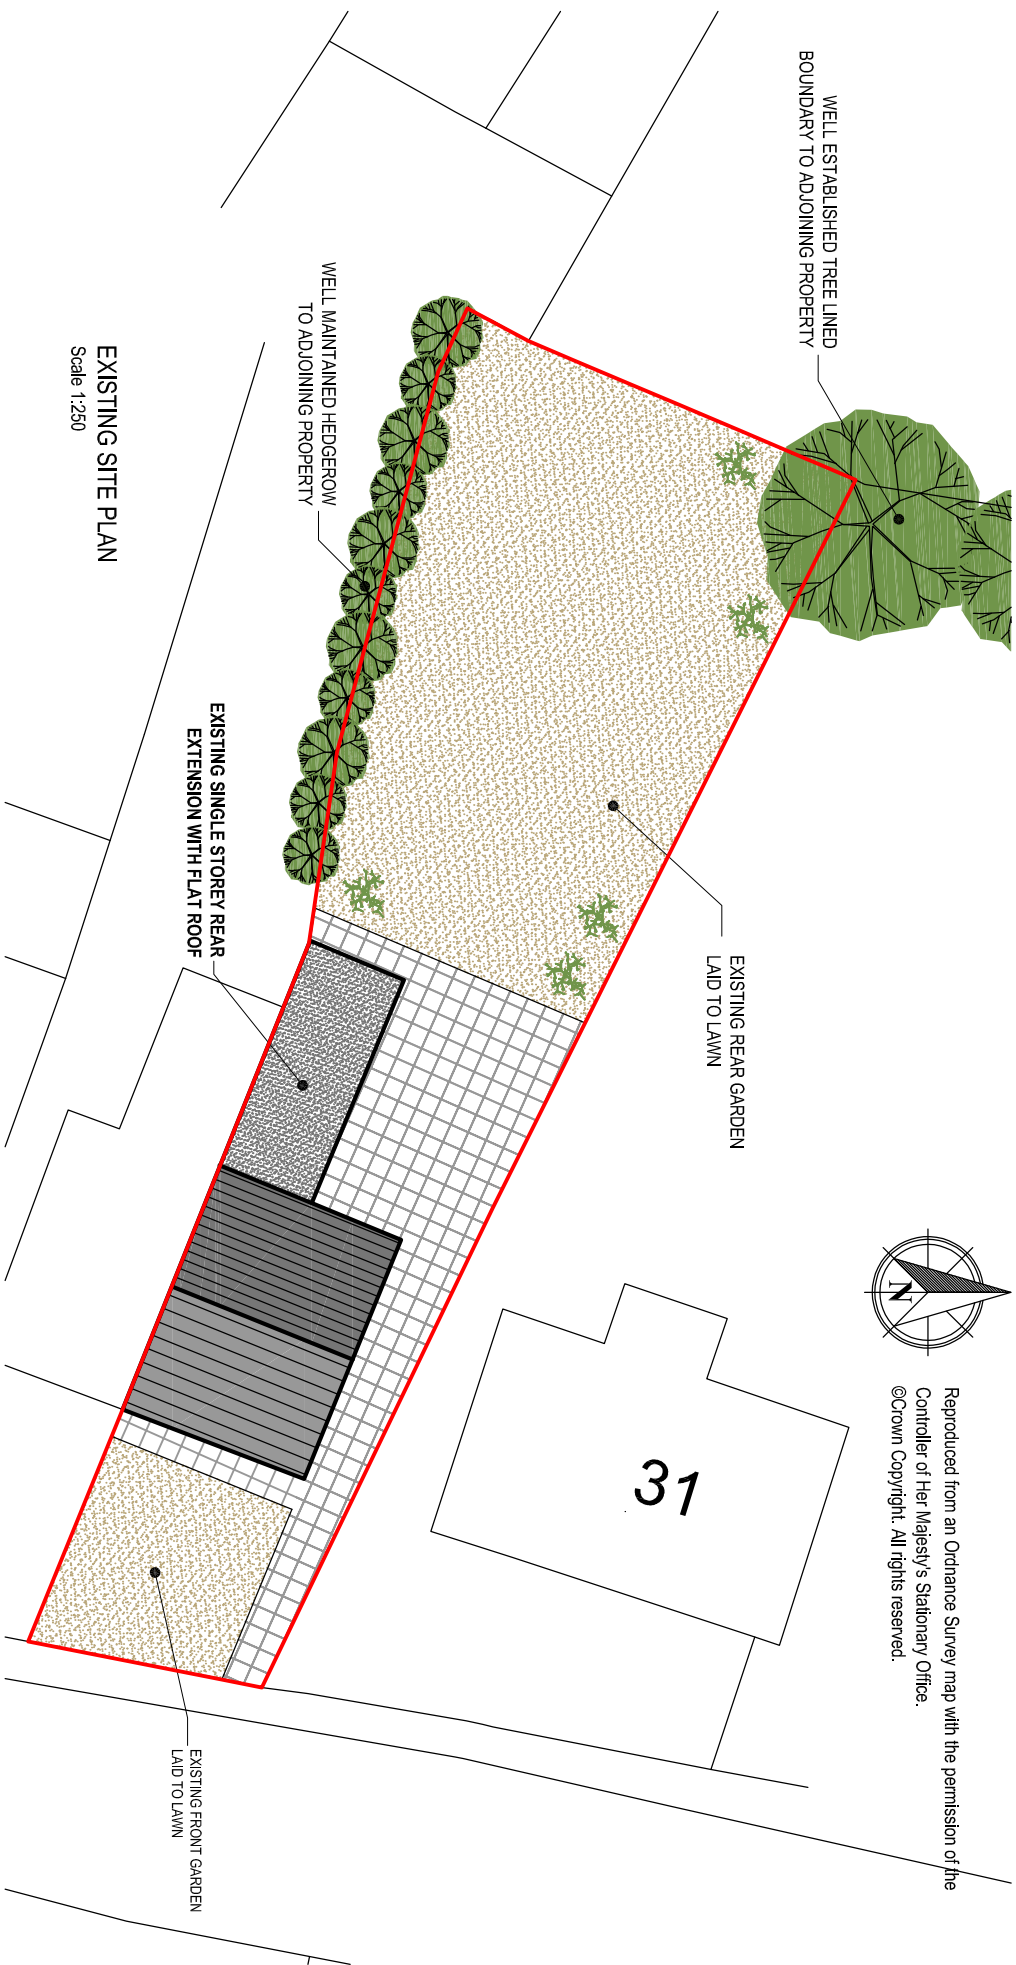

Reproduced from an Ordnance Survey map with the permission of the
Controller of Her Majesty's Stationary Office.
©Crown Copyright. All rights reserved.

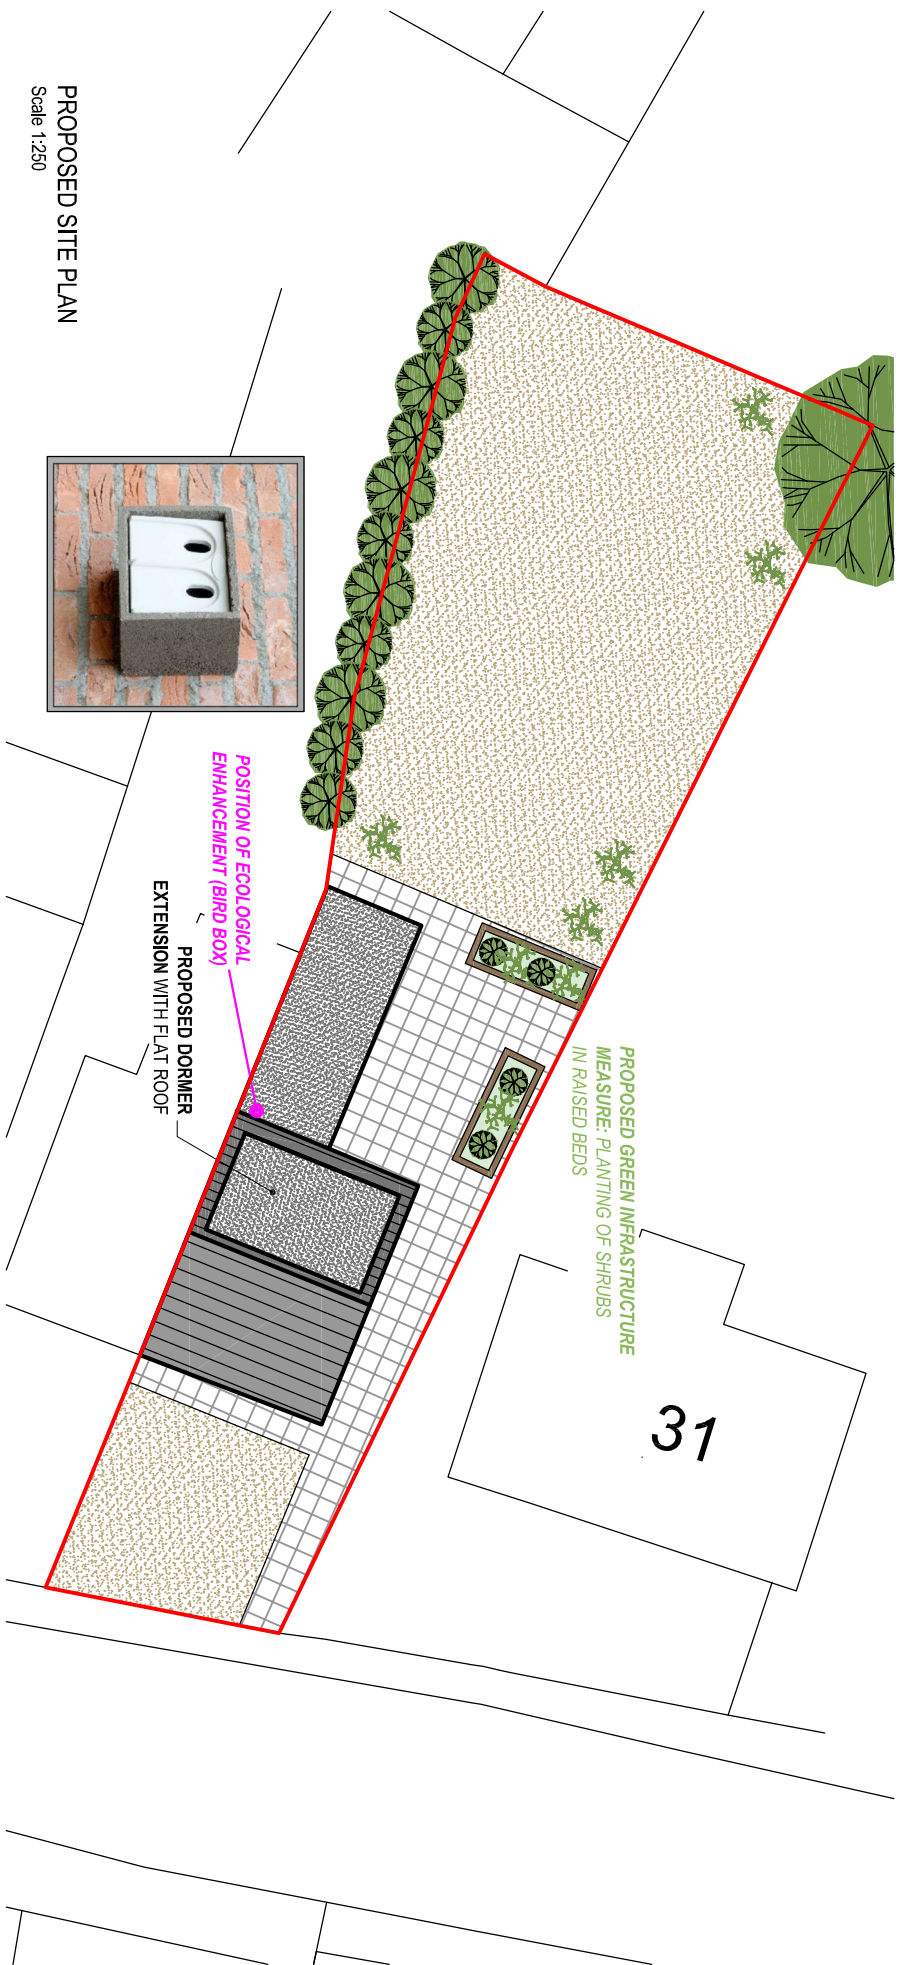

Client:	Mr. B. Watkins 29 Cilmaengwyn Road Pontardawe SA8 4QL		
Project Title:	PROPOSED LOFT CONVERSION & WORKS TO EXISTING REAR EXTENSION		
General Notes:	1. Do not scale from this drawing. Take figures dimensions only. 2. Dimensions are in millimetres unless otherwise stated.		
Drawing Issue:	PLANNING		
Drawing Title:	EXISTING & PROPOSED SITE PLANS		
Drawing No:	CPD-002	Revision:	
Date:	05-12-2025	Revised:	
Scale(s):	1:250	Paper Size:	A3



Cwm Planning & Design Ltd.
(Civil, Structural & Architectural)