

Existing Floor Plans & Elevations


New Road, Skewen, Neath, SA10 6EP

THIS SCHEME IS SUBJECT TO LOCAL PLANNING AND ALL OTHER NECESSARY CONSENTS. ALL DIMENSIONS, SITE LEVELS AND AREAS WHERE GIVEN ARE APPROXIMATE AND SUBJECT TO SITE SURVEY UNLESS STATED OTHERWISE. ALL DIMENSIONS MUST BE CHECKED ON SITE. DO NOT SCALE OFF THIS DRAWING. THIS DRAWING IS TO BE READ IN CONJUNCTION WITH ALL RELEVANT CONSULTANTS' AND/OR SPECIALISTS' DRAWINGS OR DOCUMENTS. SAURO ARCHITECTURAL DESIGN MUST BE NOTIFIED OF ANY VARIATIONS OR DISCREPANCIES BEFORE THE AFFECTED WORK COMMENCES. ALL QUERIES RELATING TO DESIGN OF FOUNDATIONS, FLOOR SLABS AND ANY OTHER STRUCTURAL ELEMENTS ARE TO BE REFERRED TO THE STRUCTURAL ENGINEER FOR CLARIFICATION.


EXTERNAL FINISHES	
WALL	Render & blockworks
ROOF	Tiles
DOORS	PVCu
WINDOWS	PVCu
RWG	White PVCu




Front Elevation
1:100

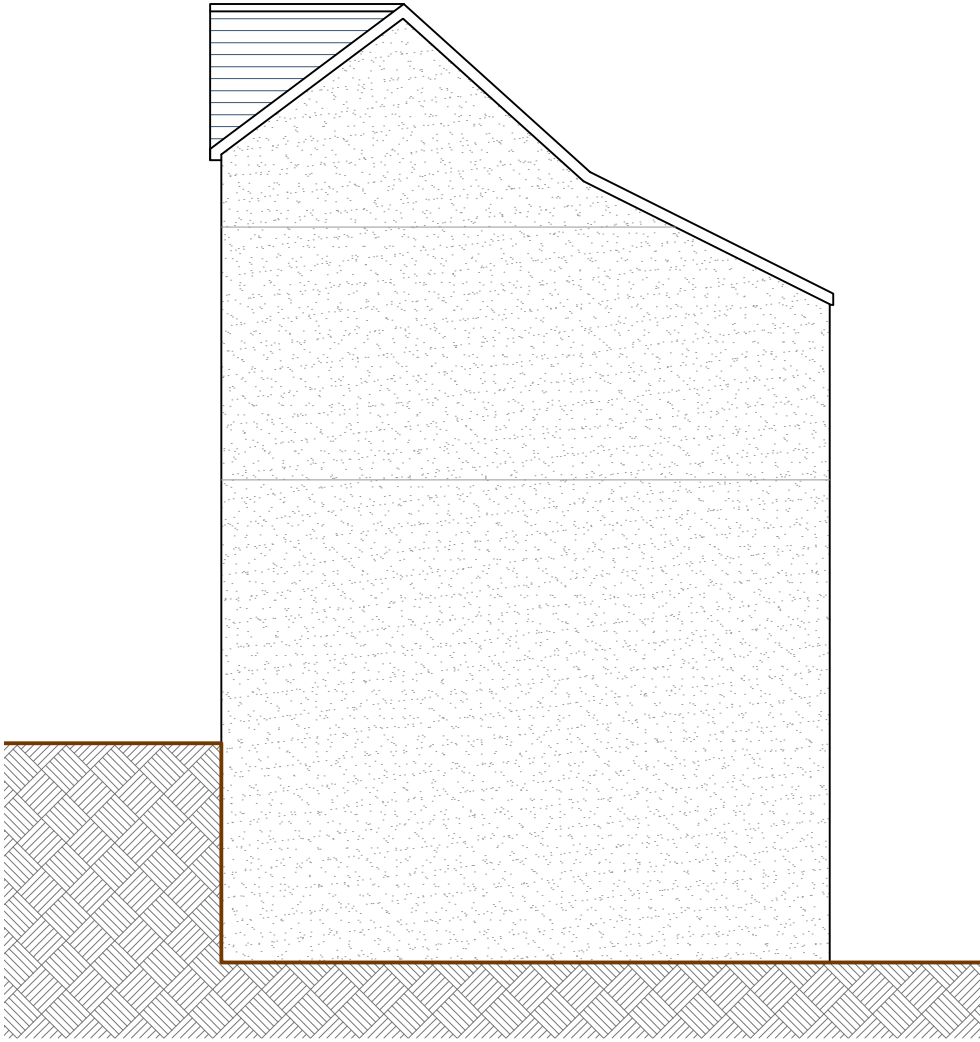


Side Elevation
1:100

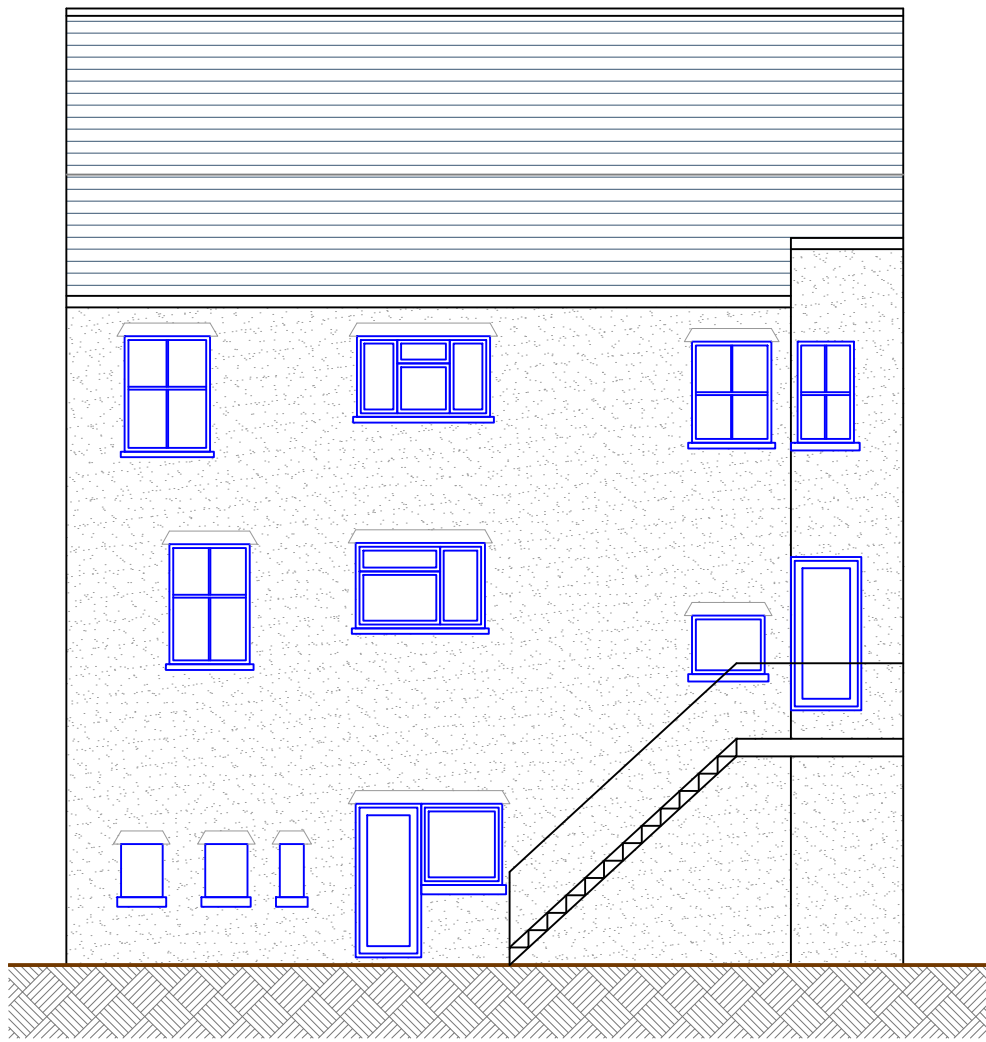


Rear Elevation
1:100

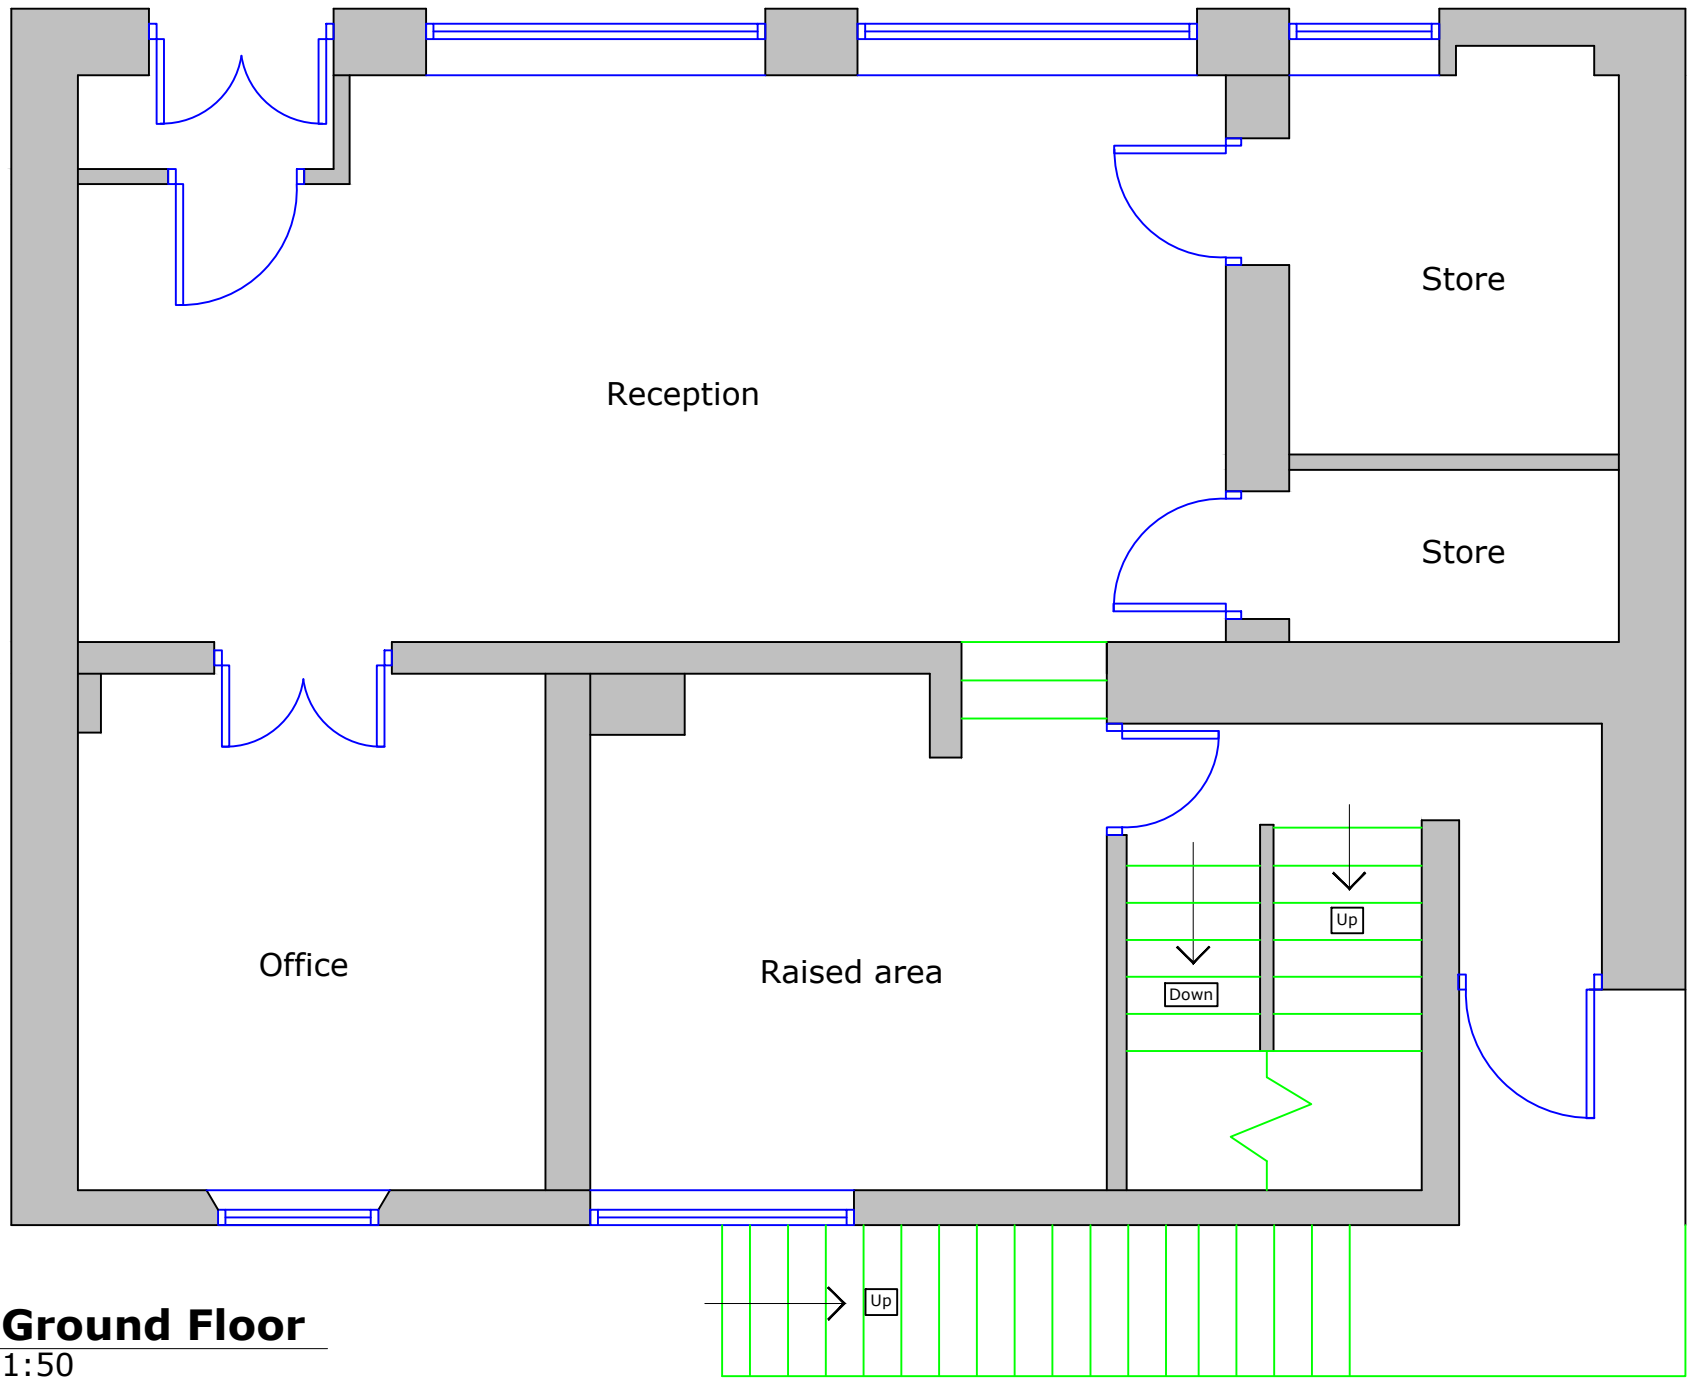


Ground Floor
1:50

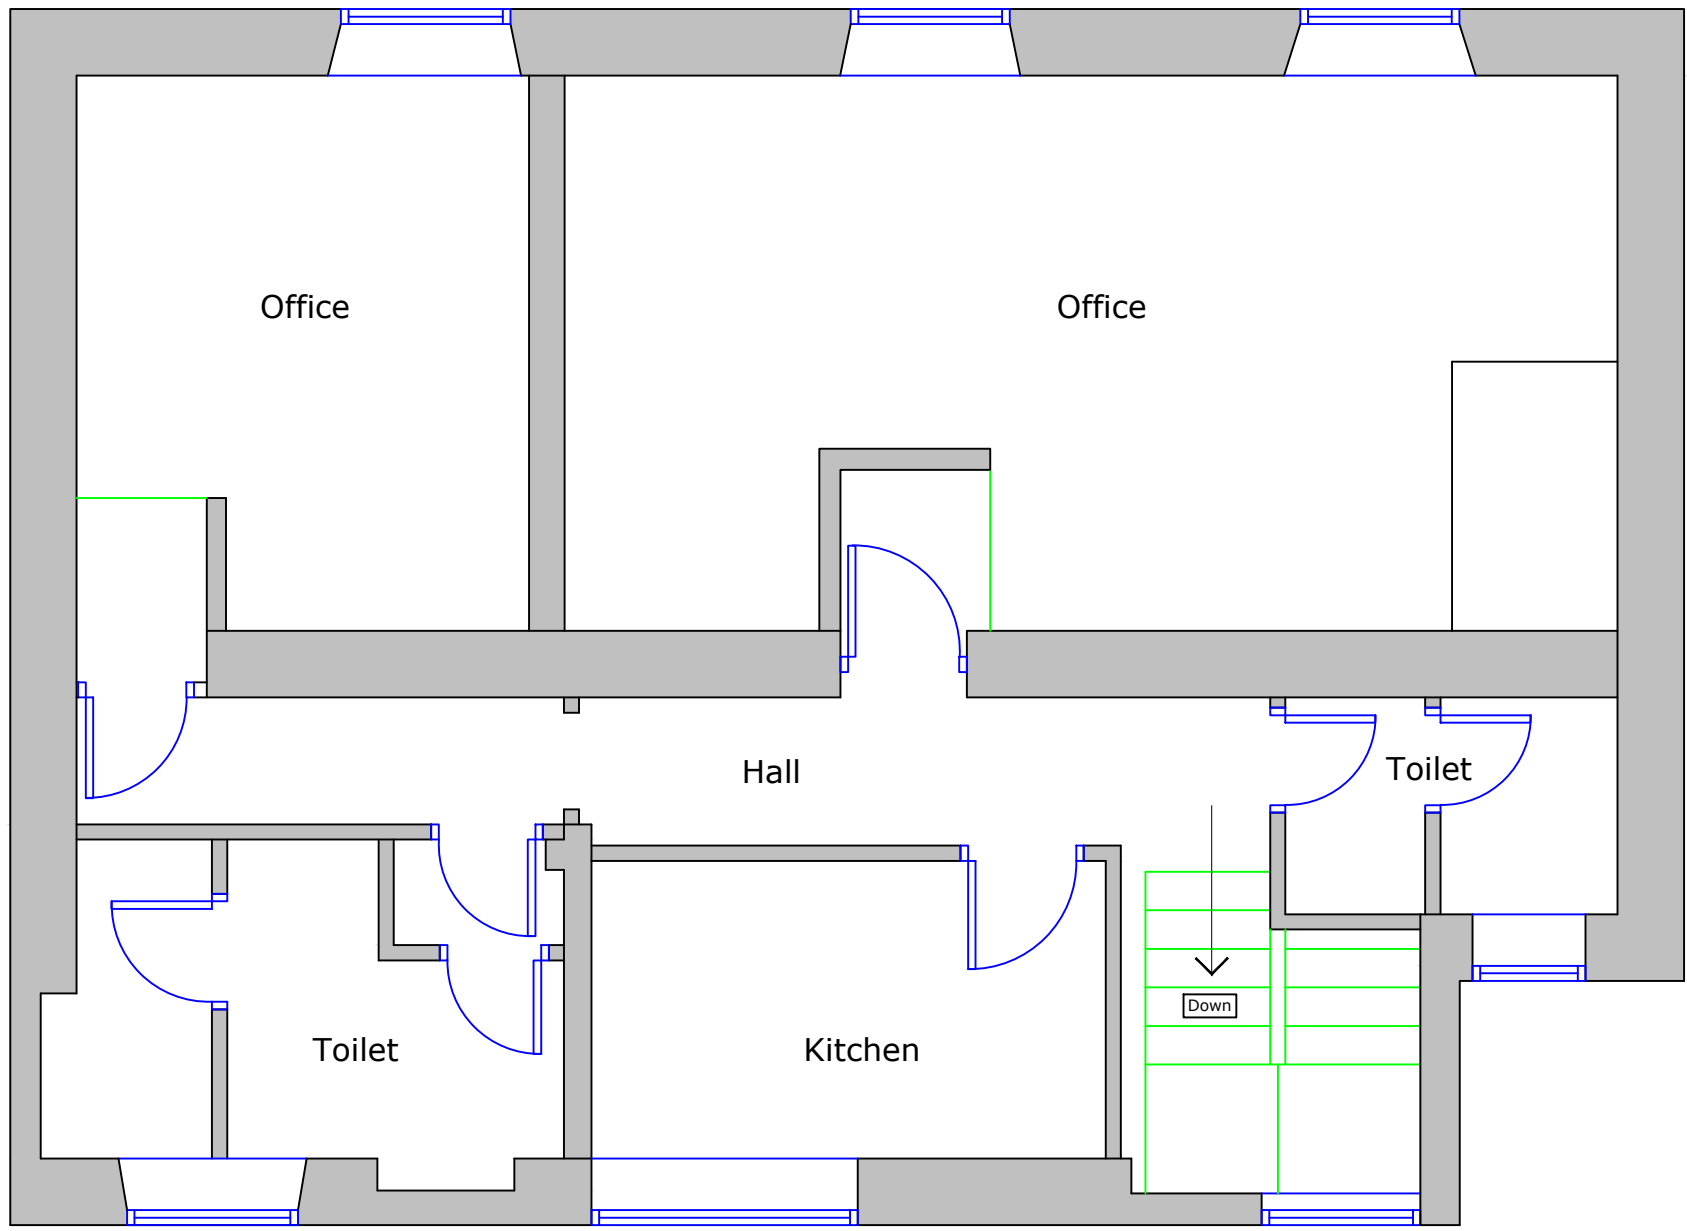

First Floor
1:50

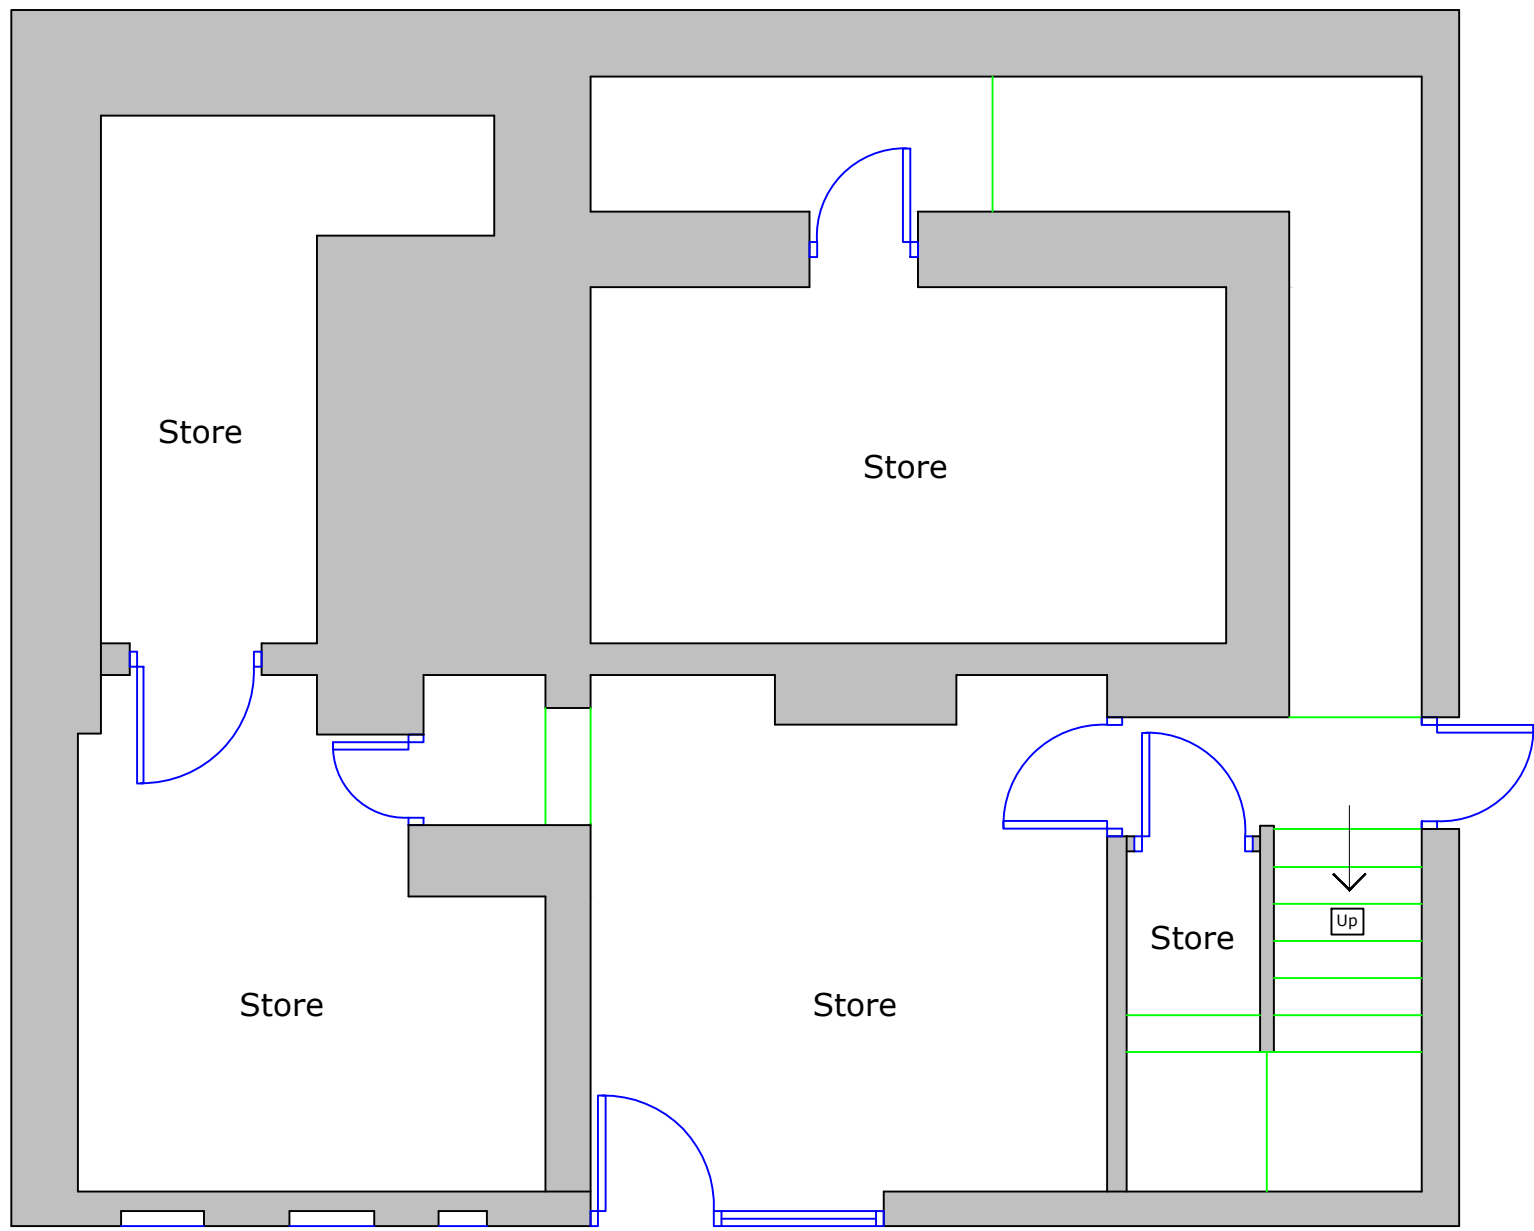

Lower Ground Floor
1:50

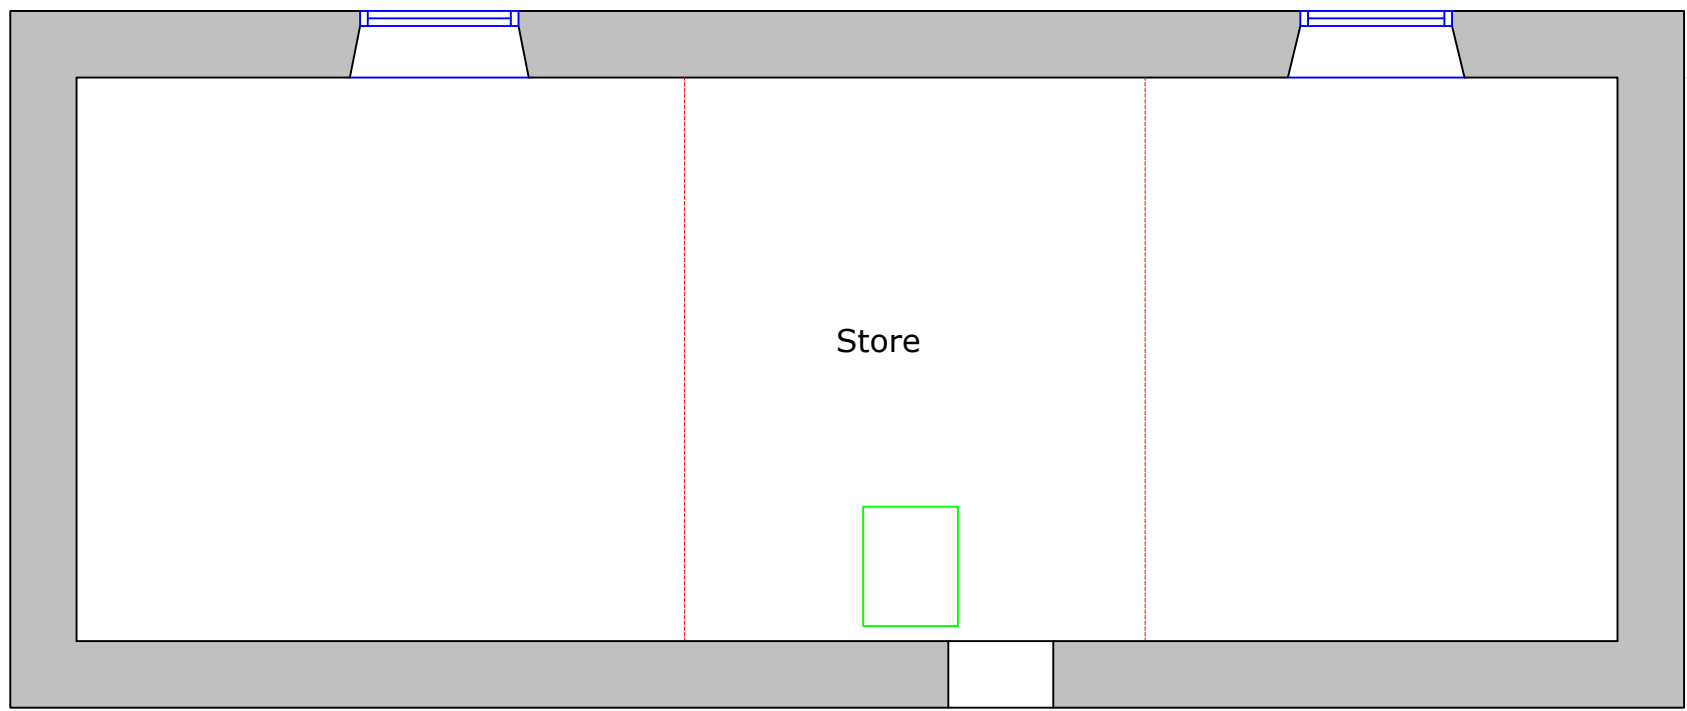

Second Floor
1:50

Rev.	Description	By	Date

PLANNING



SAURO
ARCHITECTURAL DESIGN

SAURO ARCHITECTURAL DESIGN LTD
9 ELLISTON TERRACE,
CARMARTHEN, SA31 1HA
Tel: (01267) 233 684
Email: design@sauro.co.uk
© Drawing Copyright Sauro Architectural Design Ltd

Client
Mr D Phillips

Project Title
Proposed Commercial units & Flats
New Road, Skewen, Neath, SA10 6EP

Drawing Title
Existing floor plans & elevations

Scale 1:50/100	Sheet Size A1	
Date 14/07/2025	Drawn by 08	Checked by
Job No. 1367	Drawing No. 01	Revision