


AREA & STORAGE

SCHEDULE

WDQR 2 Person 1 Bedroom Common Access Flat
Area required: 50m²
Area Provided: 50m²


WDQR 2021 General Storage Requirements
2 Person 1 Bed flat: 1.5m²

Airing Cupboard (AC) 0.29m²
Store 1.3m²
Total: 1.59m²

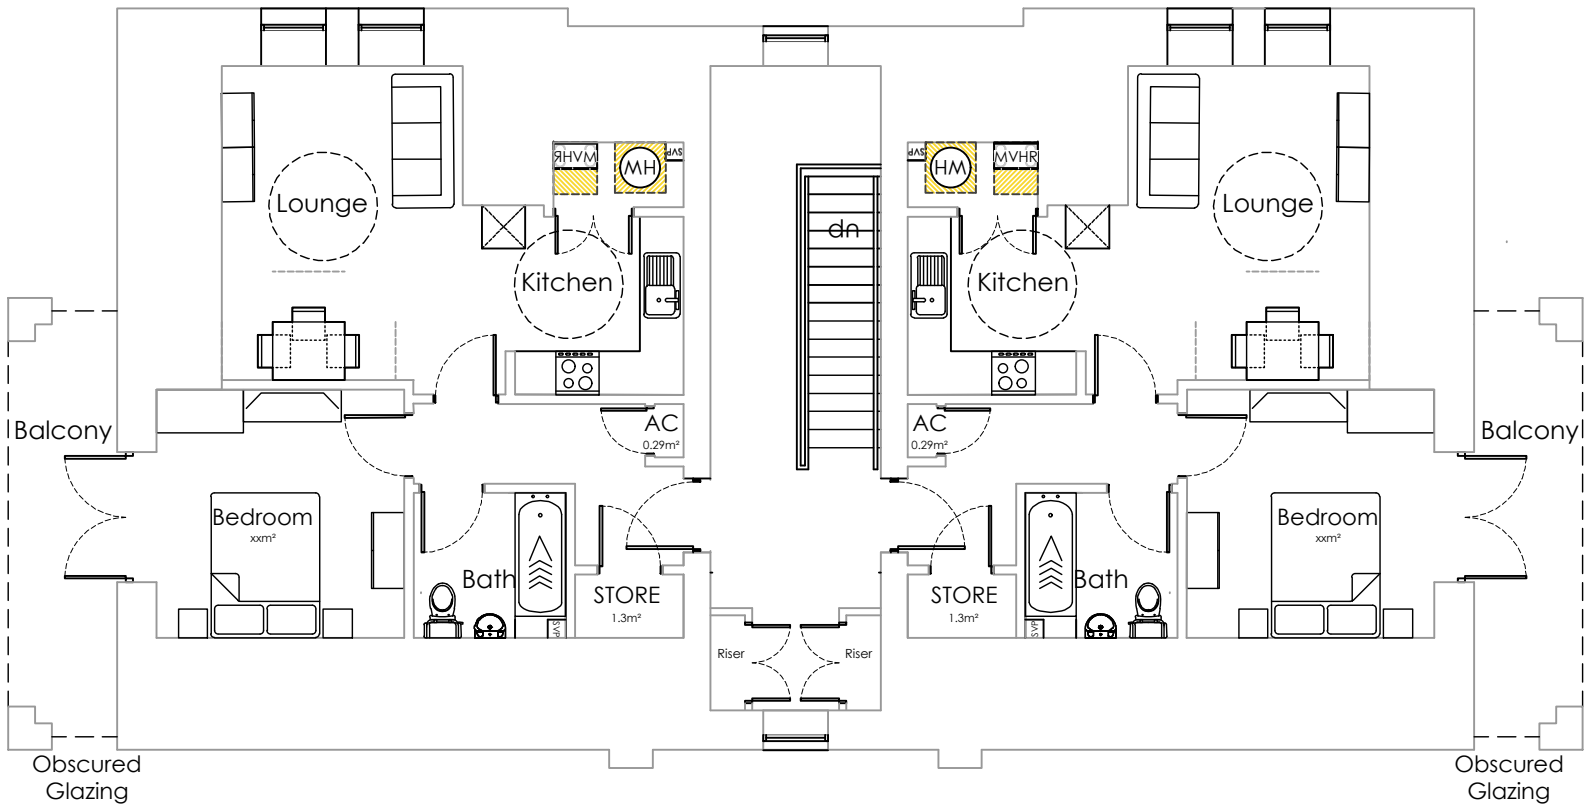


BUILDING TYPE A: SECOND FLOOR PLAN



LOW CARBON PLANT

 

Hot Water Cylinder

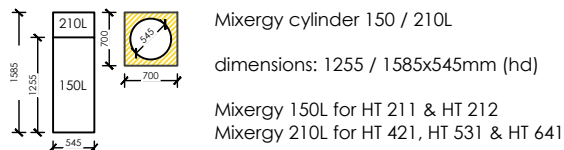

MVHR

 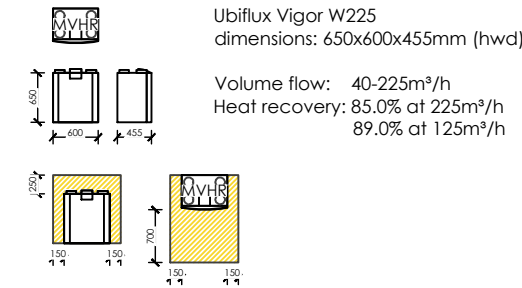

A3

Original sheet size
Note: This Drawing is copyright, its use or reproduction is subject to permission from Spring Design Consultancy Limited. All rights are reserved until invoices are paid in full. Contact SDC regarding terms & conditions. Check printed scale, responsibility is not accepted for reproduction of digital media or measuring from this document. Only figured dimensions to be used for construction. No responsibility will be taken for any design used for construction prior to receipt of relevant approvals. Report doubts/discrepancies to project Architect.

Client: LINC Cymru	Project: Caewern House, Neath	Drawing Title: Building A Second Floor Plan	Rev. D
Drawing Status: PLANNING SUBMISSION	Date: 14/12/22	Drawn By: CL	Checked: JM
Director: JM	Scale: 1:100 @ A3	Job No: 2609	Drawing No: 00(03)203
Unit 2 Chapel Barns Merthyr Mawr Bridgend CF32 0LS t: 01656 656267 e:mail@spring-consultancy.co.uk			

