


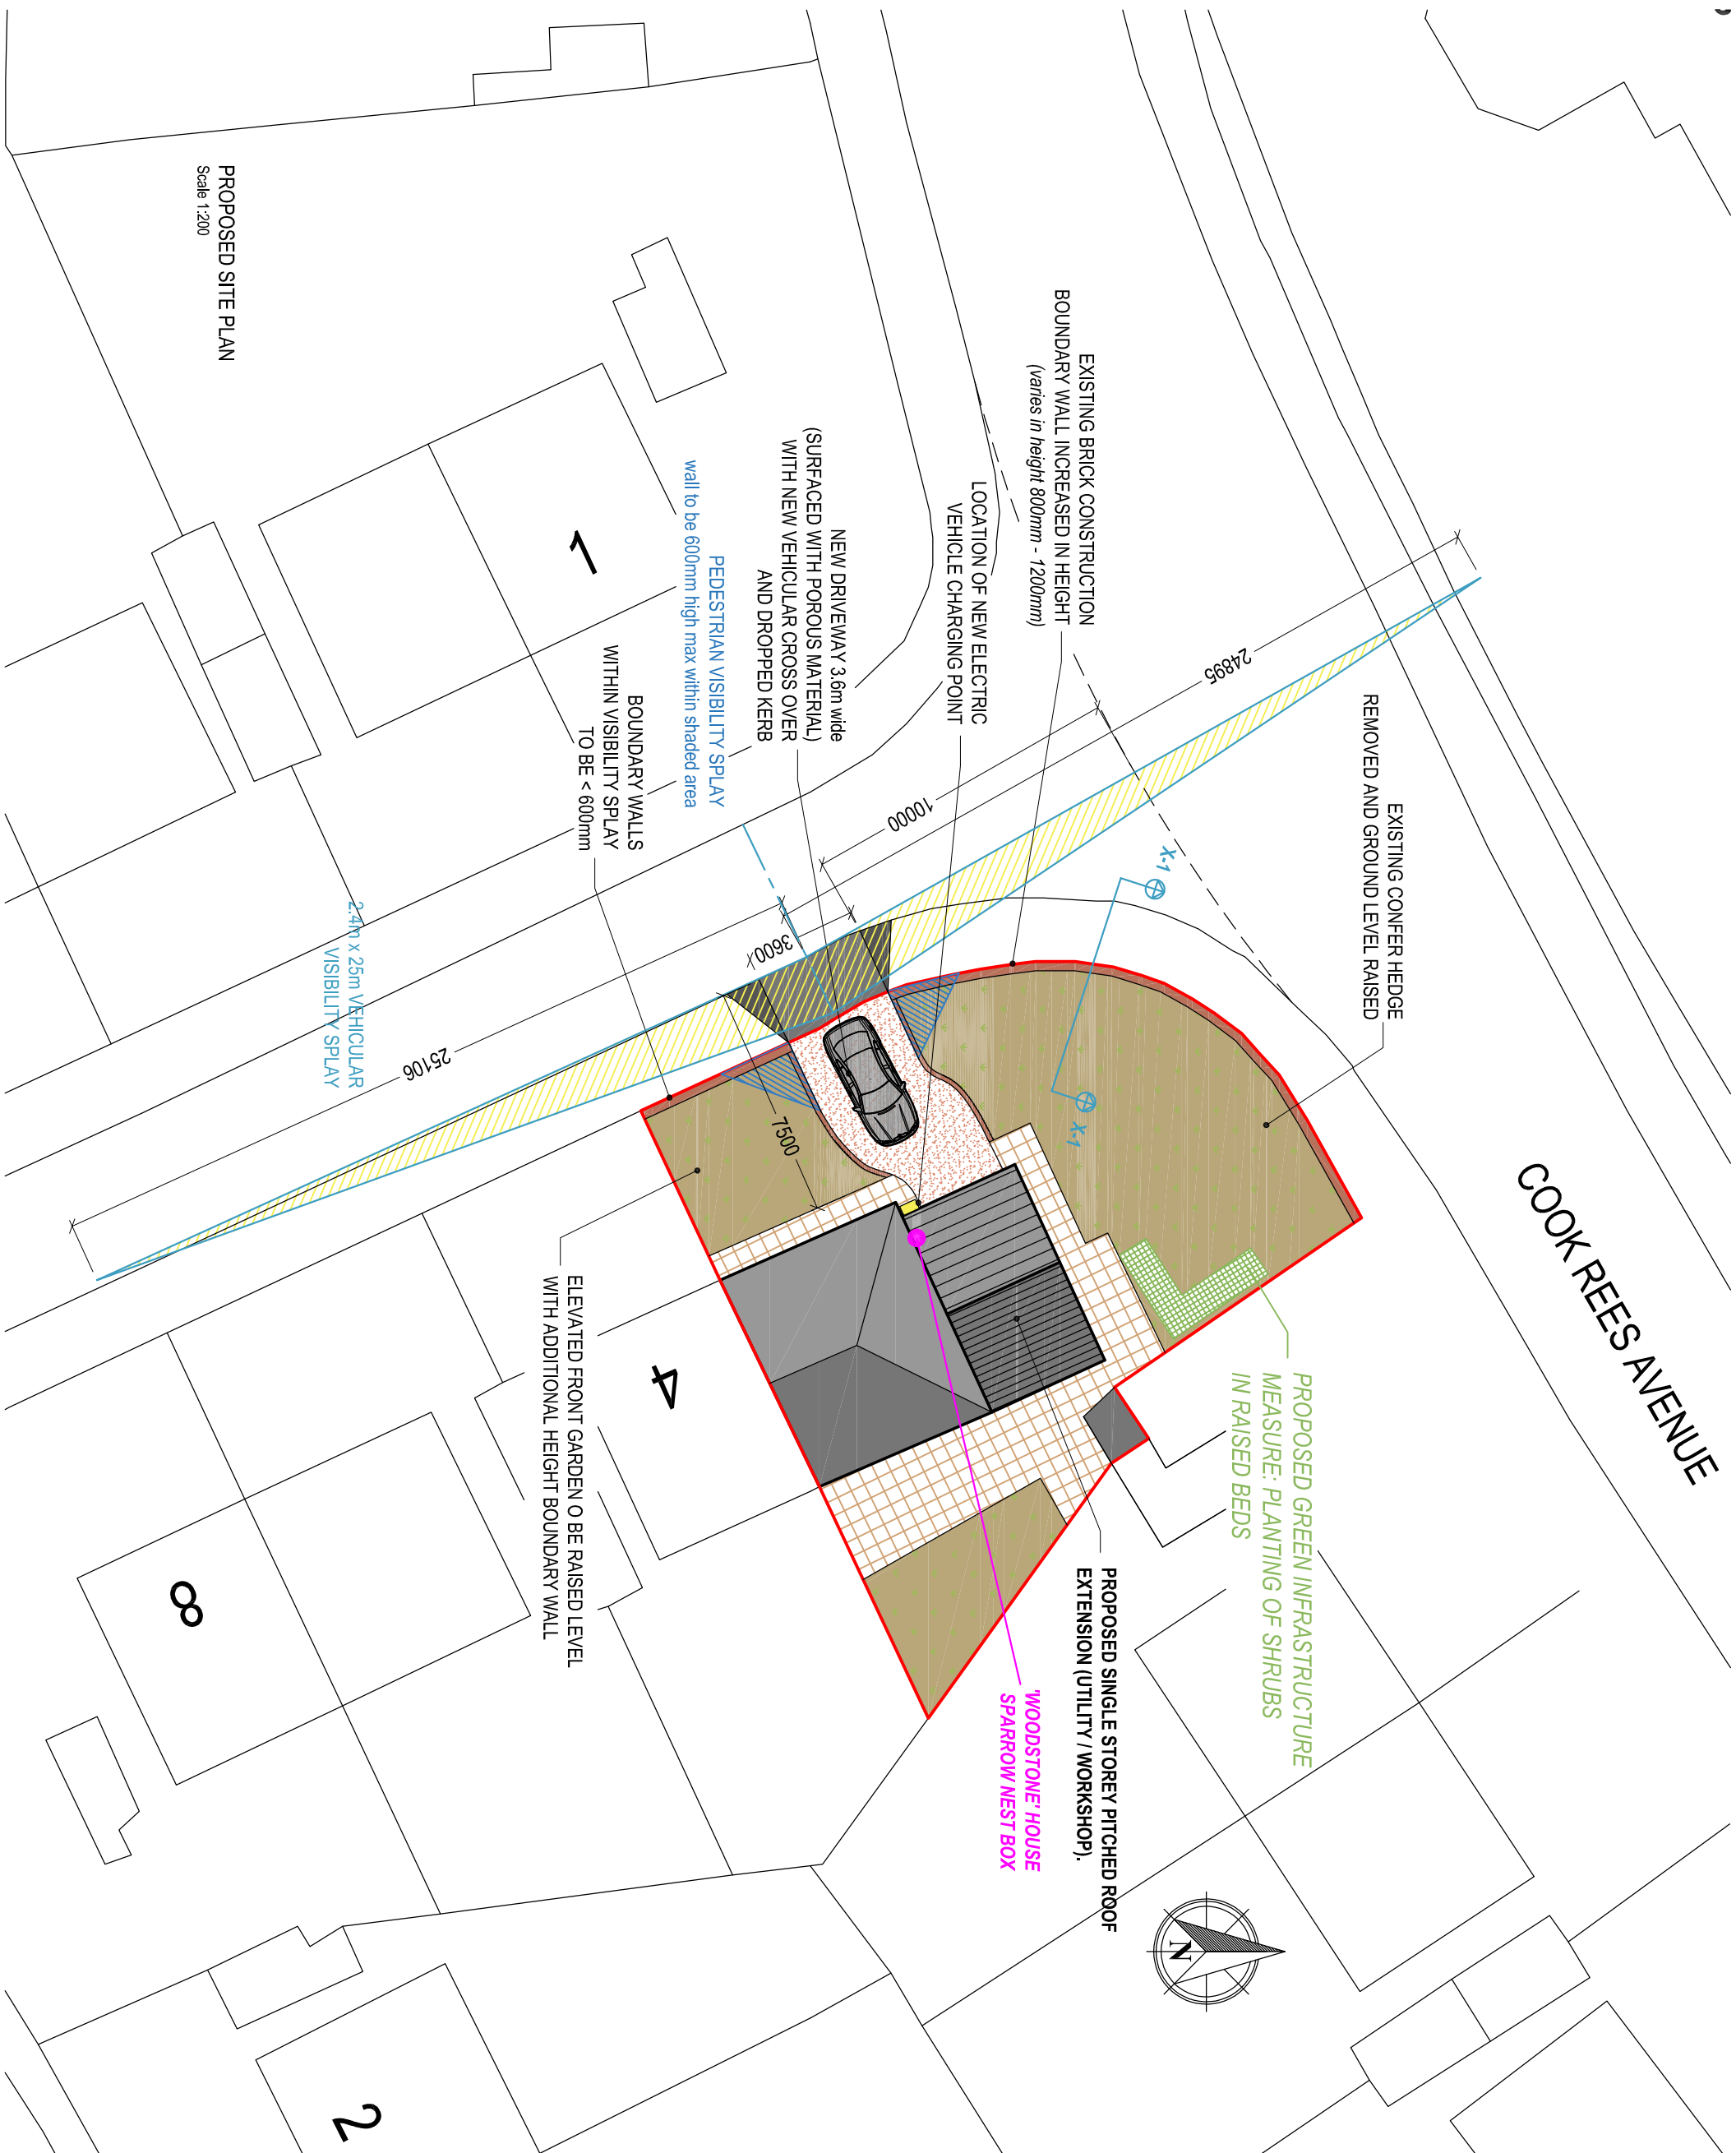

Client:	Mr. Paul Pearson 2 Caedenwen Road Neath SA11 1US
Project Title:	PROPOSED SIDE EXTENSION AND ALTERATIONS TO GARDEN BOUNDARY WALL
General Notes:	1. Do not scale from this drawing. Use figure dimensions only. 2. Dimensions are in millimetres unless otherwise stated.
Drawing Based:	
PLANNING	
Drawing Title:	PROPOSED SITE PLAN
Drawing No:	CPD-003
Date:	10-11-2024
Scale(s):	1:200 / 1:50
Revision:	C
Project Stage:	A2

