



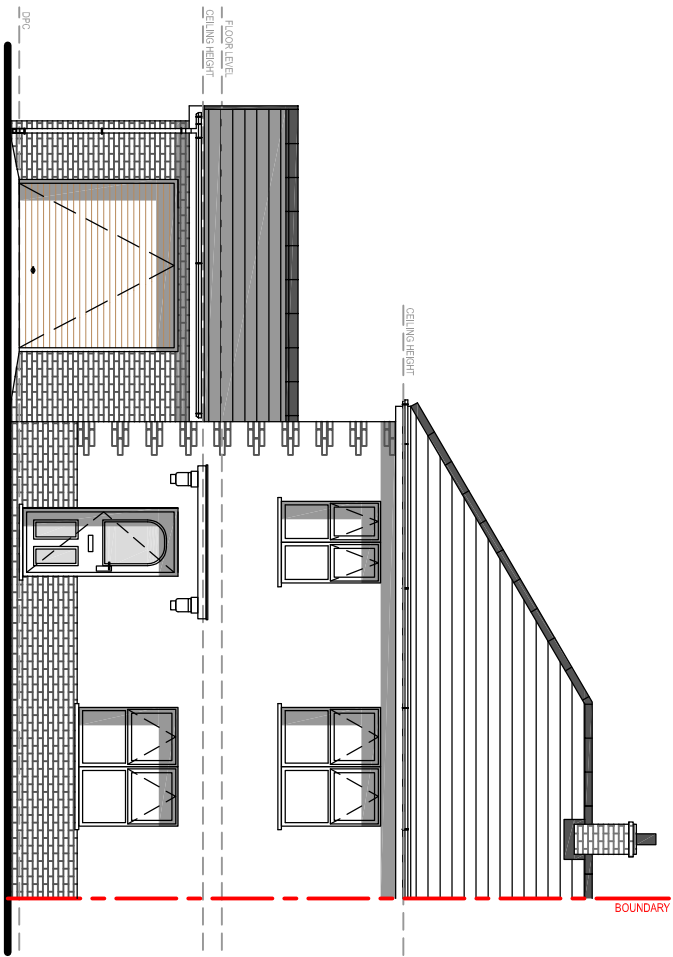


PROPOSED FRONT ELEVATION

Scale 1:100

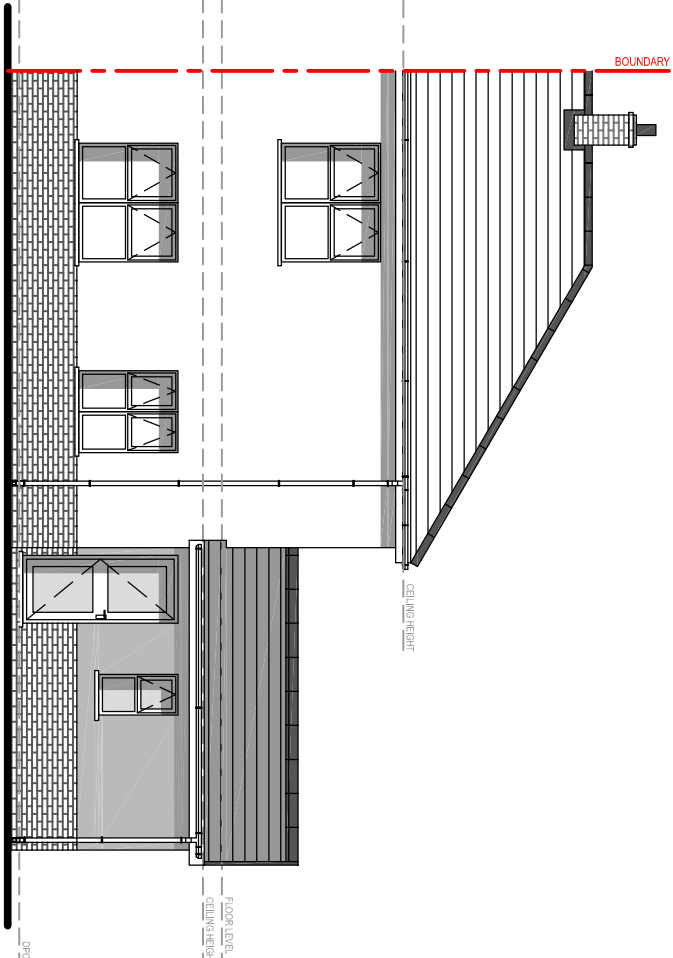


PROPOSED REAR ELEVATION

Scale 1:100

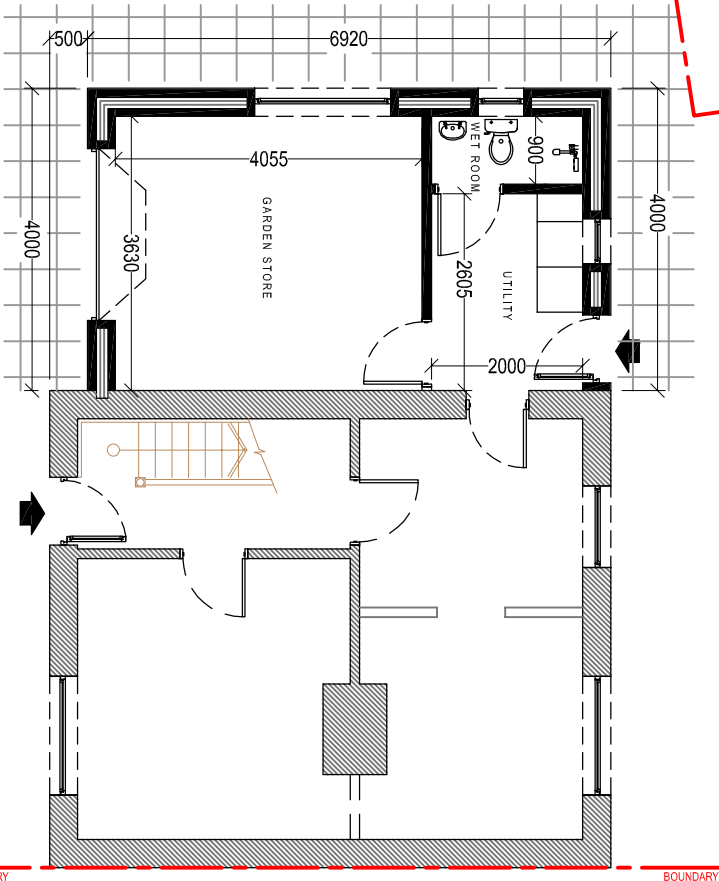

PROPOSED GROUND FLOOR PLAN

Scale 1:100

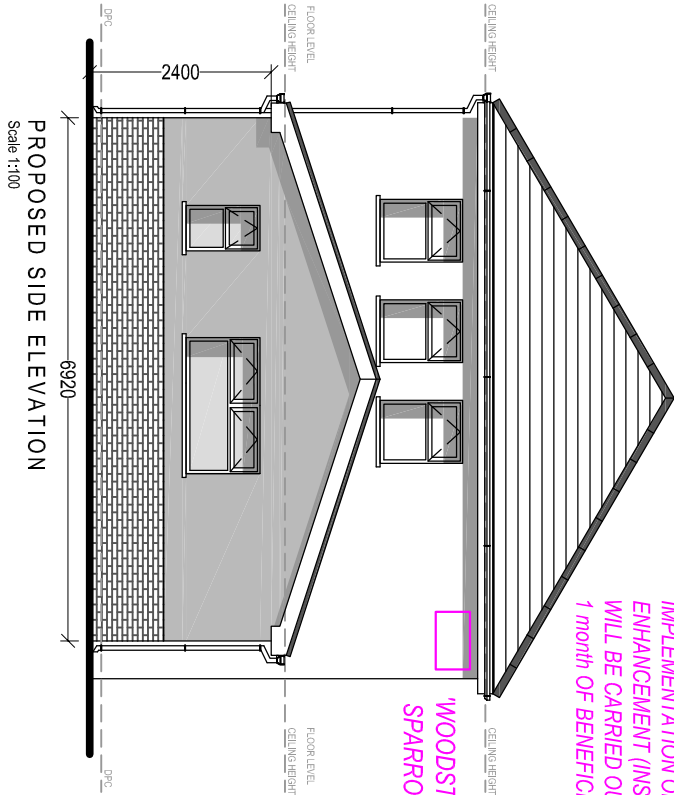

PROPOSED SIDE ELEVATION

Scale 1:100

NOTE:
IMPLEMENTATION OF PROPOSED ECOLOGICAL
ENHANCEMENT (INSTALLATION OF THE BIRD BOX)
WILL BE CARRIED OUT WITHIN
1 month OF BENEFICIAL OCCUPATION.

**'WOODSTONE' HOUSE
SPARROW NEST BOX**

Client:

Mr. Paul Pearson
2 Caedwrwen Road
Neath
SA11 1US

Project Title:

PROPOSED SIDE EXTENSION
AND ALTERATIONS TO
GARDEN BOUNDARY WALL

General Notes:
1. Do not scale from this drawing. Take figures dimensions only.
2. Dimensions are in millimetres unless otherwise stated.

Drawing Issue:

PLANNING

Drawing Title: PROPOSED ELEVATIONS & FLOOR PLAN			
Drawing No:	CPD-005	Revision:	A
Date:	18-11-2025	Revised:	15-12-2025
Scale(s):	1:100	Paper Size:	A3



Cwm Planning & Design Ltd.
(Civil, Structural & Architectural)