




SOUTH EAST ELEVATION

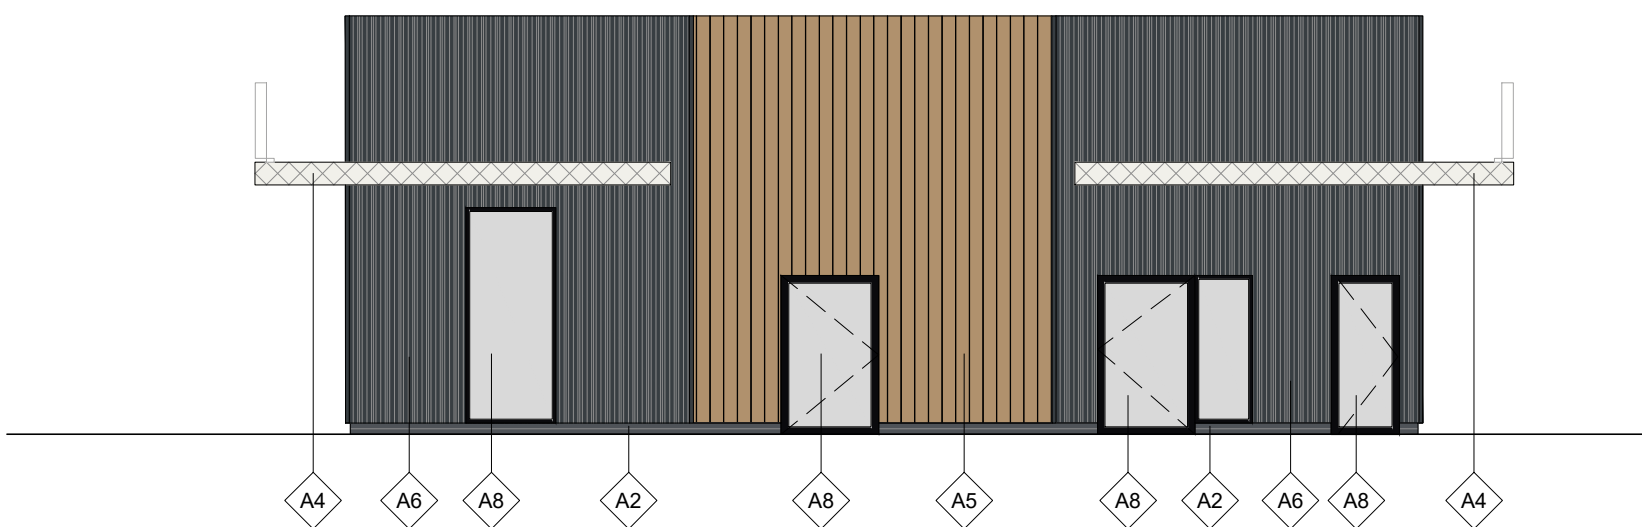


SOUTH WEST ELEVATION

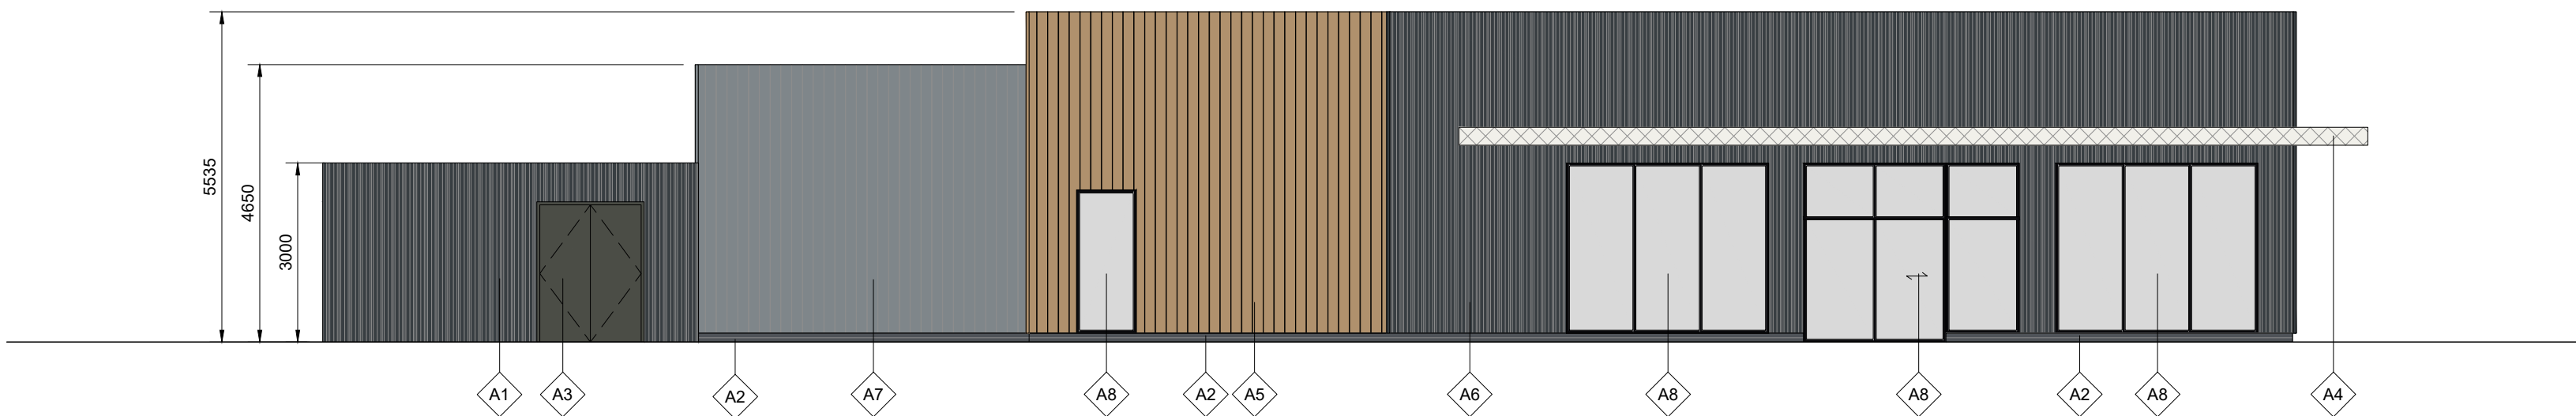


NORTH WEST ELEVATION

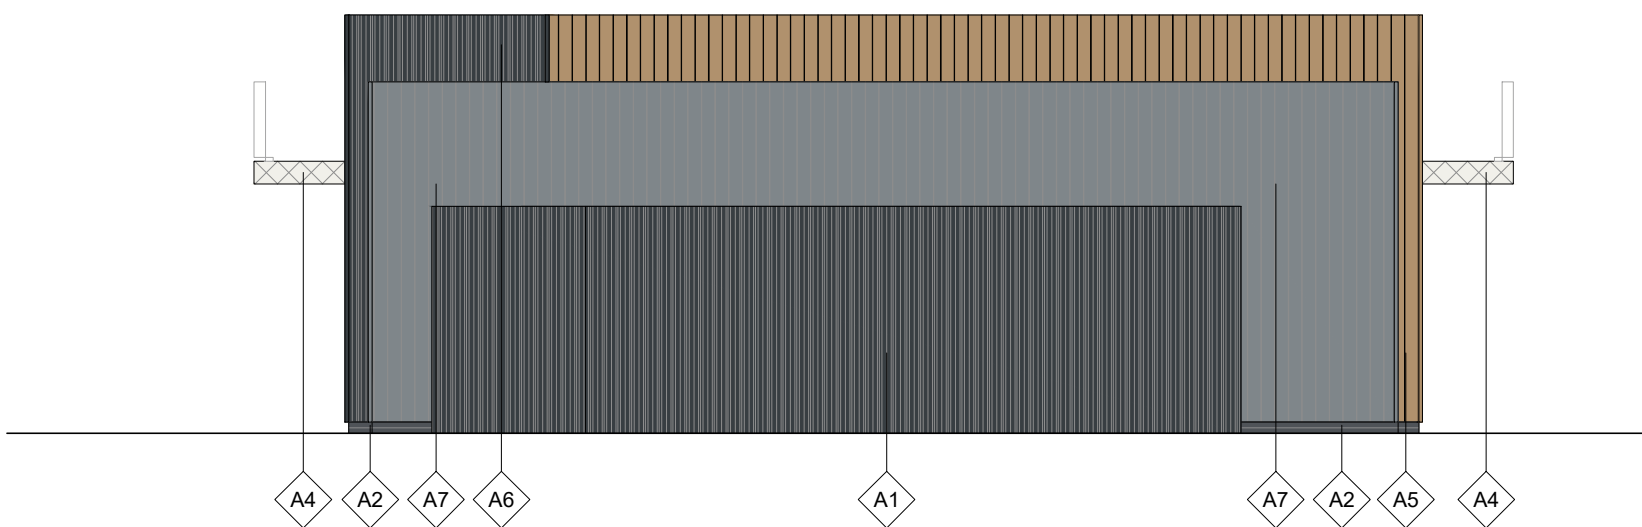

NORTH EAST ELEVATION

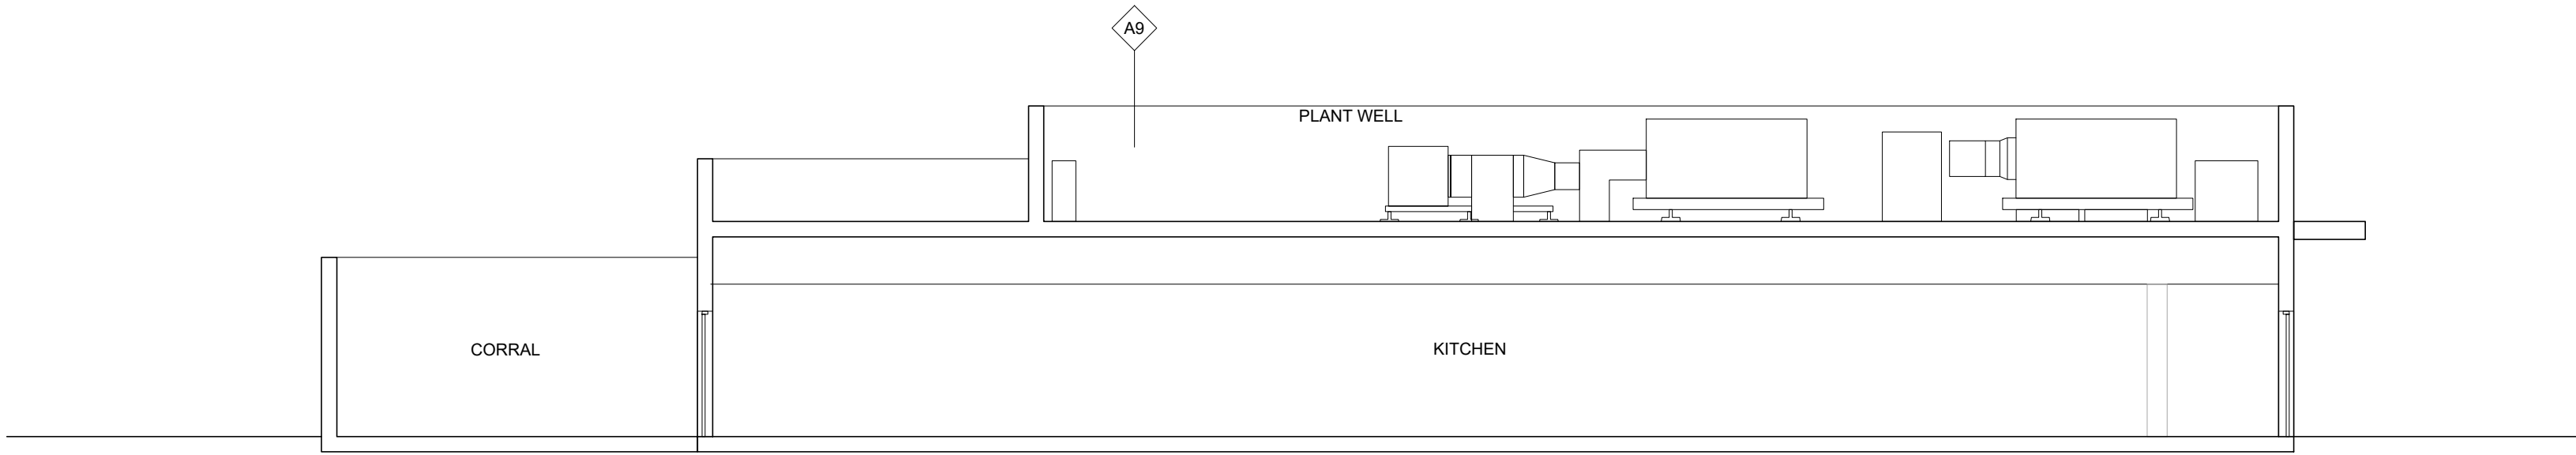




SECTION A-A

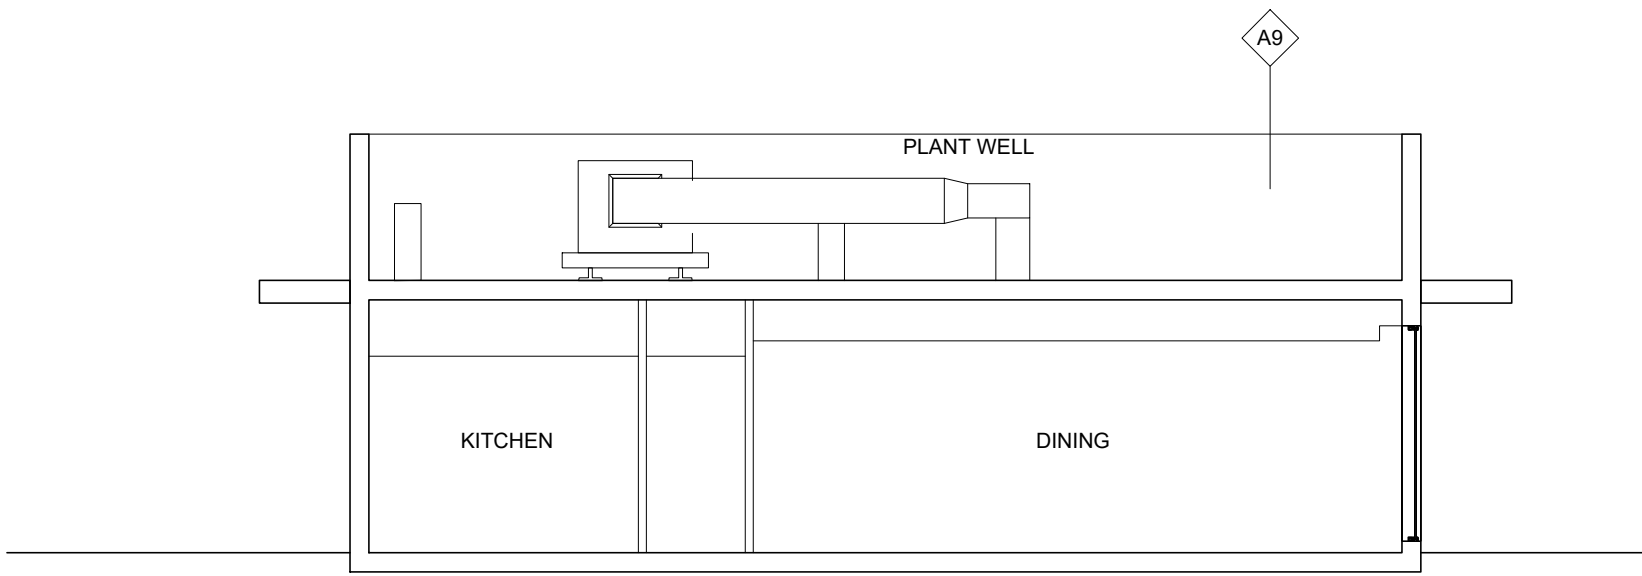


SECTION B-B

Notes:
All drawings to be read in conjunction with all other drawings as noted on issue sheet.

MATERIALS LEGEND

   -  **A1** Corral
Dark grey - Cladding panels
-  **A2** Restaurant Stall Riser
Dark grey - Engineering brick
-  **A3** Security Doors
PPC RAL 7022 Umbra Grey
-  **A4** Canopies and Columns
PPC RAL 9003 Signal White
-  **A5** Restaurant
Timber effect - Cladding panels
-  **A6** Restaurant
Dark grey - Cladding panels
-  **A7** Stores
Grey - Cladding panels
-  **A8** Window and Doors
PPC RAL 9005 Jet Black frames
-  **A9** Plant Parapet
Black cladding panels
-  **A10** Service Points
Illuminated panel RAL 1023 Traffic Yellow

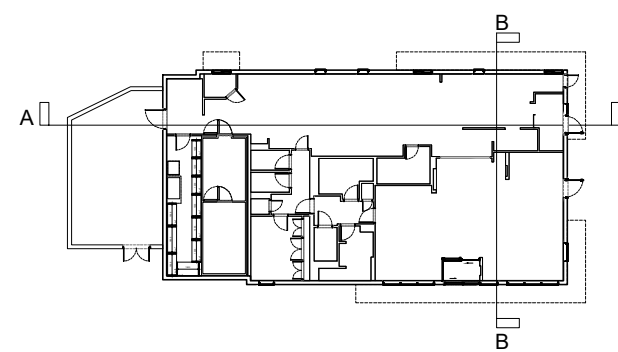

KEY PLAN


REV.	DATE	DESCRIPTION	BY	CHECKED
D	02.10.25	Elevation annotations updated.	DM	-
C	29.08.25	Updated to latest NSG100 Model Limit.	DM	-
B	14.02.24	Updated to latest NSG100 Model Limit.	DM	-
A	28.02.23	Updated to latest NSG100 Model Limit.	DM	-

GENERAL NOTES:
All works are to be undertaken in accordance with the Building Regulations and the latest British Standards.
All proprietary materials and products are to be used strictly in accordance with the manufacturer's recommendations.
All dimensions to be checked on site prior to construction.
All risks assessed to comply with the designer's responsibility under the Construction (Design Management) Regulations 2015.

PROPOSED DEVELOPMENT A7
Tesco, Gwyn's Drift, Pontardawe
SWANSEA SA8 3AZ
STORE No: 1744

ON BEHALF OF: McDonald's Restaurants Ltd
DRAWING TITLE: Proposed Elevations and Section

DRAWN BY: DM
SCALE & SIZE: 1:100@A1
CHECKED BY: -
DATE: MAR 2022
DRAWING NO: 6682-SA-1744-P005 D

 

NG100