



**Notes:**  
All drawings to be read in conjunction with all other drawings as noted on issue sheet.

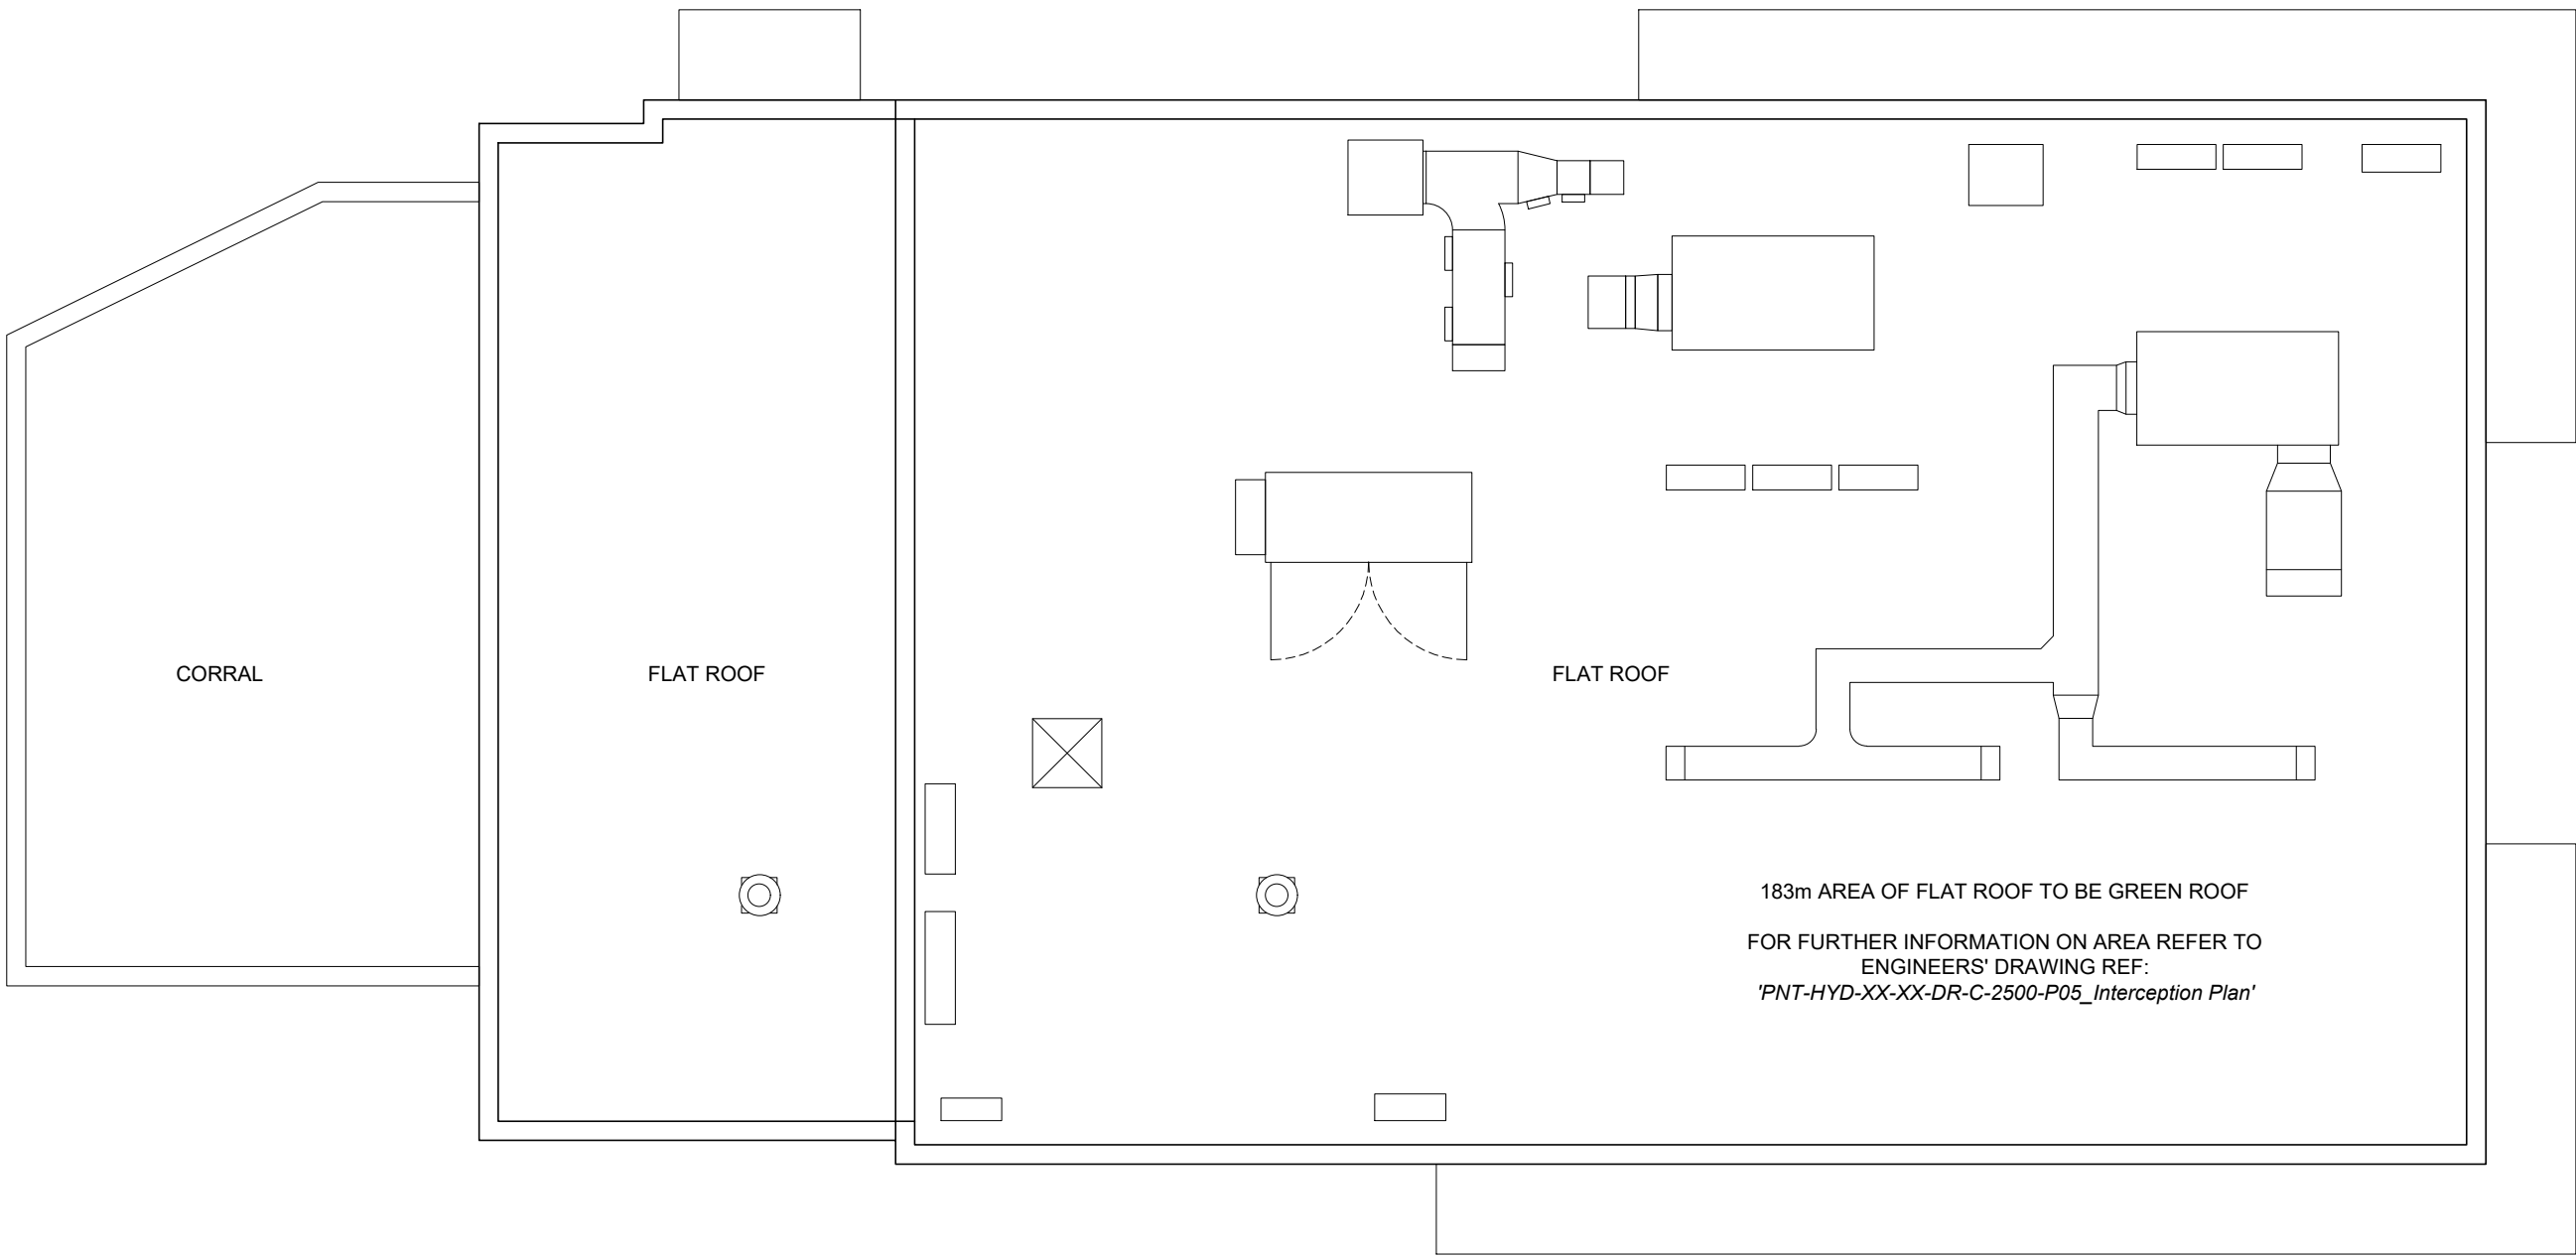

ROOF PLAN

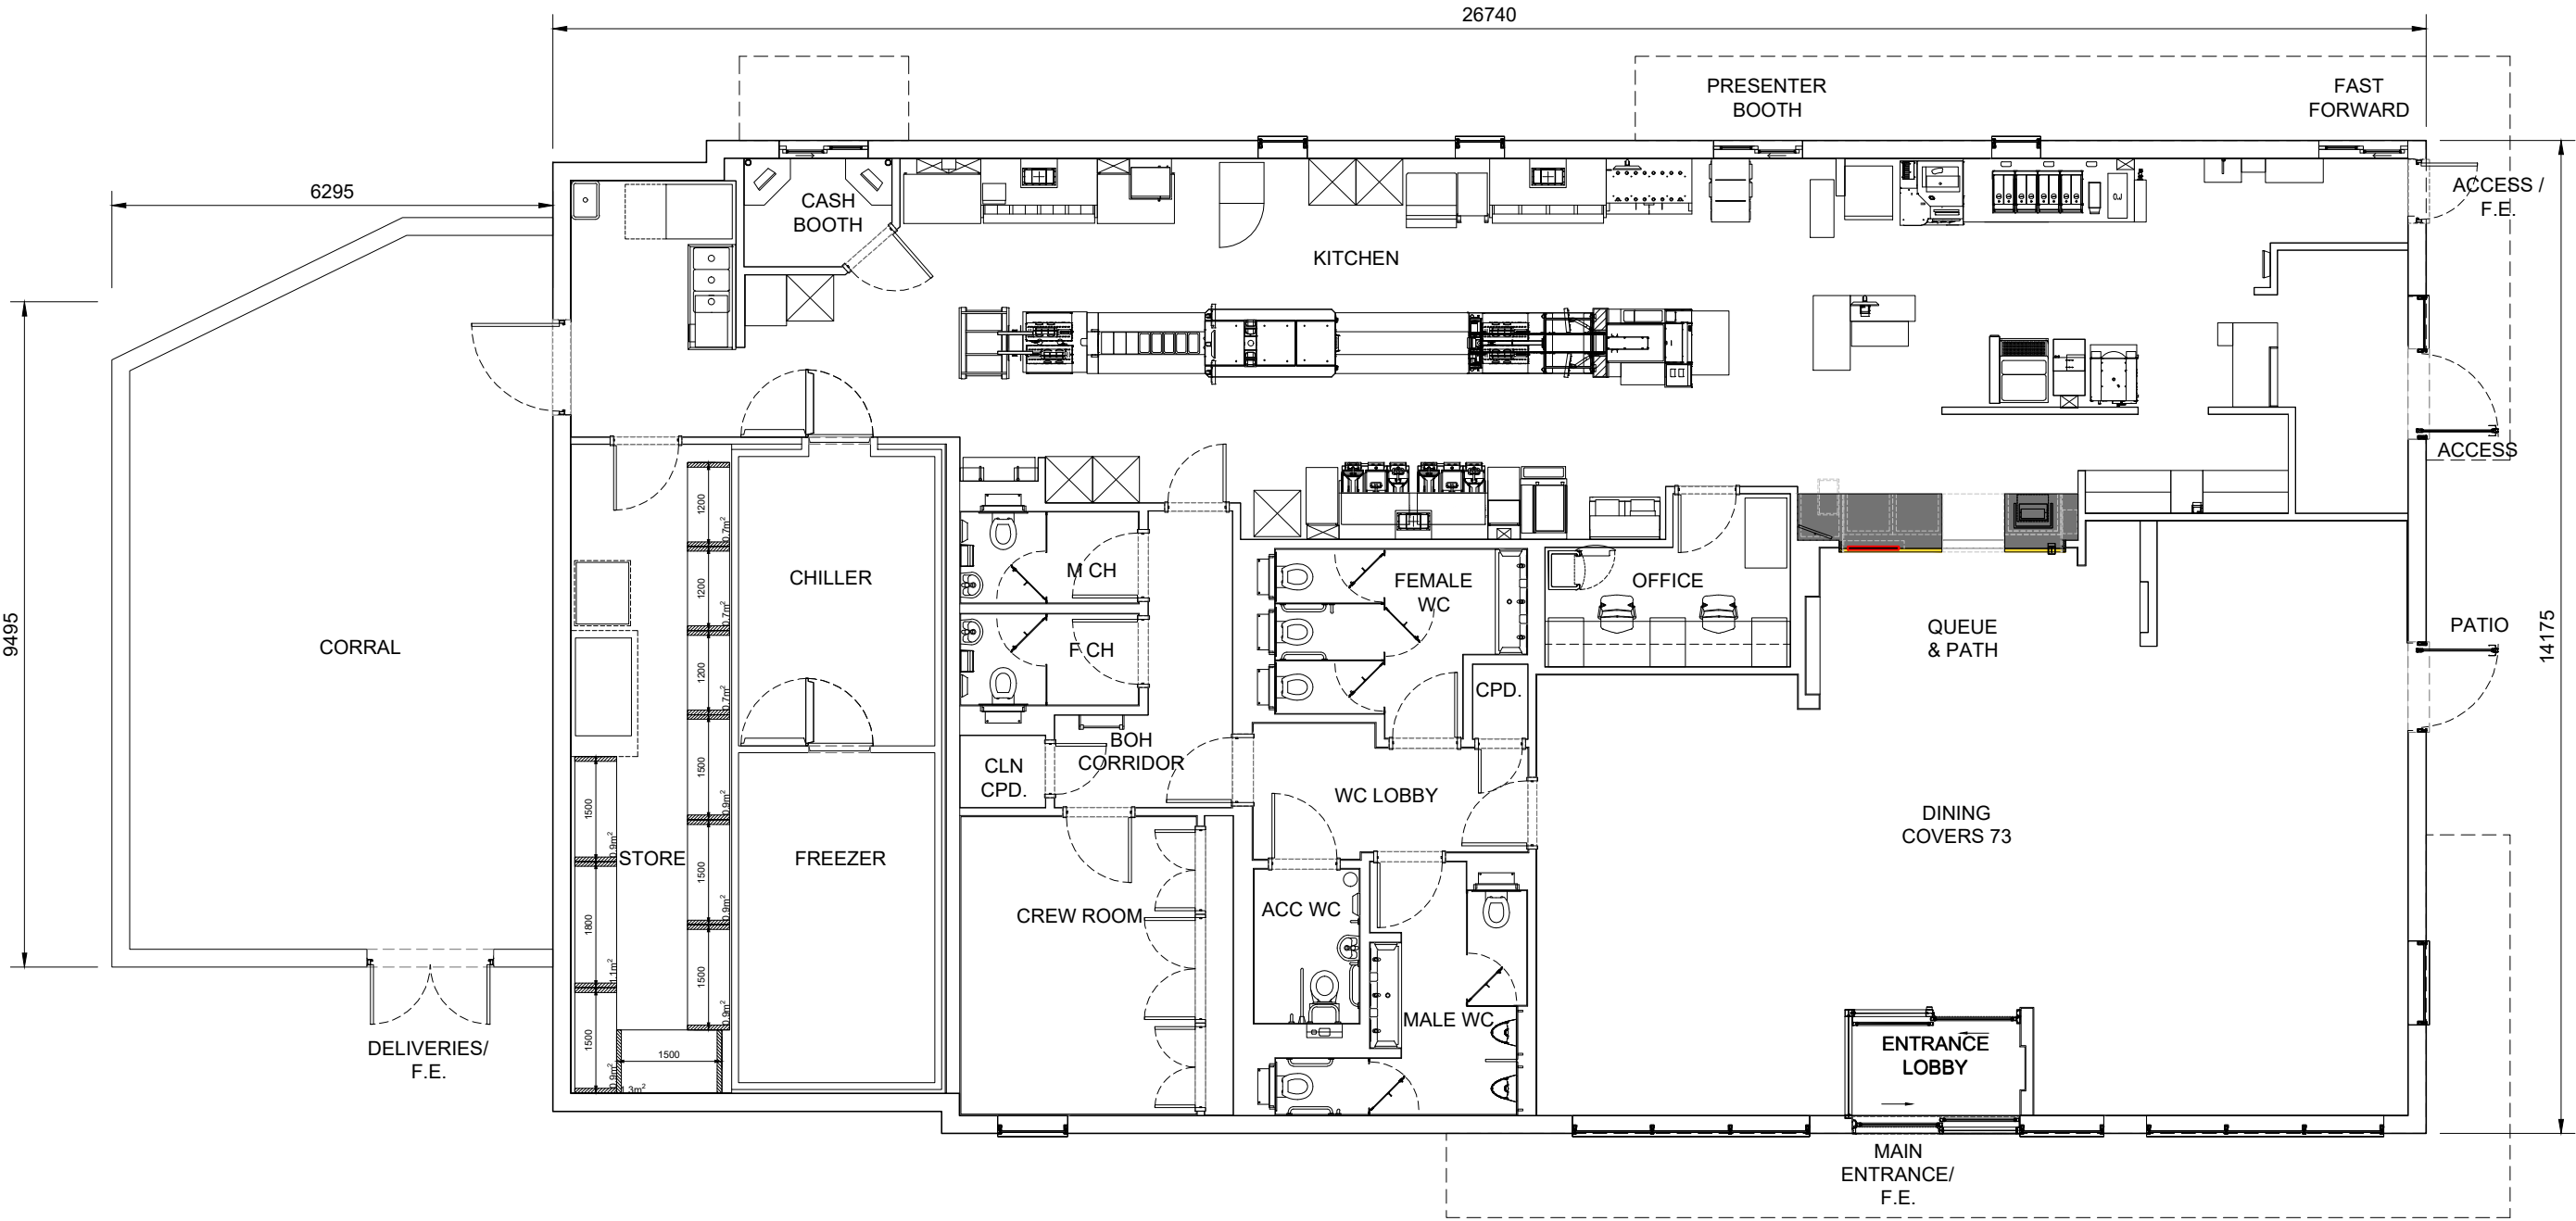

GROUND FLOOR PLAN

| REV. | DATE     | DESCRIPTION                         | BY | CHECKED |
|------|----------|-------------------------------------|----|---------|
| D    | 02.10.25 | Green Roof reference added to roof  | DM | -       |
| C    | 29.08.25 | Updated to latest NG100 Model Unit. | DM | -       |
| B    | 14.02.24 | Updated to latest NG100 Model Unit. | DM | -       |
| A    | 28.02.23 | Updated to latest NG100 Model Unit. | DM | -       |

**GENERAL NOTES:**  
All works are to be undertaken in accordance with the Building Regulations and the latest British Standards.  
All proprietary materials and products are to be used solely in accordance with the manufacturer's recommendations.  
All dimensions to be checked on site prior to construction.  
All risks assessed to comply with the designer's responsibility under the Construction (Design Management) Regulations 2015.

PROPOSED DEVELOPMENT A1  
Tesco, Gwyn's Drift, Pontardawe  
SWANSEA SA8 3AZ

STORE No 1 -  
ST 1744

ON BEHALF OF:  
McDonald's Restaurants Ltd

DRAWING TITLE:  
Ground Floor and Roof Plans



DRAWN BY:  
DM

CHECKED BY:  
-

DRAWING NO:  
6682-SA-1744-P006 D

SCALE & SIZE:  
1:100@A1

DATE:  
MAR 2022

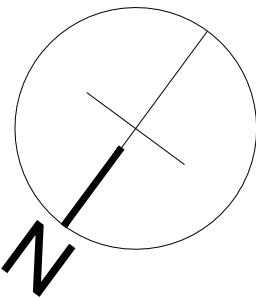 

NG100