
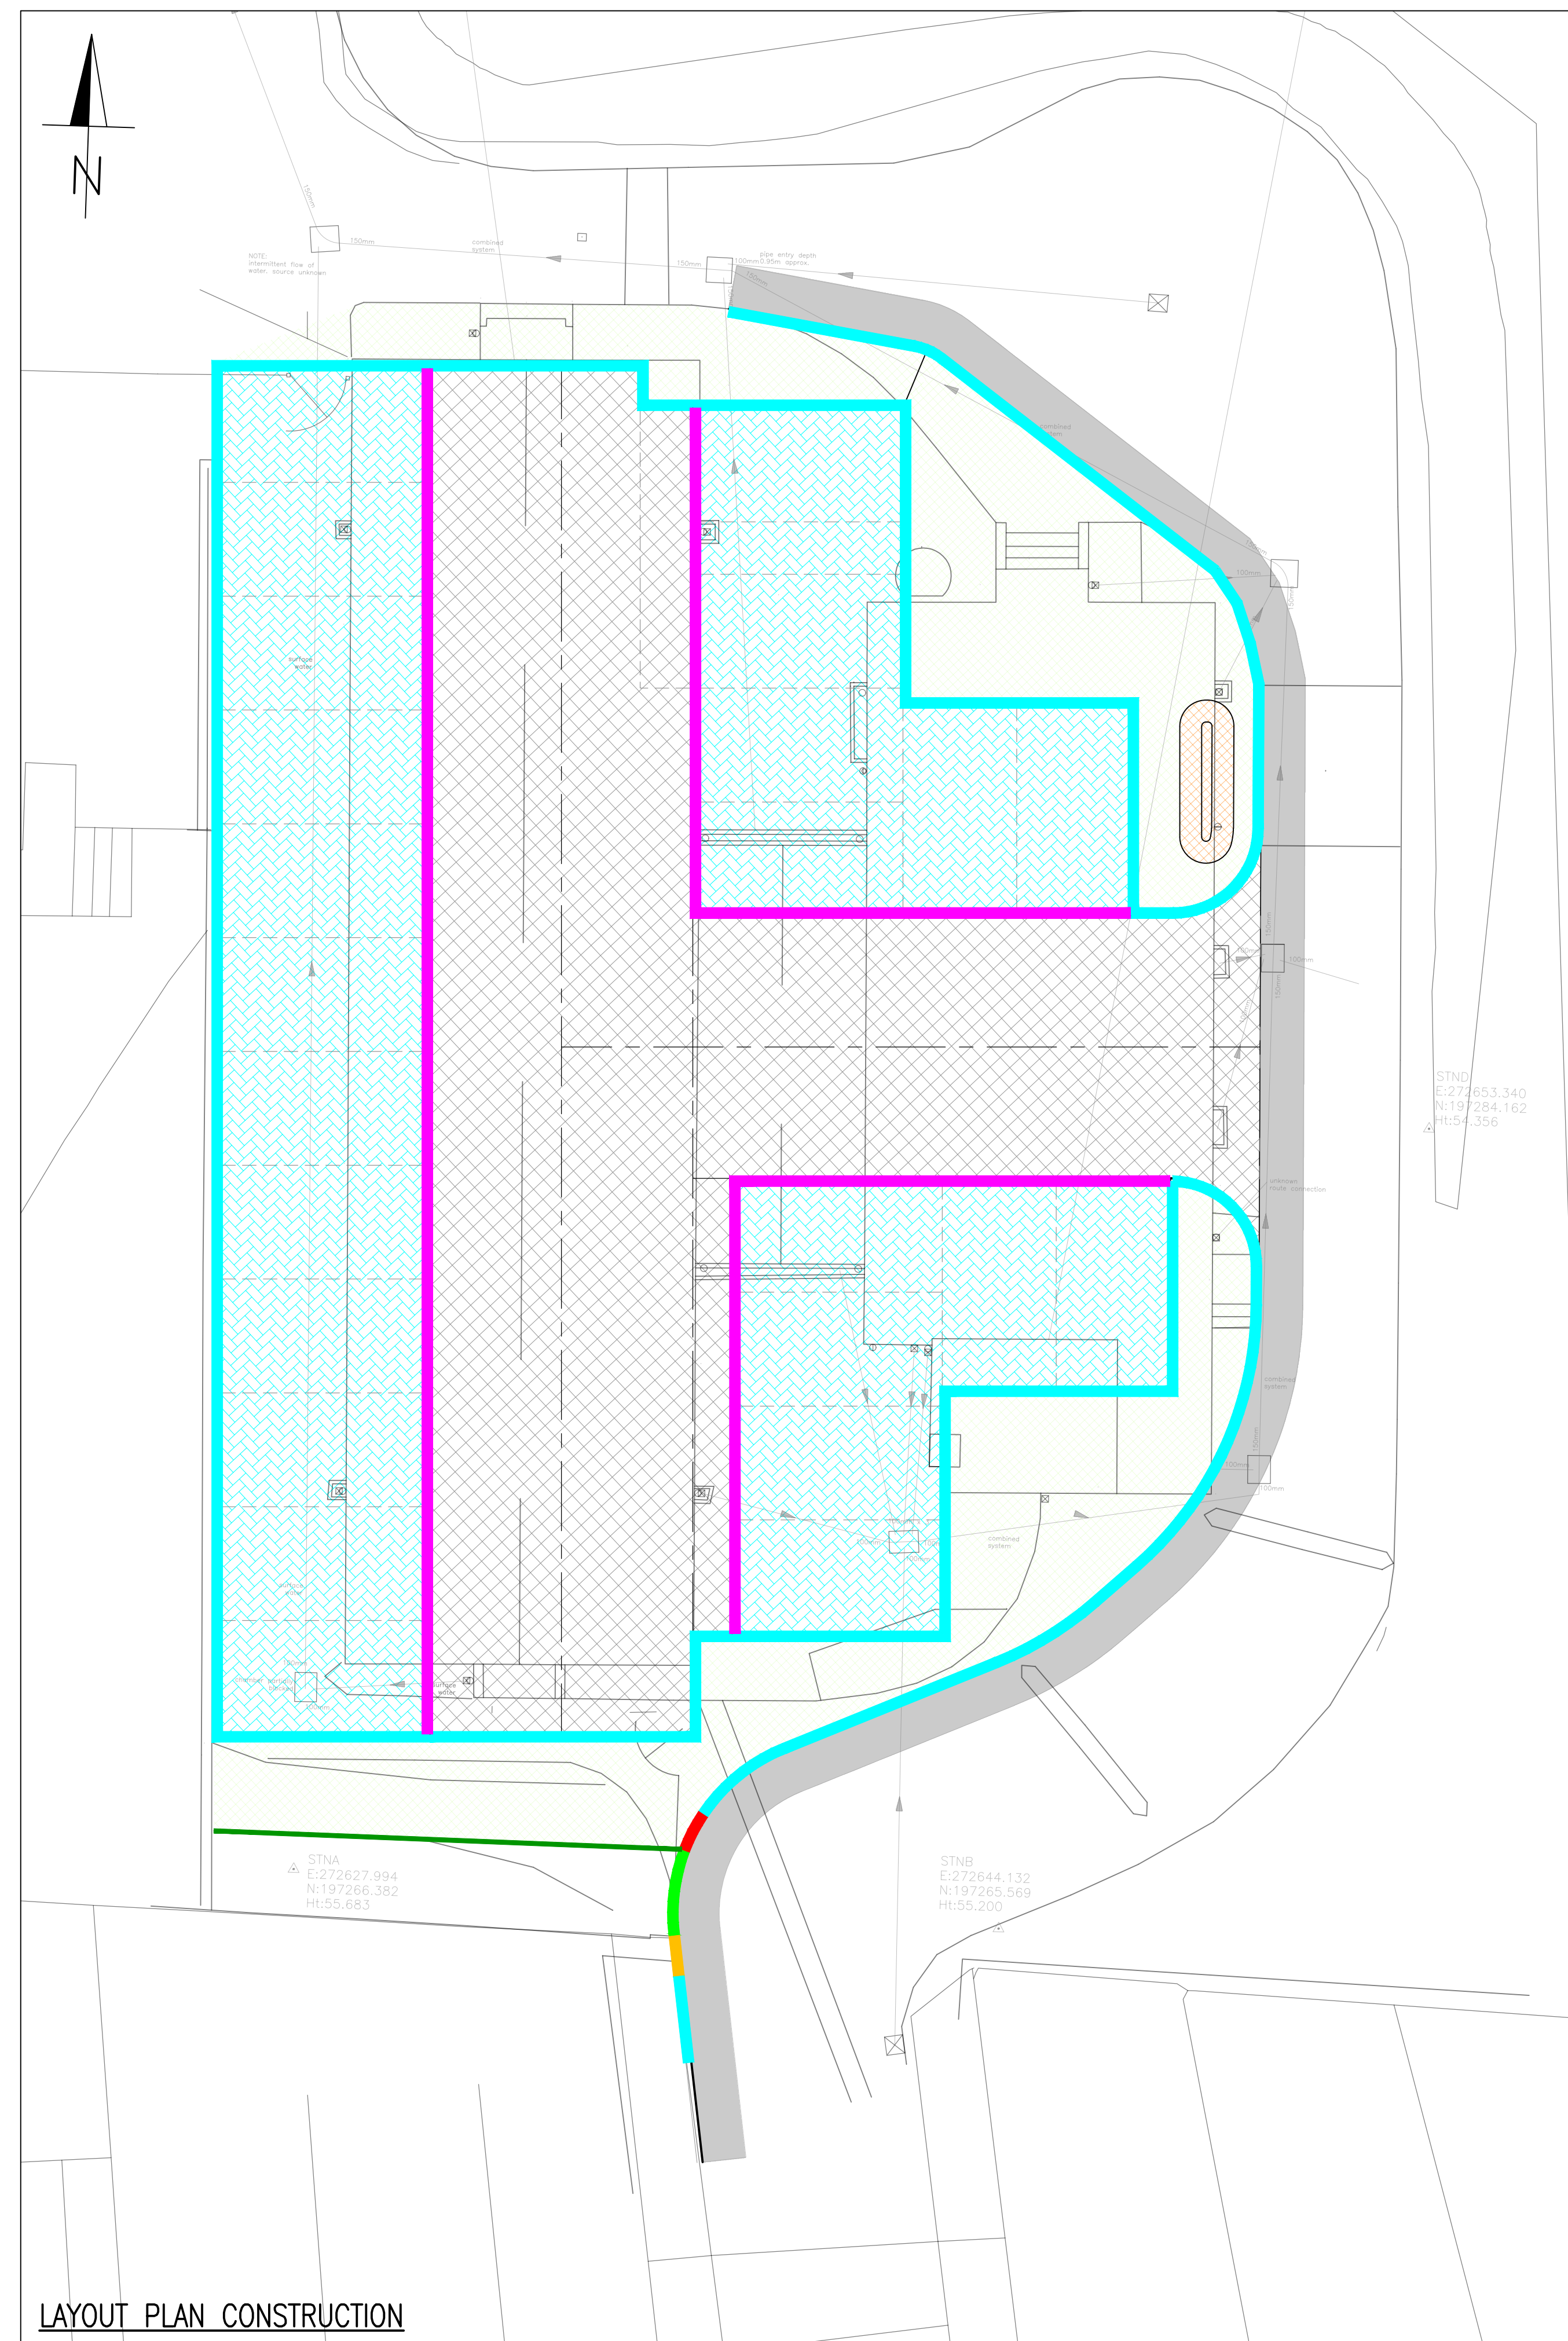


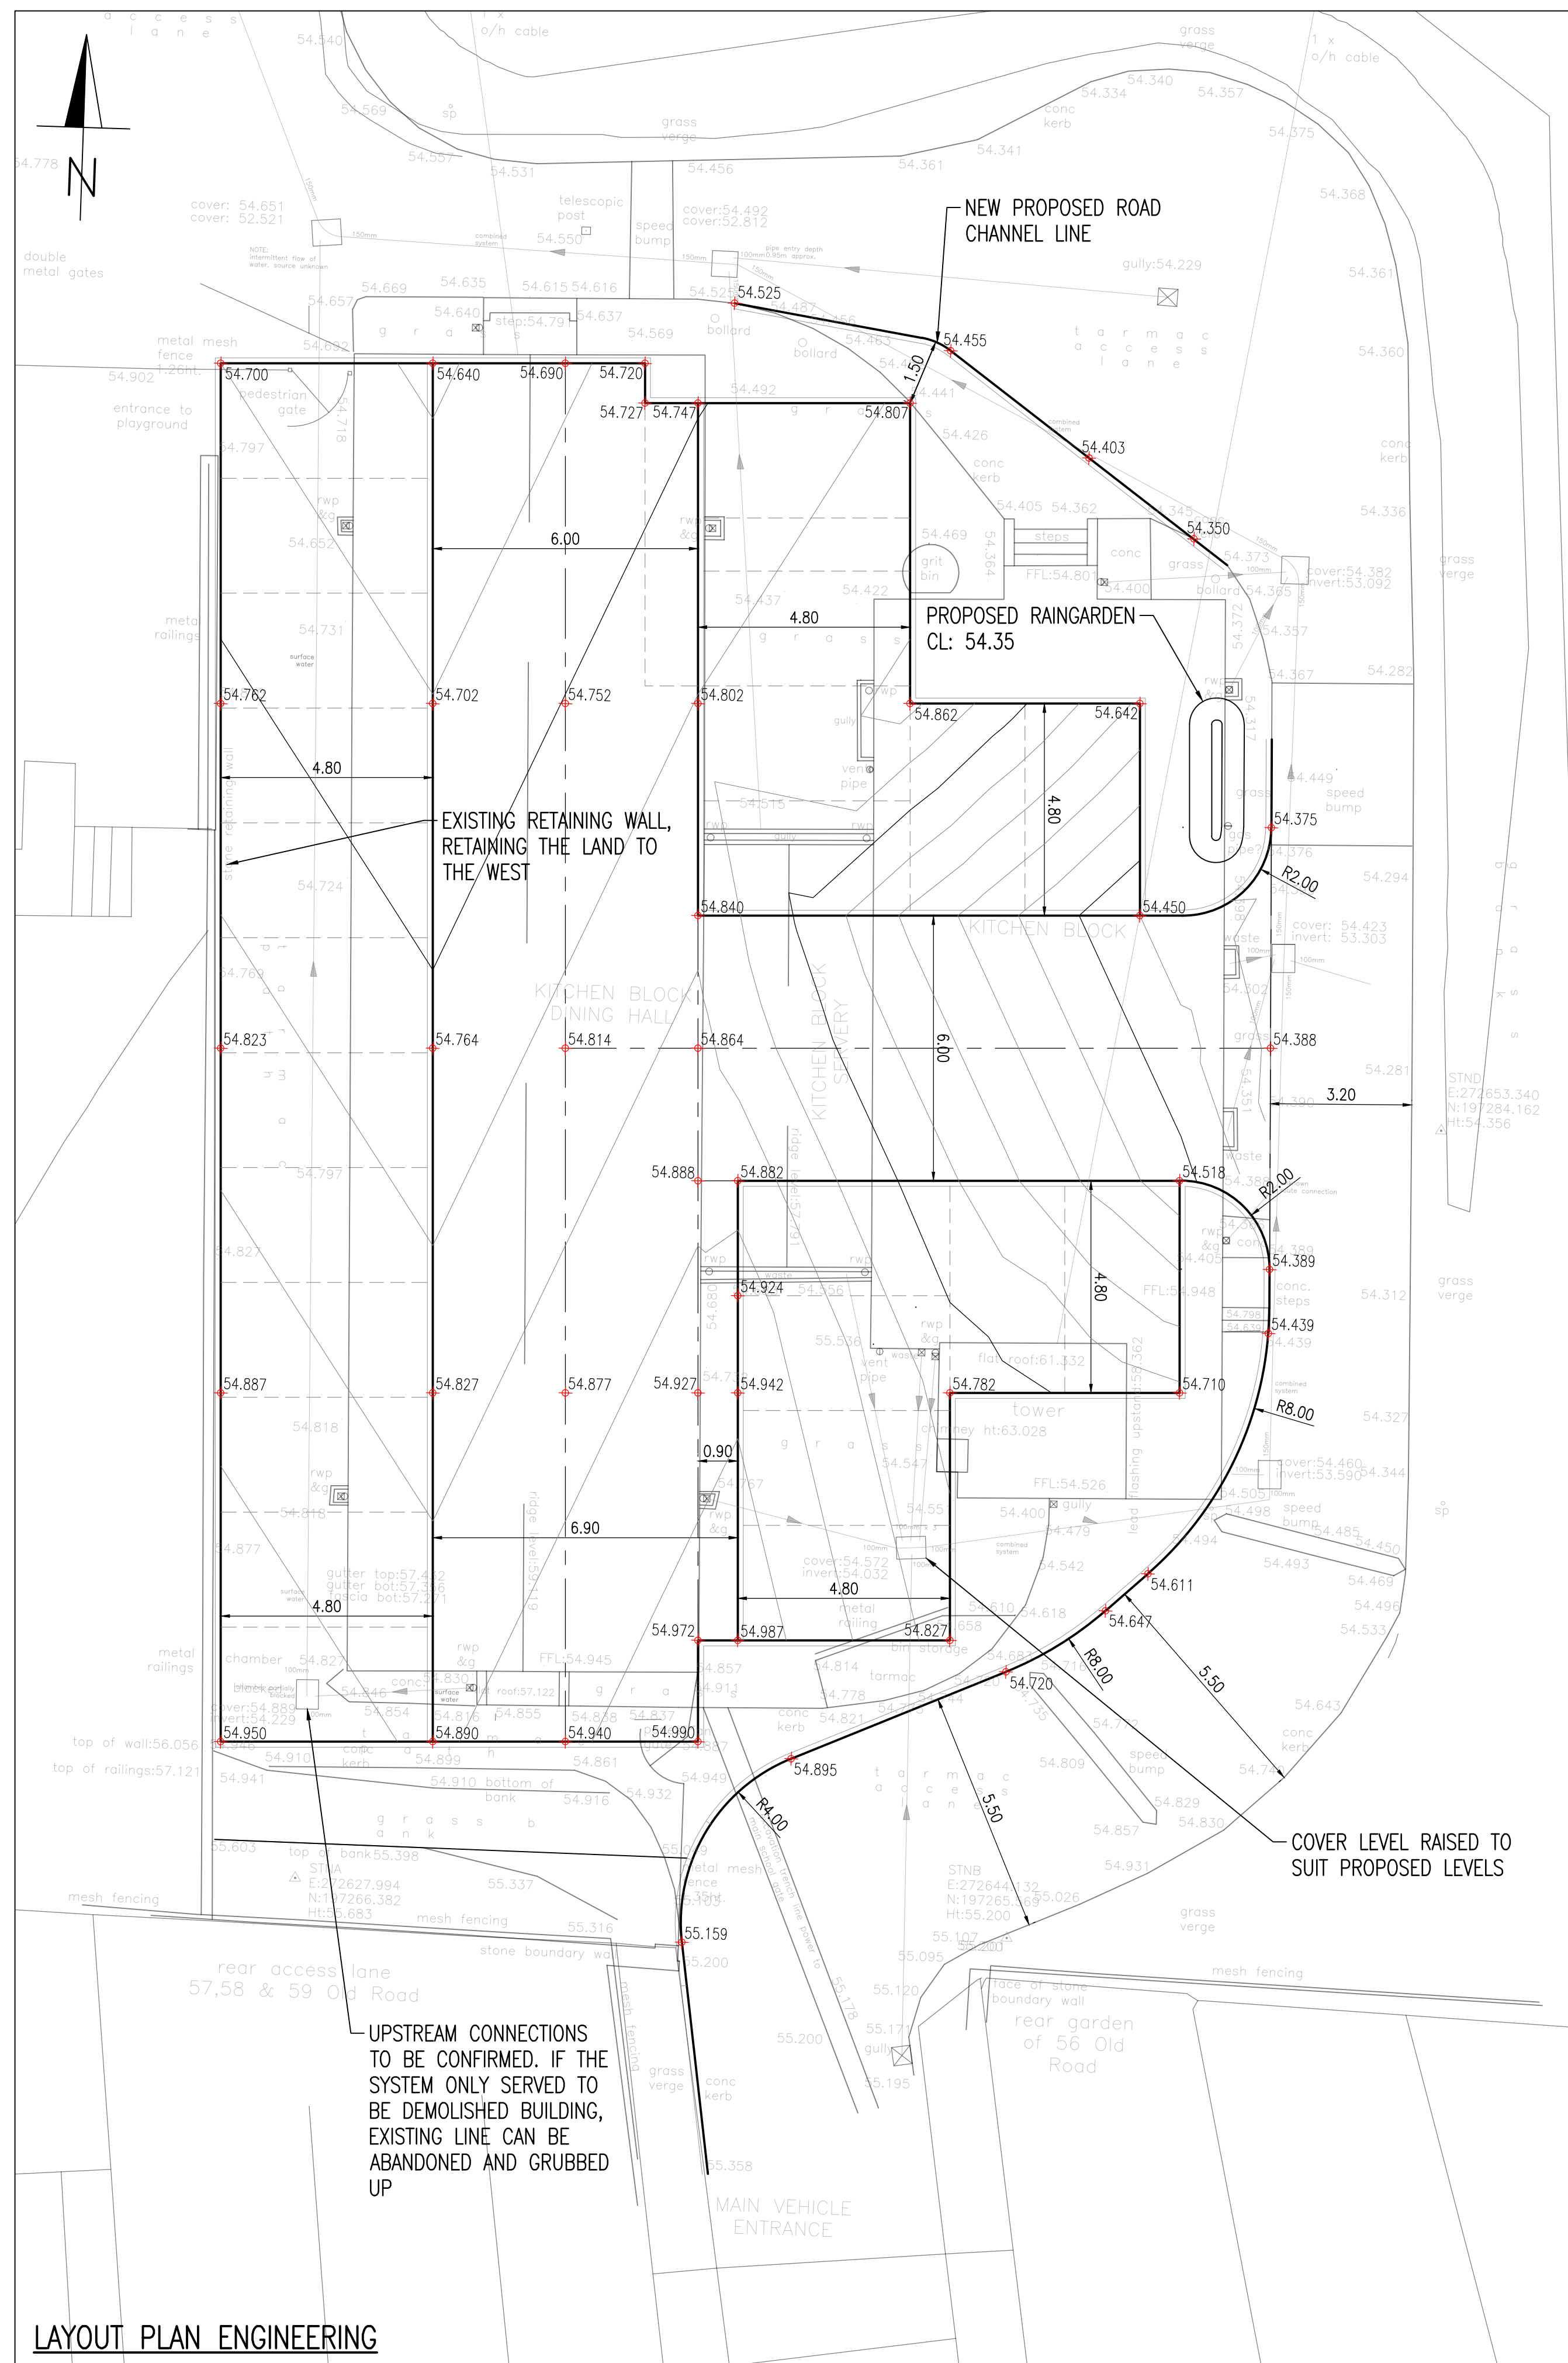

- ### GENERAL NOTES

1. DO NOT SCALE THIS DRAWING.
2. CONTRACTOR TO CHECK ALL DIMENSIONS AND REPORT ALL ERRORS AND OMISSIONS TO THE ENGINEER.
3. ANY DISCREPANCY TO BE REPORTED IMMEDIATELY TO THE ENGINEER.
4. THIS DRAWING TO BE READ IN CONJUNCTION WITH ALL RELEVANT ARCHITECTS, SUBCONTRACTORS AND SPECIALISTS DRAWINGS AND SPECIFICATIONS.

KEY

- | | |
|---|--|
|  | ACCESS ROAD ASPHALT SURFACE CONSTRUCTION |
|  | PERMEABLE BLOCKWORK SURFACING WITH A FLAT GRANULAR SUBBASE FORMATION |
|  | PERMEABLE BLOCKWORK SURFACING WITH 350mm DEEP SUBBASE |
|  | ACCESS ROAD ASPHALT TIE-IN CONSTRUCTION |
|  | PRIVATELY MAINTAINABLE RAIN GARDEN |
|  | SOFT LANDSCAPING |
|  | HB2 KERB 125mm x 255mm, 125mm UPSTAND |
|  | BN KERB 125mm x 255mm, 6mm UPSTAND |
|  | BN KERB 125mm x 255mm, 20mm UPSTAND |
|  | HB2 TO BN DROP KERB TRANSITION RIGHT |
|  | HB2 TO BN DROP KERB TRANSITION LEFT |
|  | EDGING KERB 50mm x 150mm |

C	DRAWING REVISED TO OMIT THE NOTE & UPDATED LEVEL	AJ	16.12.25
B	DRAWING UPDATED TO OMIT LOW LEVEL RETAINING WALL	AJ	15.12.25
A	DRAWING UPDATED TO SUIT REVISED ARCHITECT LAYOUT.	DH	30.06.25
Rev.	Detail	By	Date

Reinforcement schedules nos.



Structural & Civil Engineering Consultants

First Floor
7 St James Crescent
Swansea
SA1 6DP

Telephone +44 1792 473 182
e-mail admin@cb3consult.co.uk
web www.cb3consult.co.uk

Client



Project
NEW CAR PARK
COEDFFRANC PRIMARY
SCHOOL, STANLEY ROAD,
SKEWEN, NEATH

PHASE 2
LAYOUT PLAN
ENGINEERING

INFORMATION

Project No. C2112		Drawing No. C-010	
Scale 1:100		Date 07.04.25	Revision C
Drawn JQ	Checked DH	Sheet Size A1	