


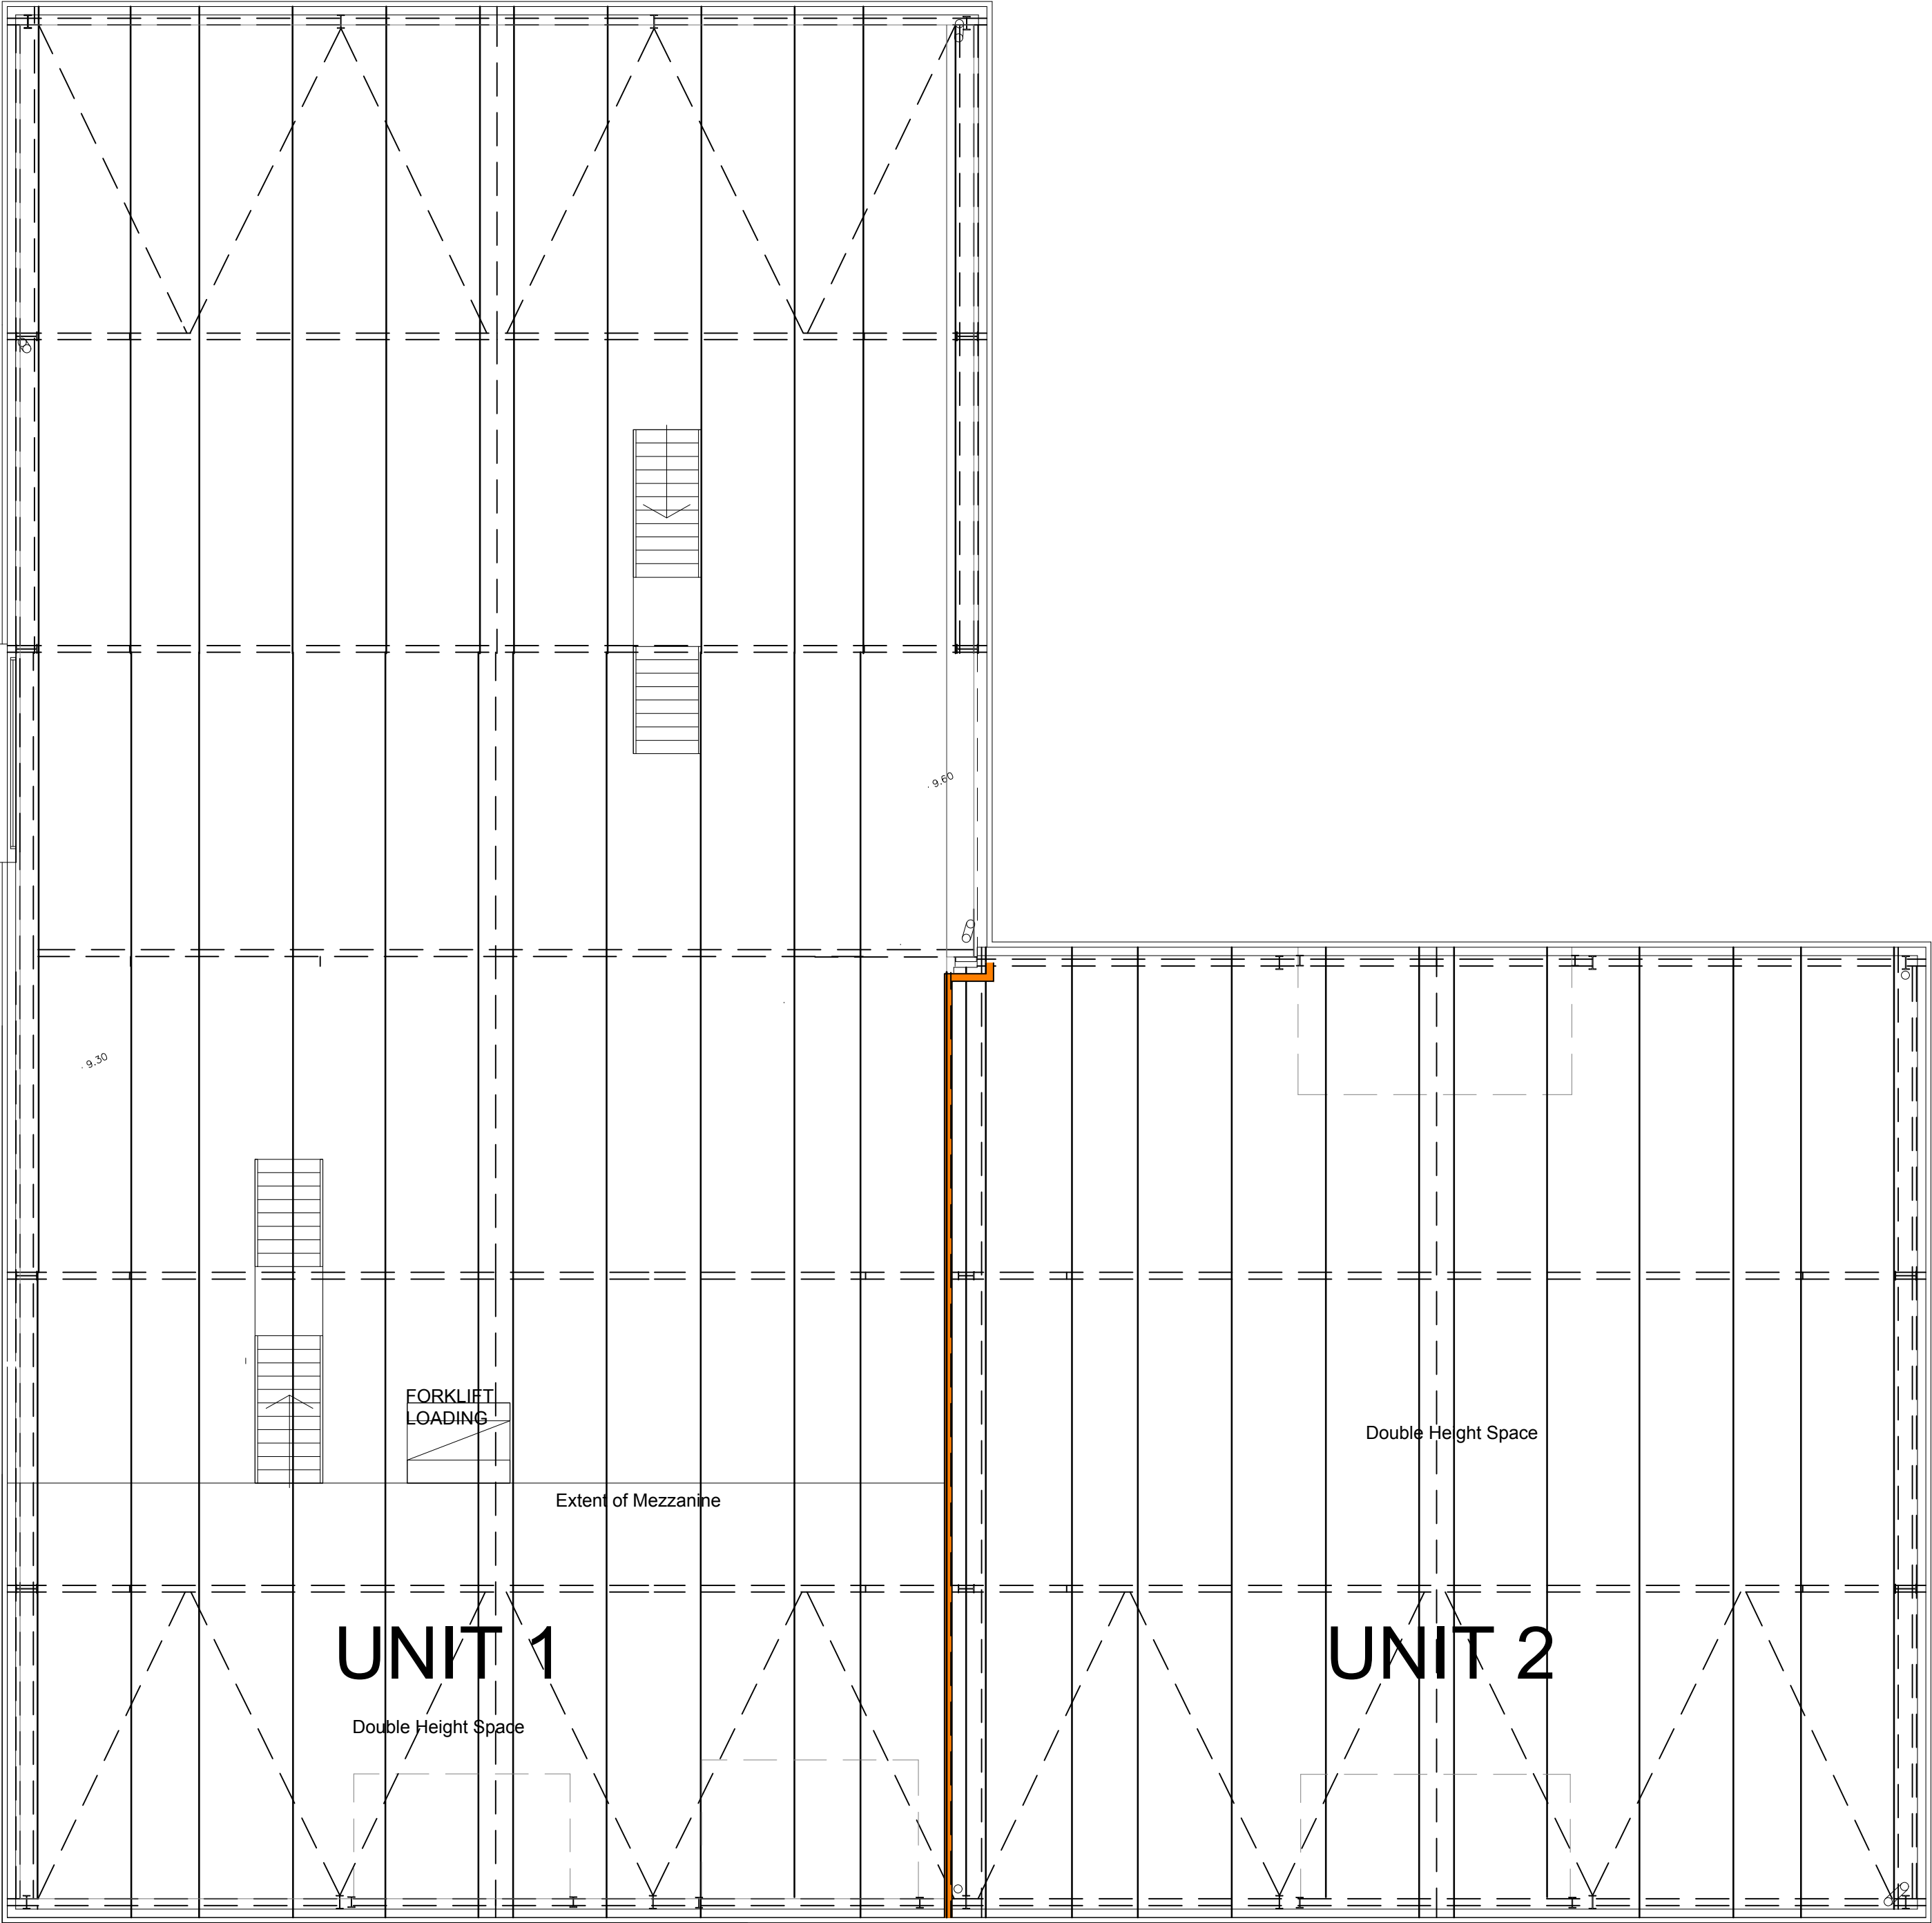


AVALON ARCHITECTURE
PENSAERNIAETH AFALLON

Avalon Architecture | Pensaerniaeth Afallon
helen@avalonarchitecture.co.uk
07541229202
avalonarchitecture.co.uk

project north

notes

1. Drawings are based on survey data and may not accurately represent what is physically present.
2. Do not scale from this drawing. All dimensions to be site verified by the contractor before proceeding.
3. All dimensions are in millimetres unless noted otherwise.
4. Avalon Architecture Ltd shall be notified in writing of any discrepancies.

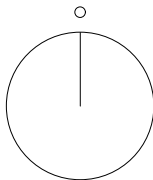

key plan
not to scale

revisions

REV	DATE	DRAWN BY	APPR. BY	NOTES
P01	18.09.25	HF/RL	HF/RL	first issue
P02	17.12.25	HF/RL	HF/RL	Window retained

client:

Days Property
Holdings Ltd

project:

Days Motor Park
Neath

status:

S3 – PLANNING

revision:

P02

title:

Proposed First
Floor Plan

drawn by:

HF/RL

approved by:

HF/RL

date:

18.09.2025

job no:

2025–028

scale:

1:100@A1L

drawing no:

023