


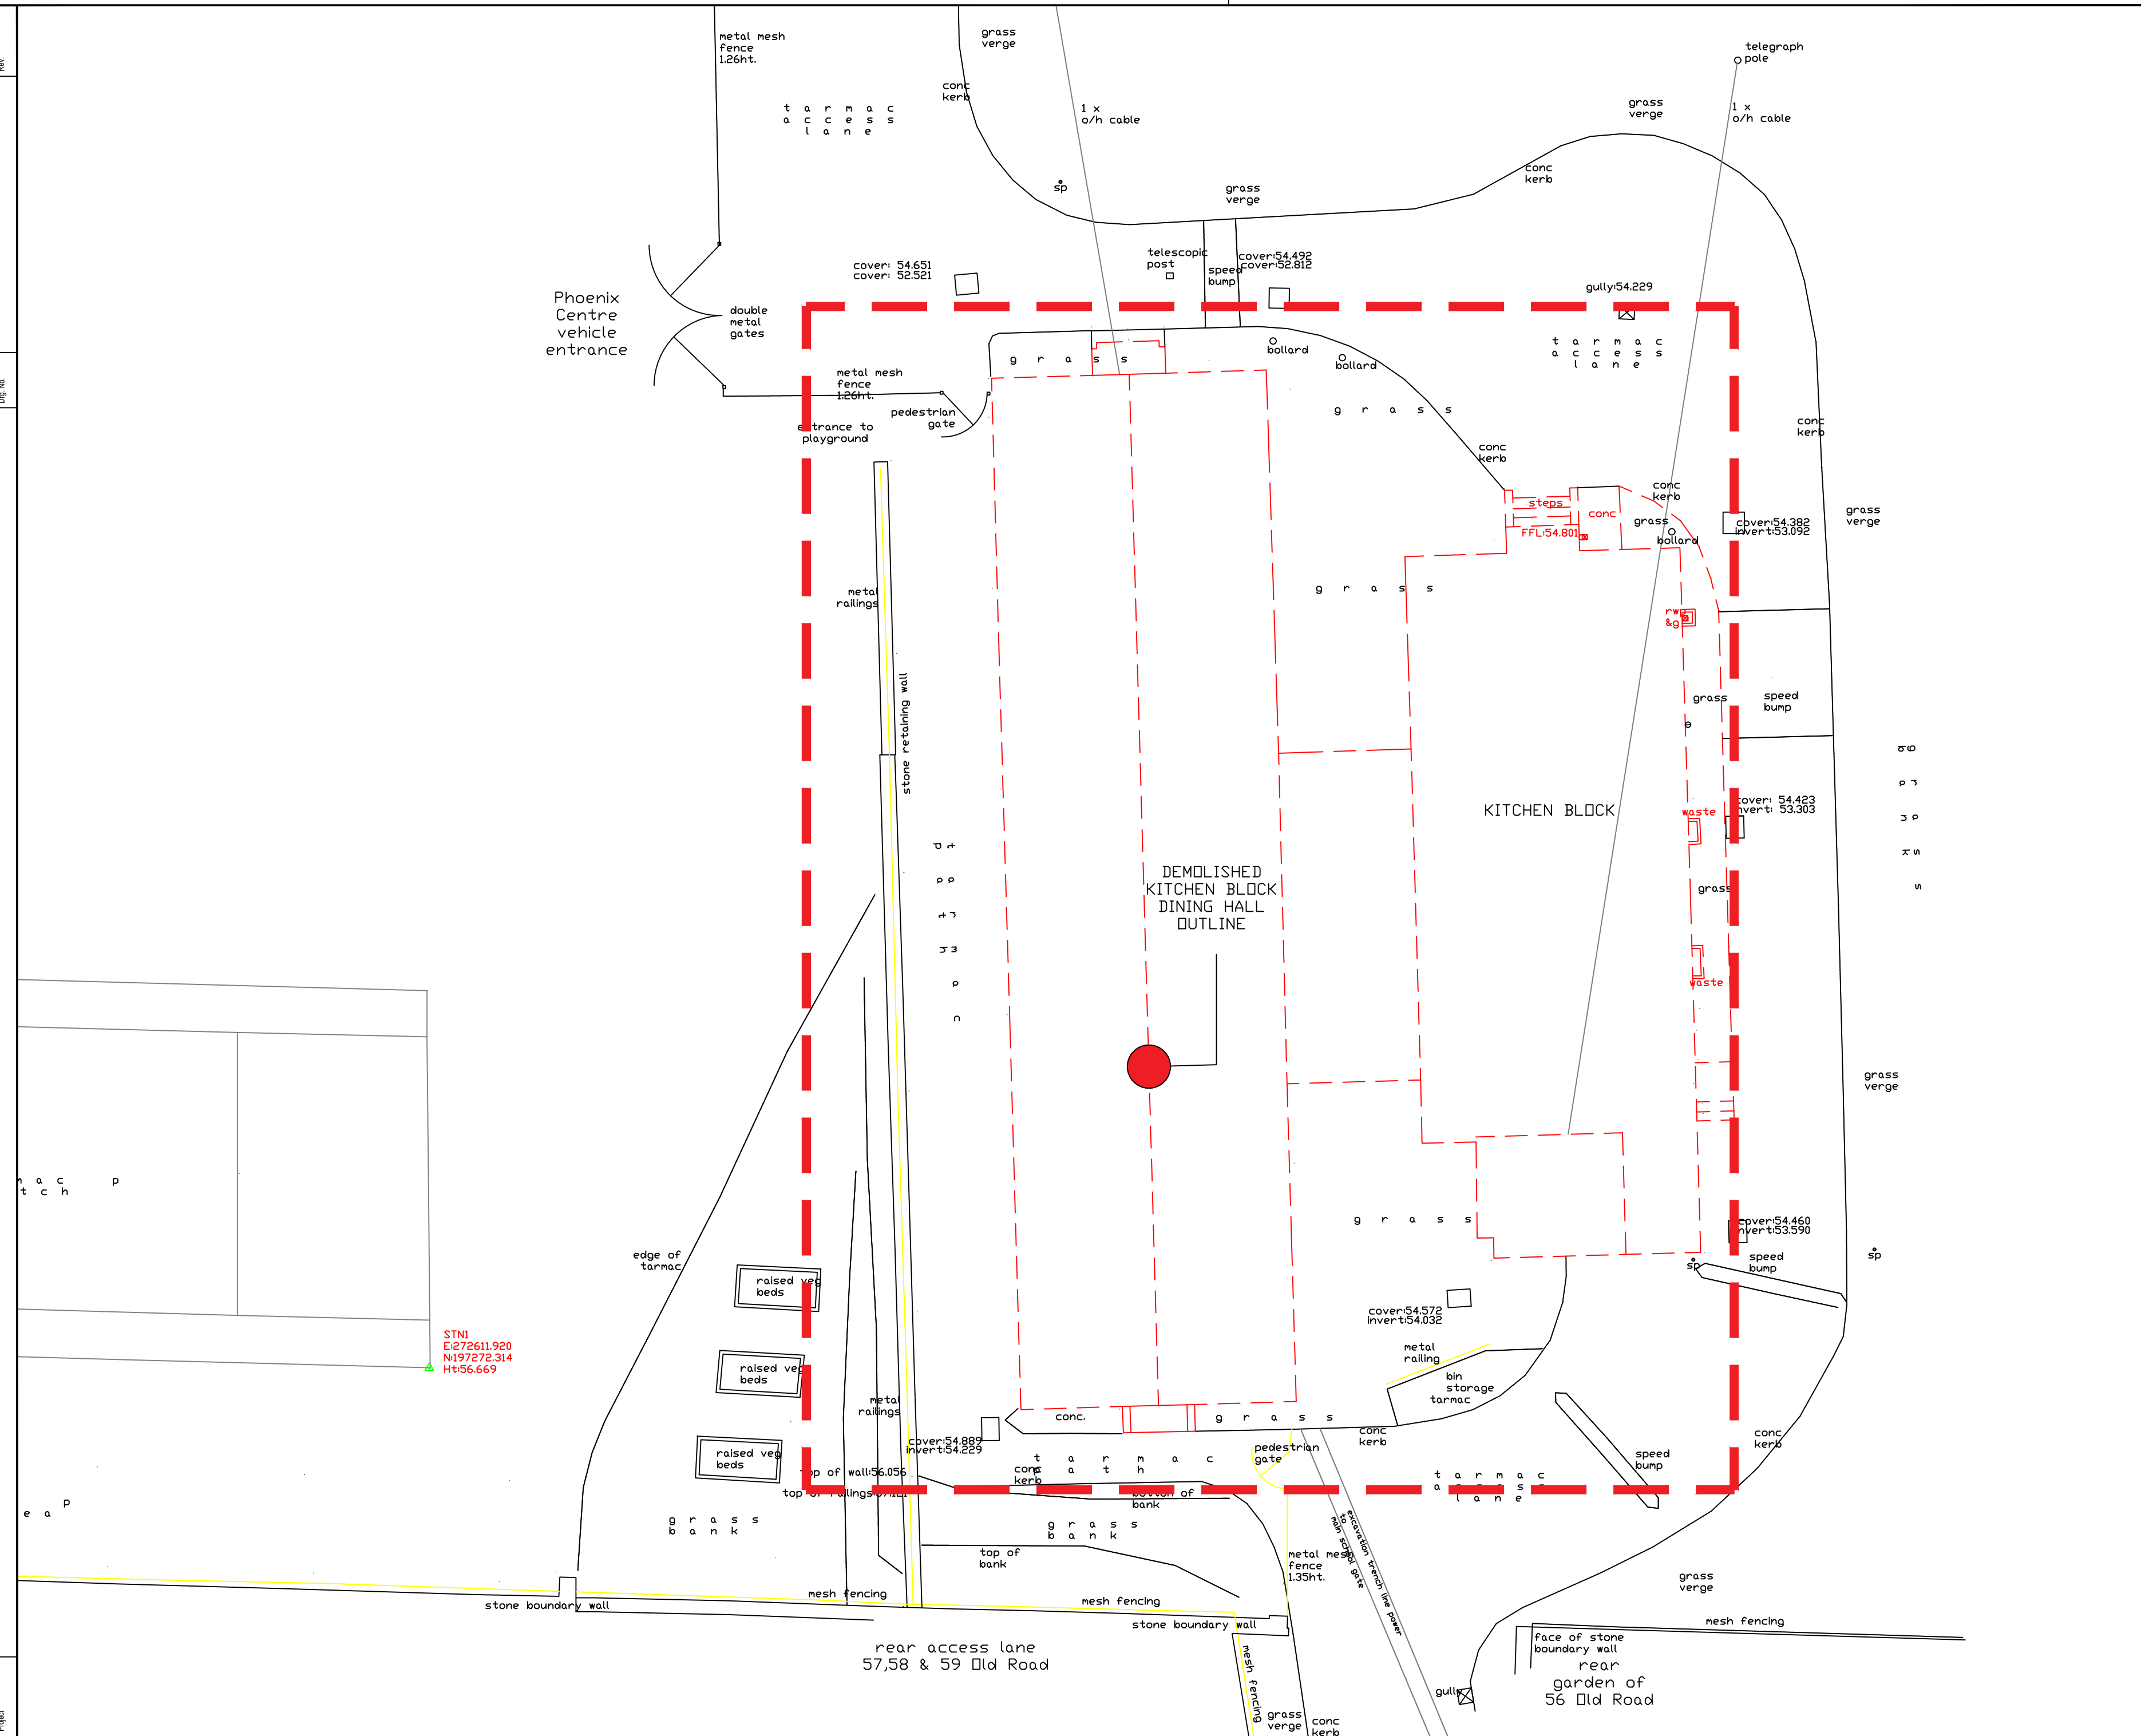

NOTES

1. All dimensions in millimetres unless otherwise stated

Rev	Details	Dr	Ch	Apr	Date
-----	---------	----	----	-----	------



PROPERTY & REGENERATION
Nicola Pearce BSc(Hons) DipTP MRTPI
DIRECTOR OF ENVIRONMENT AND REGENERATION
THE QUAYS, BRUNEL WAY
BAGLAN ENERGY PARK SA11 2GG
www.npt.gov.uk

Project

COEDFFRANC PRIMARY SCHOOL
NEW CAR PARK

Drawing Title

EXISTING SITE PLAN

File No.		Property Ref. No.			
<u>Drawn</u>		<u>Checked</u>		<u>Approved</u>	
<u>Date</u>	WG/H	<u>Date</u>		<u>Date</u>	
<u>Scales</u>	1:125@A2				
<u>Drawing No.</u> A1330 - 103					<u>Rev.</u>