


EXISTING ELEVATIONS



FRONT ELEVATION

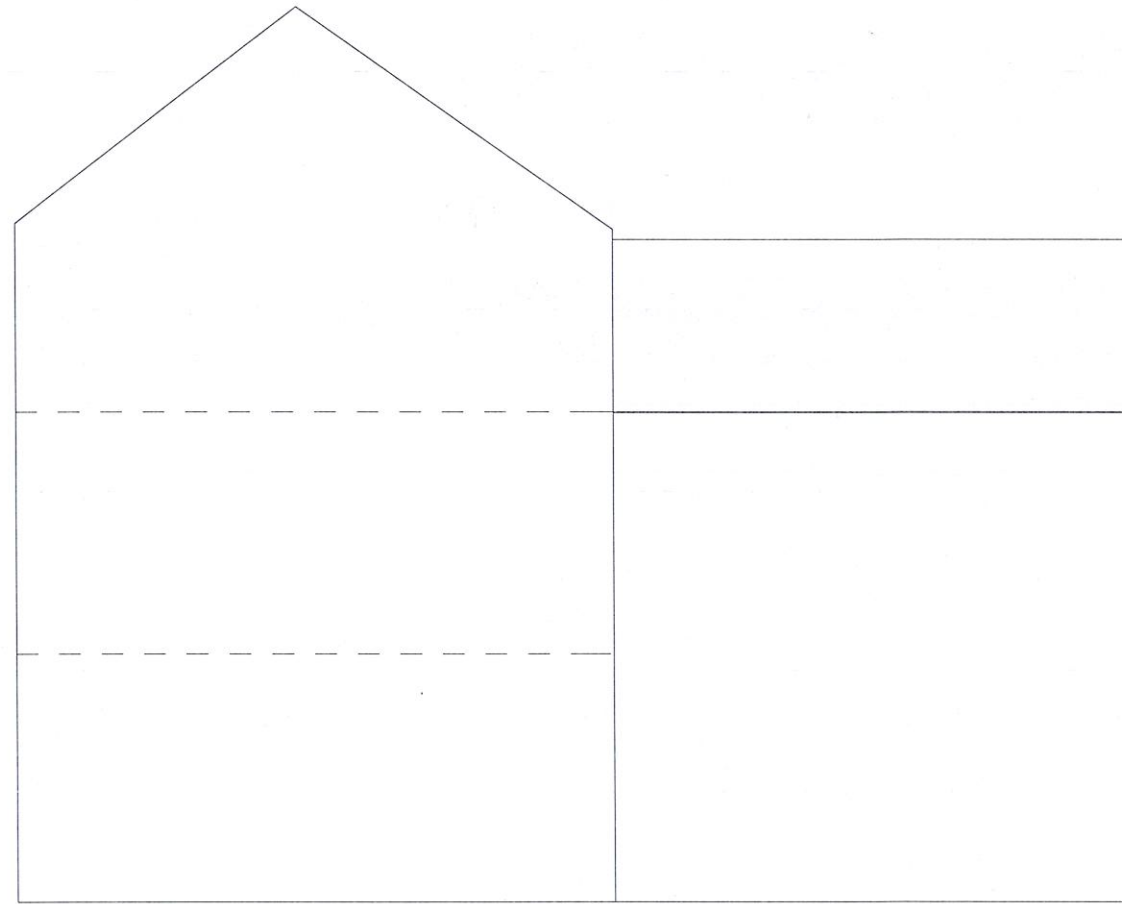

SIDE ELEVATION SOUTH


PROPOSED COFFEE AND WINE BAR AT 40 WINDSOR RD , NEATH SA11 1LU

SCALE 1;100

PROPOSED ELEVATIONS



FRONT ELEVATION

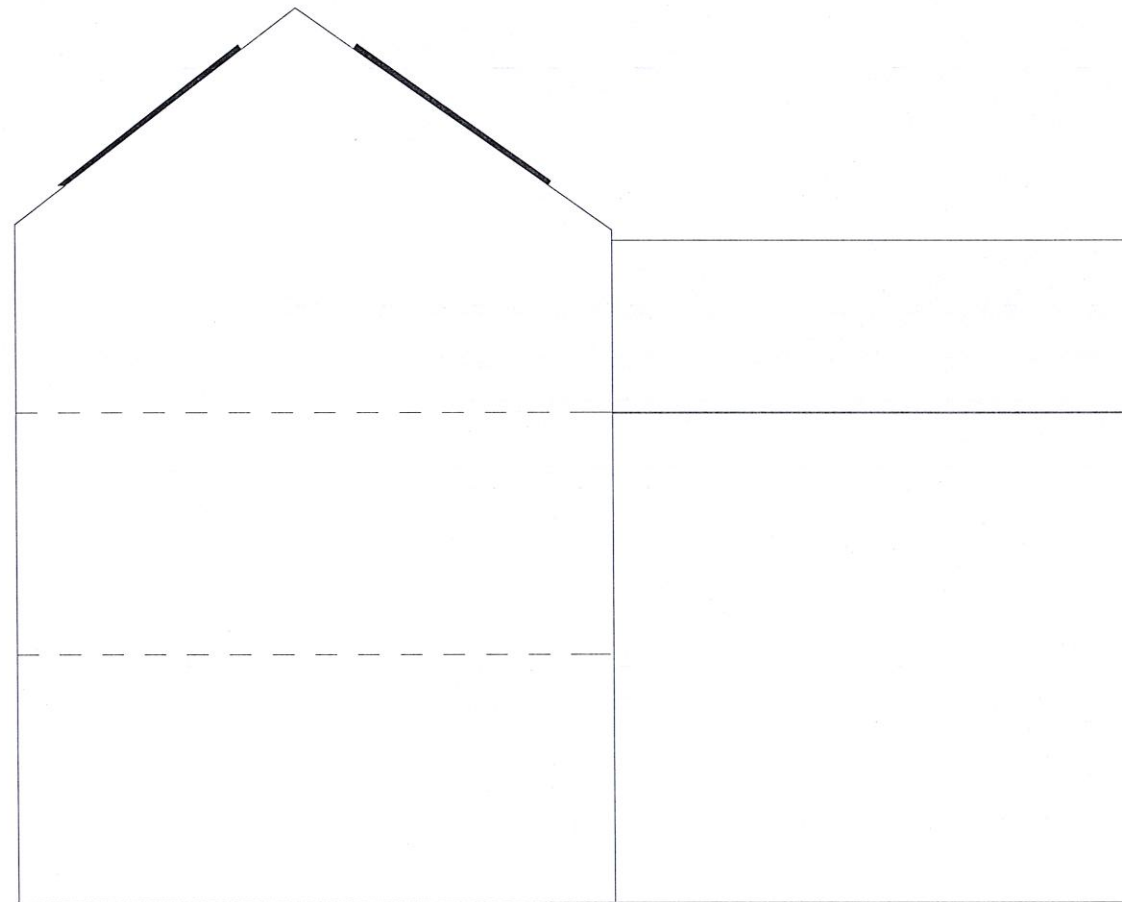


SIDE ELEVATION SOUTH

PROPOSED COFFEE AND WINE BAR AT 40 WINDSOR RD , NEATH SA11 1LU

SCALE 1:100

EXISTING ELEVATIONS

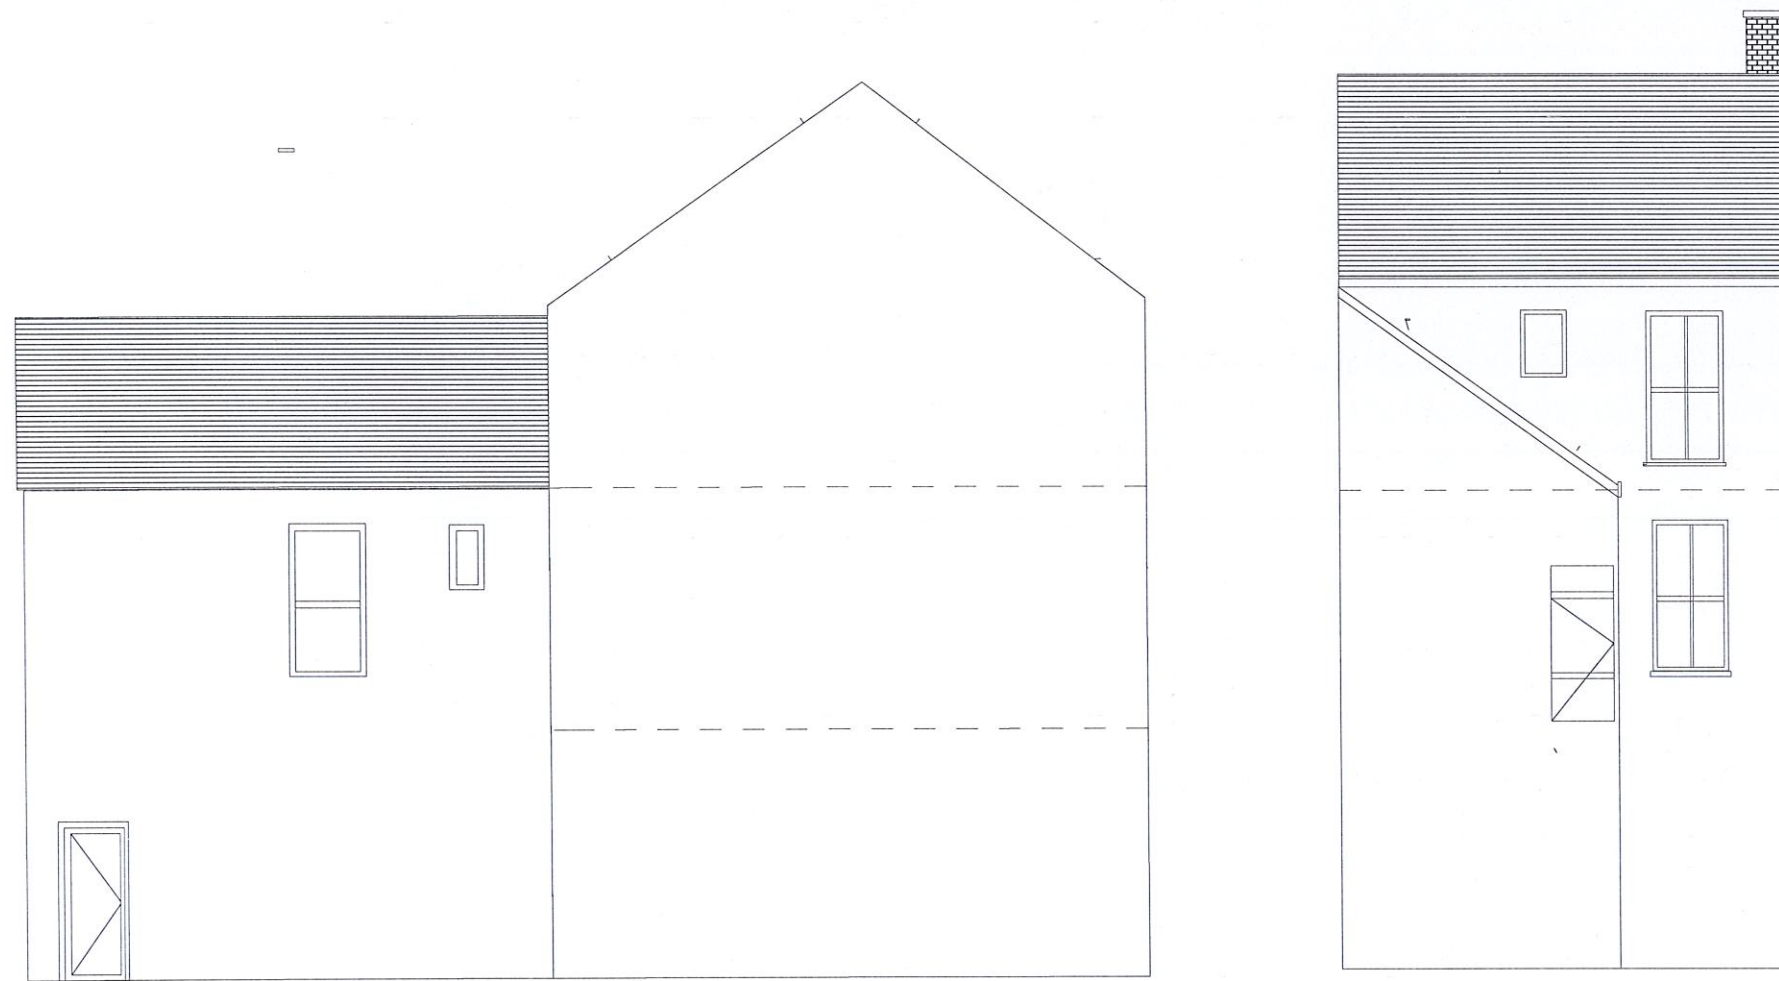


SIDE ELEVATION

REAR ELEVATION

PROPOSED COFFEE AND WINE BAR AT 40 WINDSOR RD , NEATH SA11 1LU

SCALE 1:100

PROPOSED ELEVATIONS

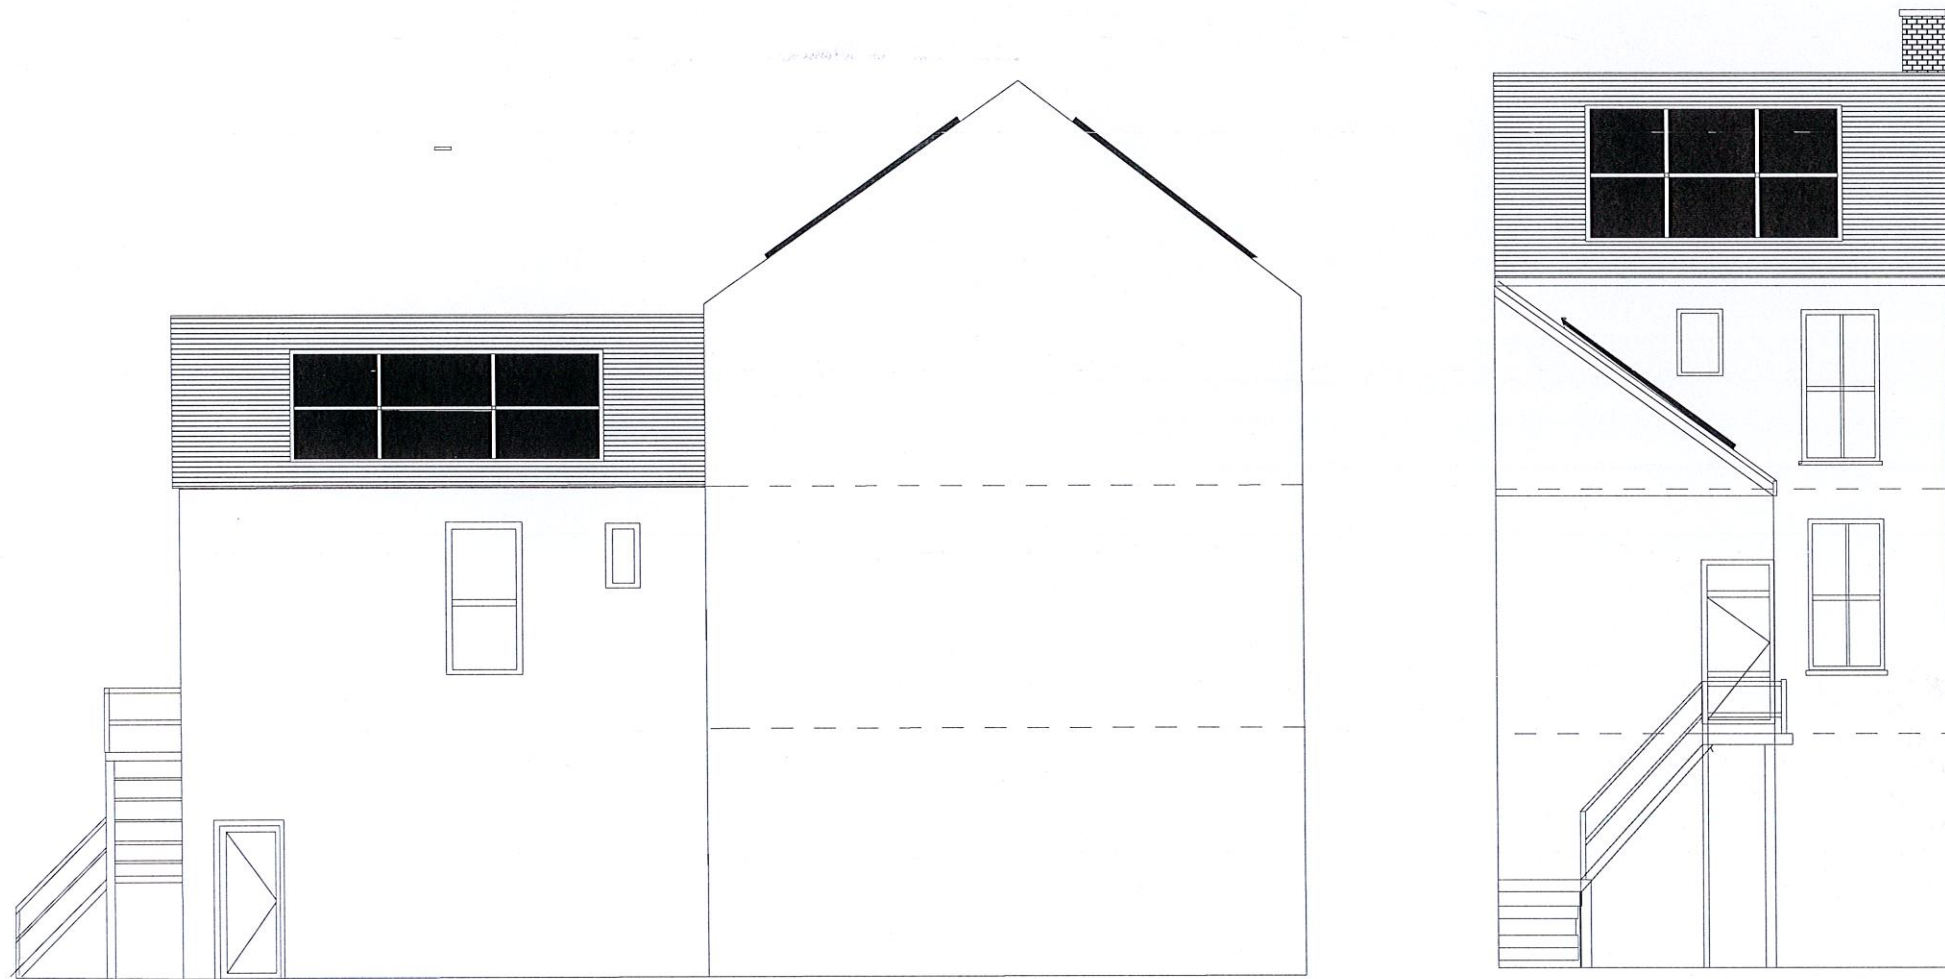

SIDE ELEVATION

REAR ELEVATION

PROPOSED COFFEE AND WINE BAR AT 40 WINDSOR RD , NEATH SA11 1LU

SCALE 1:100