



Ordnance Survey®
UKmapcentre.com

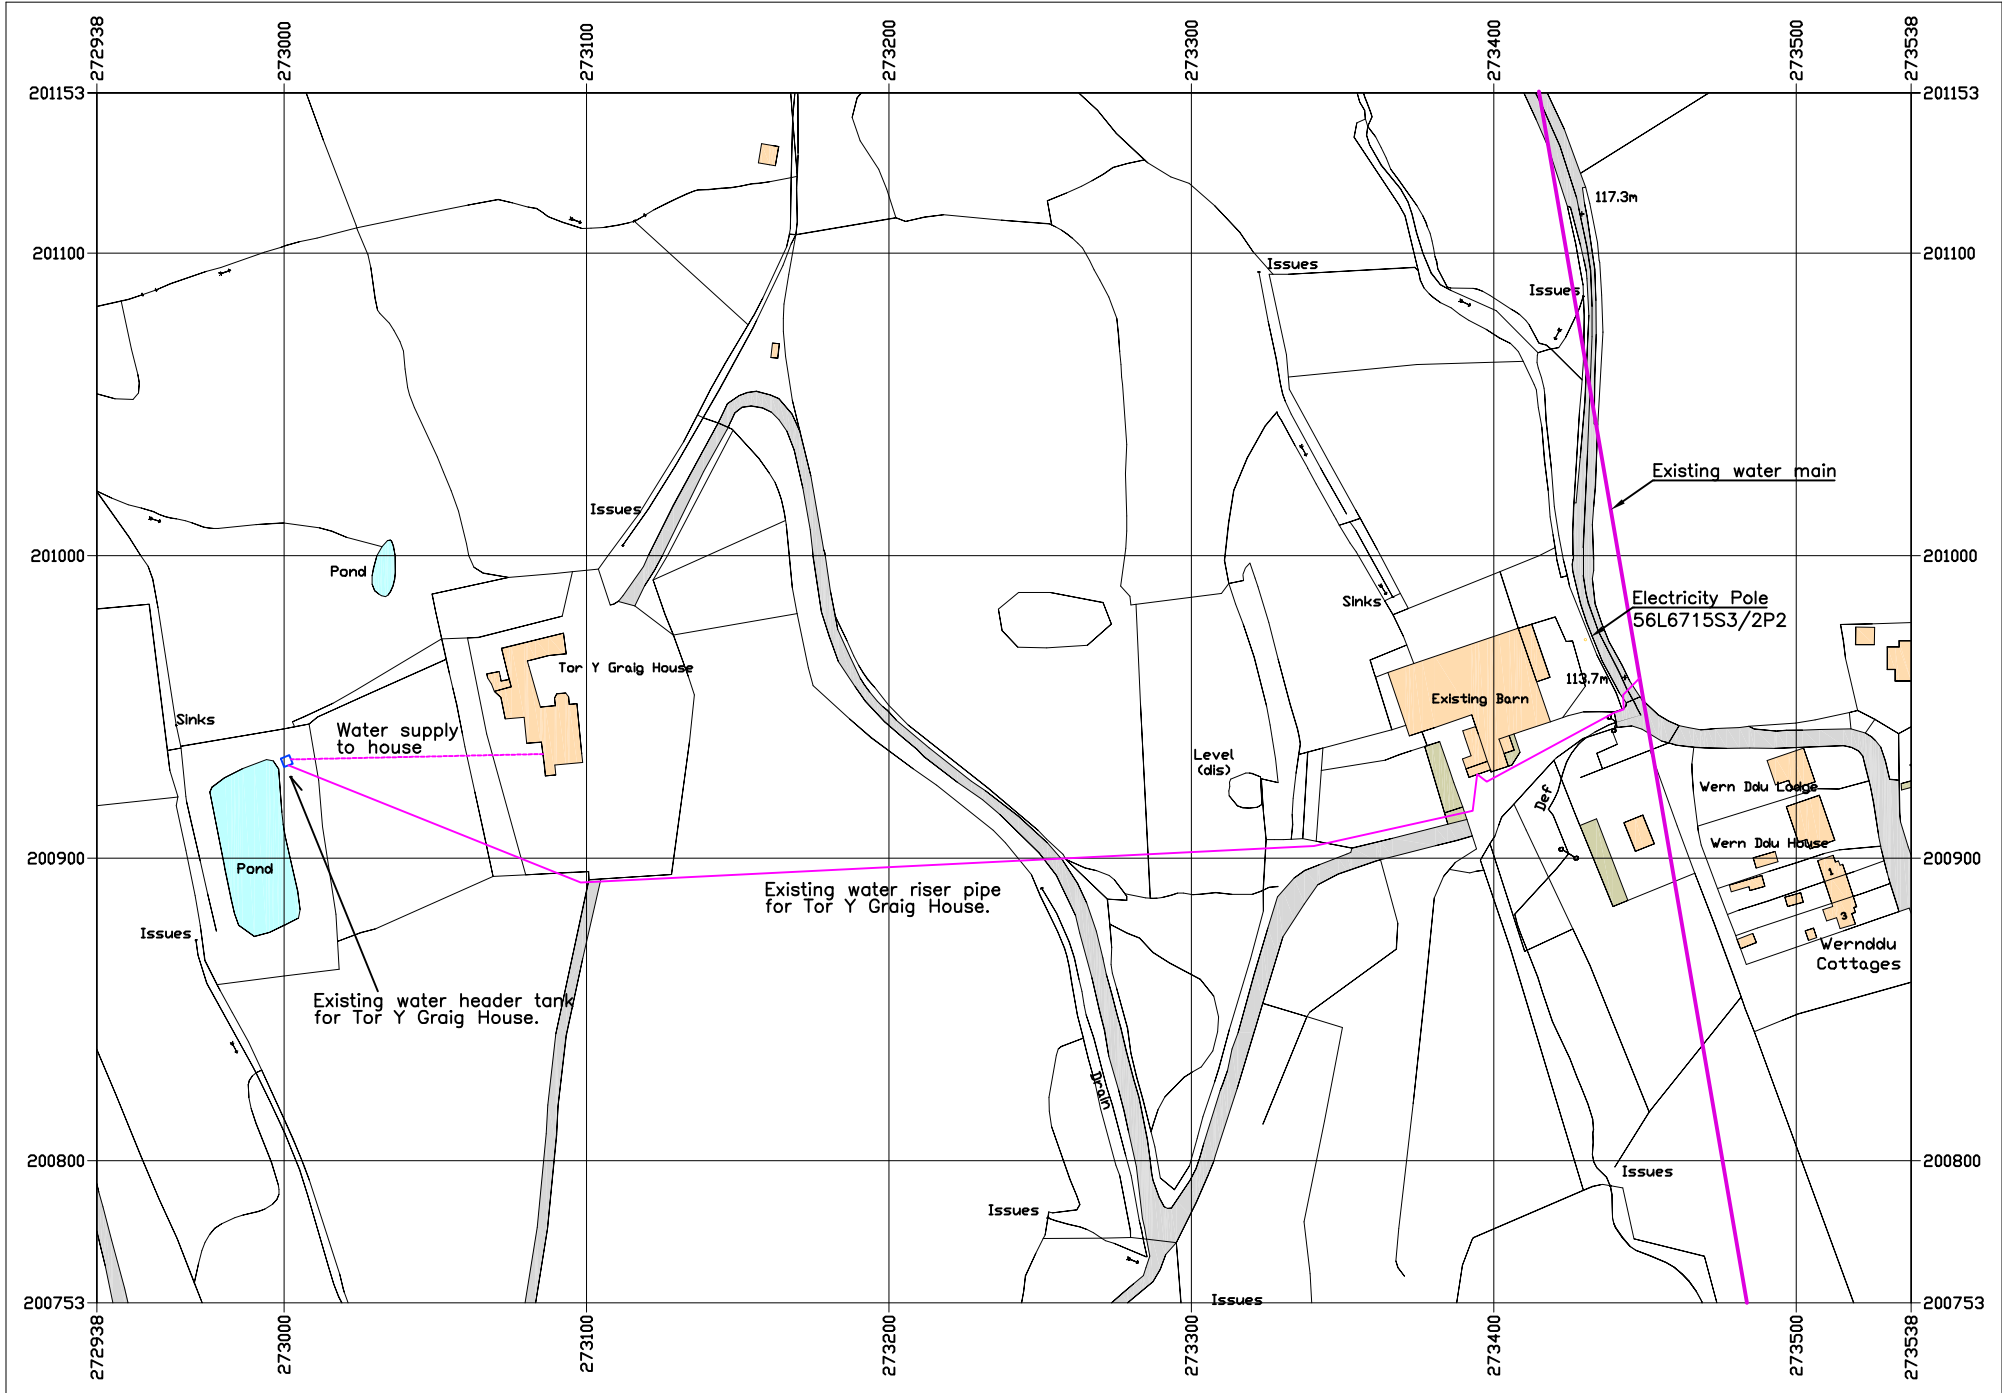

Serial number: 305812

© Crown copyright and database right 2025
Ordnance Survey licence AC0000848283
Reproduction in whole or in part is prohibited
without the prior permission of Ordnance Survey.

 

NORTH



Solutions to Structures Ltd.

44 Depot Road, Tel 01639 766 935
Cwmafan,
Port Talbot
www.solutionstostructures.co.uk

Title: **Tor Y Graig Farm, Tyllwyd Rd, Neath, SA10 7DX**
Proposed Pump Shed serving Tor Y Graig House
Existing Site Plan

Drawn: J.M.Davies.
Scale: 1:2500 @A3
Date: 17/03/2025
Drawing No: 25-880-02a

