


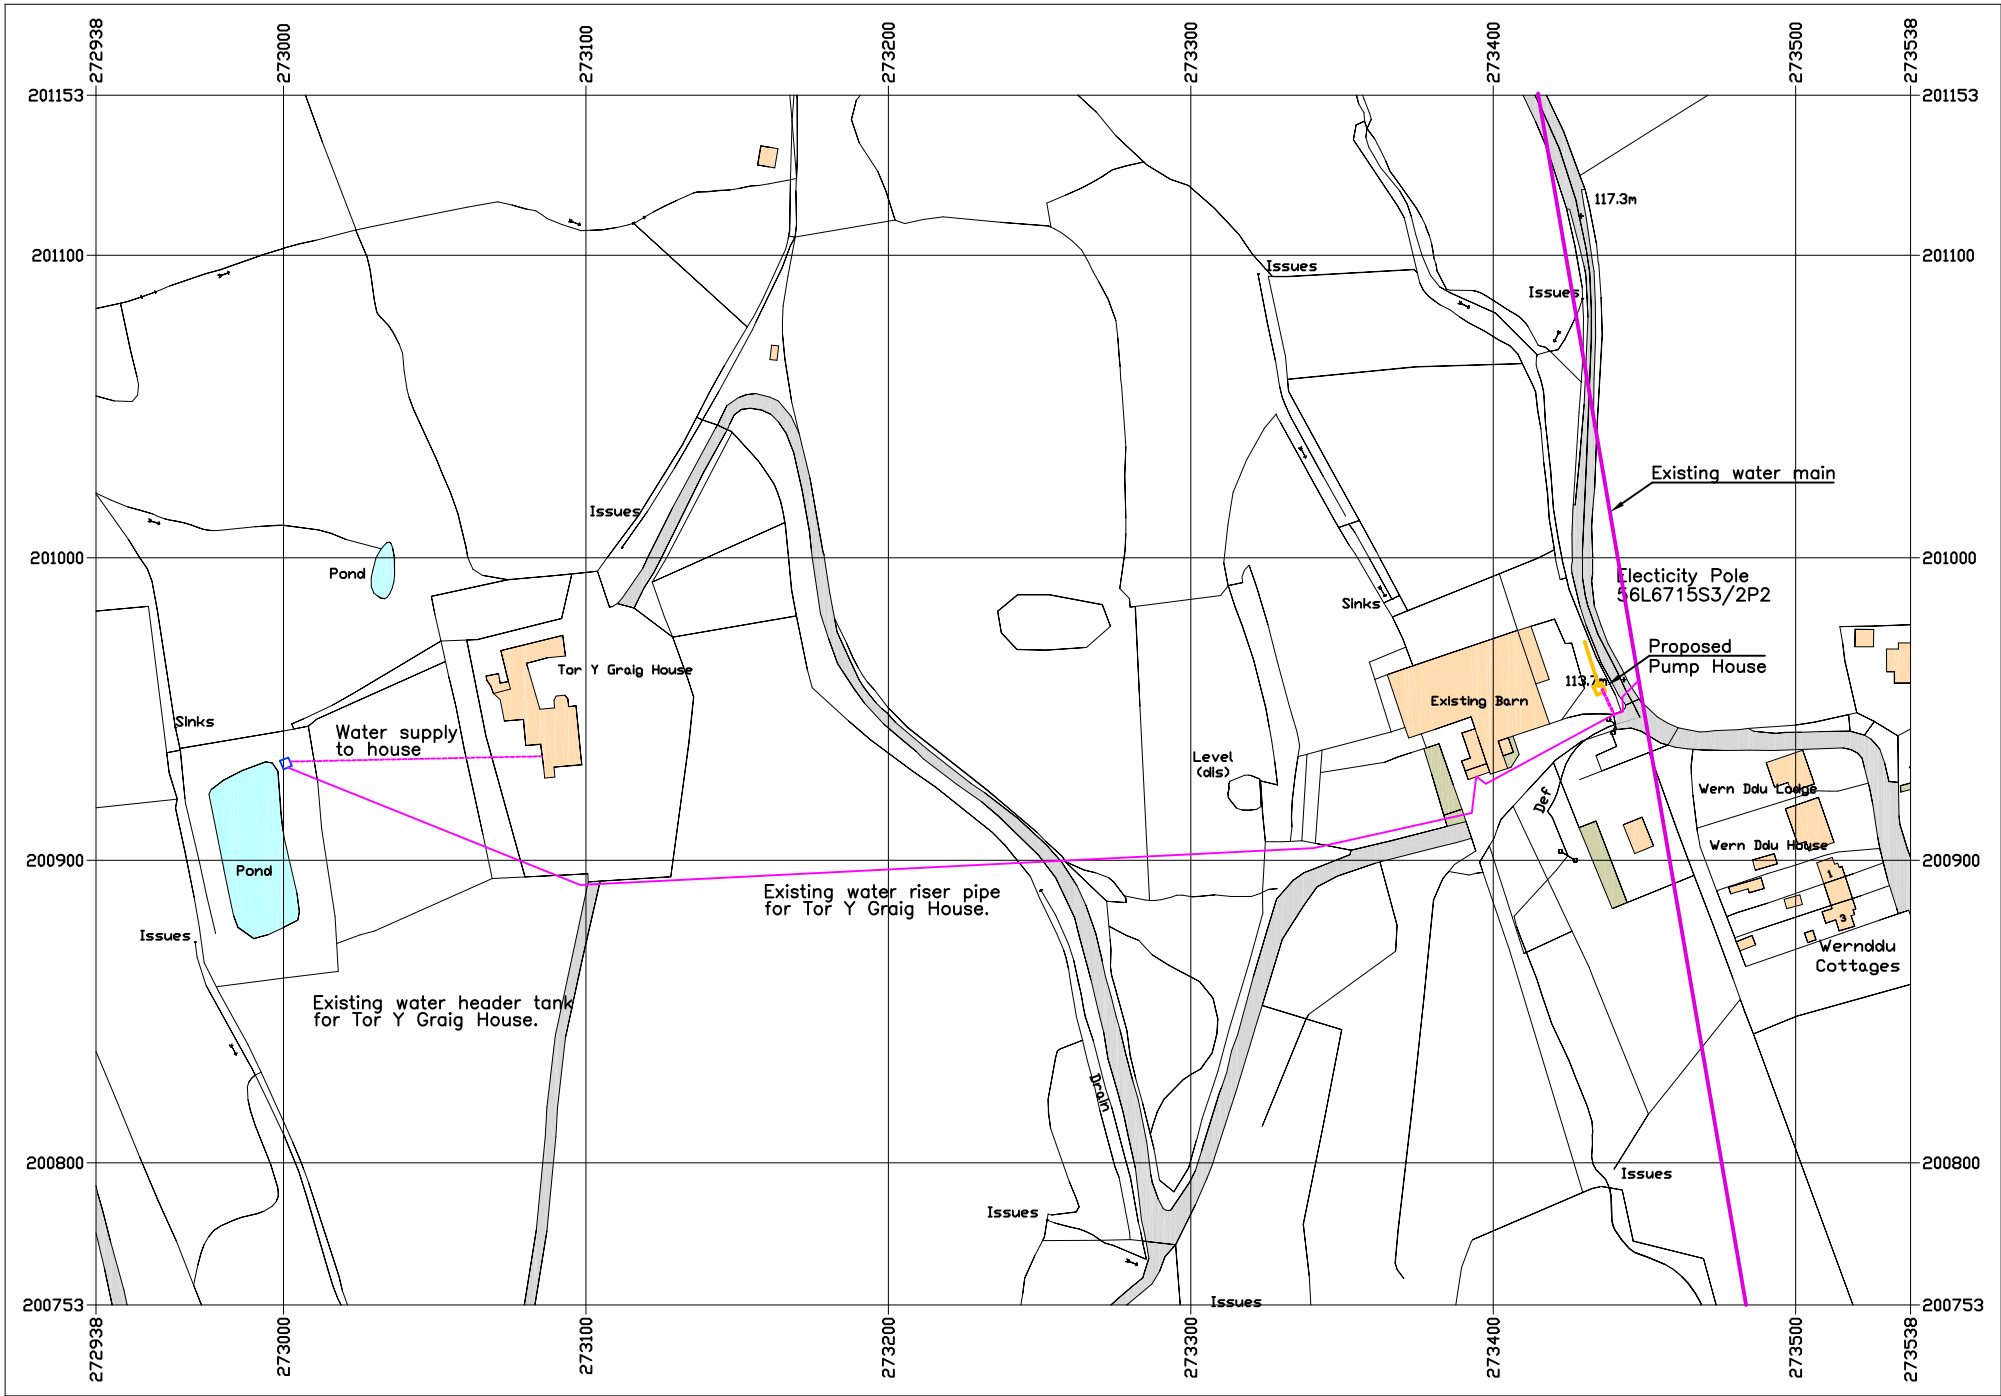

Serial number: 305812

© Crown copyright and database right 2025
Ordnance Survey licence AC0000848283
Reproduction in whole or in part is prohibited
without the prior permission of Ordnance Survey.

Title: **Tor Y Graig Farm, Tyllwyd Rd, Neath, SA10 7DX**
Proposed Pump Shed serving Tor Y Graig House
Site Plan

Solutions to Structures Ltd.

44 Depot Road, Tel 01639 766 935
Cwmafan,
Port Talbot
www.solutionstostructures.co.uk

Drawn: J.M.Davies.

Scale: 1:2500 @A3

Date: 17/03/2025

Drawing No: 25-880-03a

