



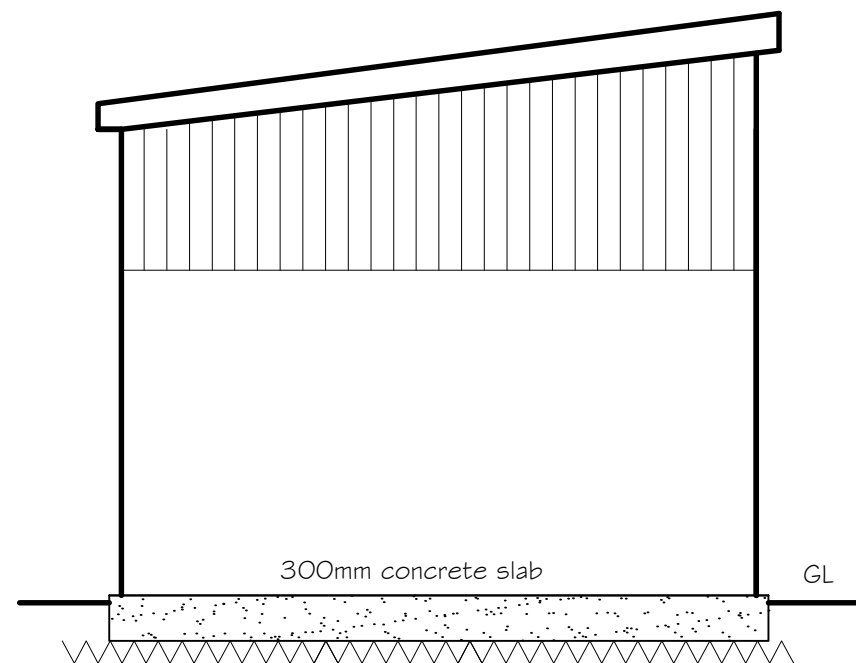

LH Side Elevation - Existing

EXISTING STRUCTURE TO BE REMOVED  
FOUNDATIONS TO BE BROKEN UP  
AND PREP FOR NEW

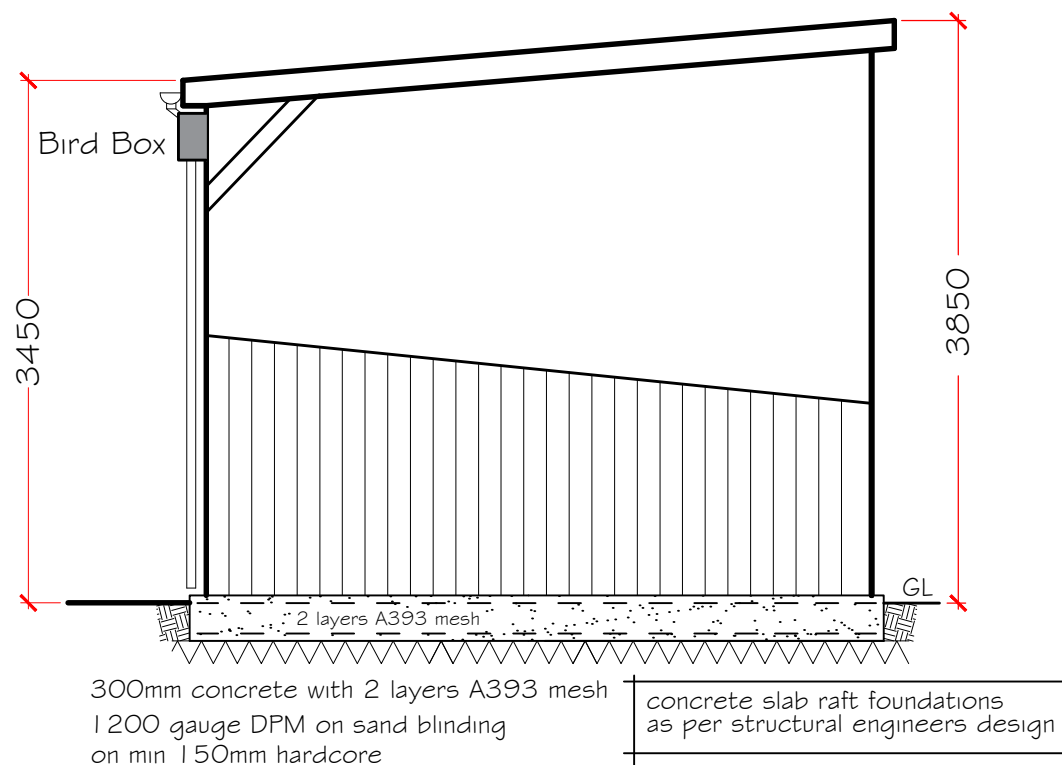


LH Side Elevation - Proposed New

NOTE FOR FIXING OF BIRD BOX  
AS PER WAG GUIDELINES

Nest Box Specifications:  
Wooden (or woodcrete) nest box  
with 3 sub-divisions to support 3  
nesting pairs. To be placed under  
the eaves of buildings.  
Entrance holes: 32mm diameter  
Dimensions: H310 x W370 x  
D185mm

FOOTBALL PITCH

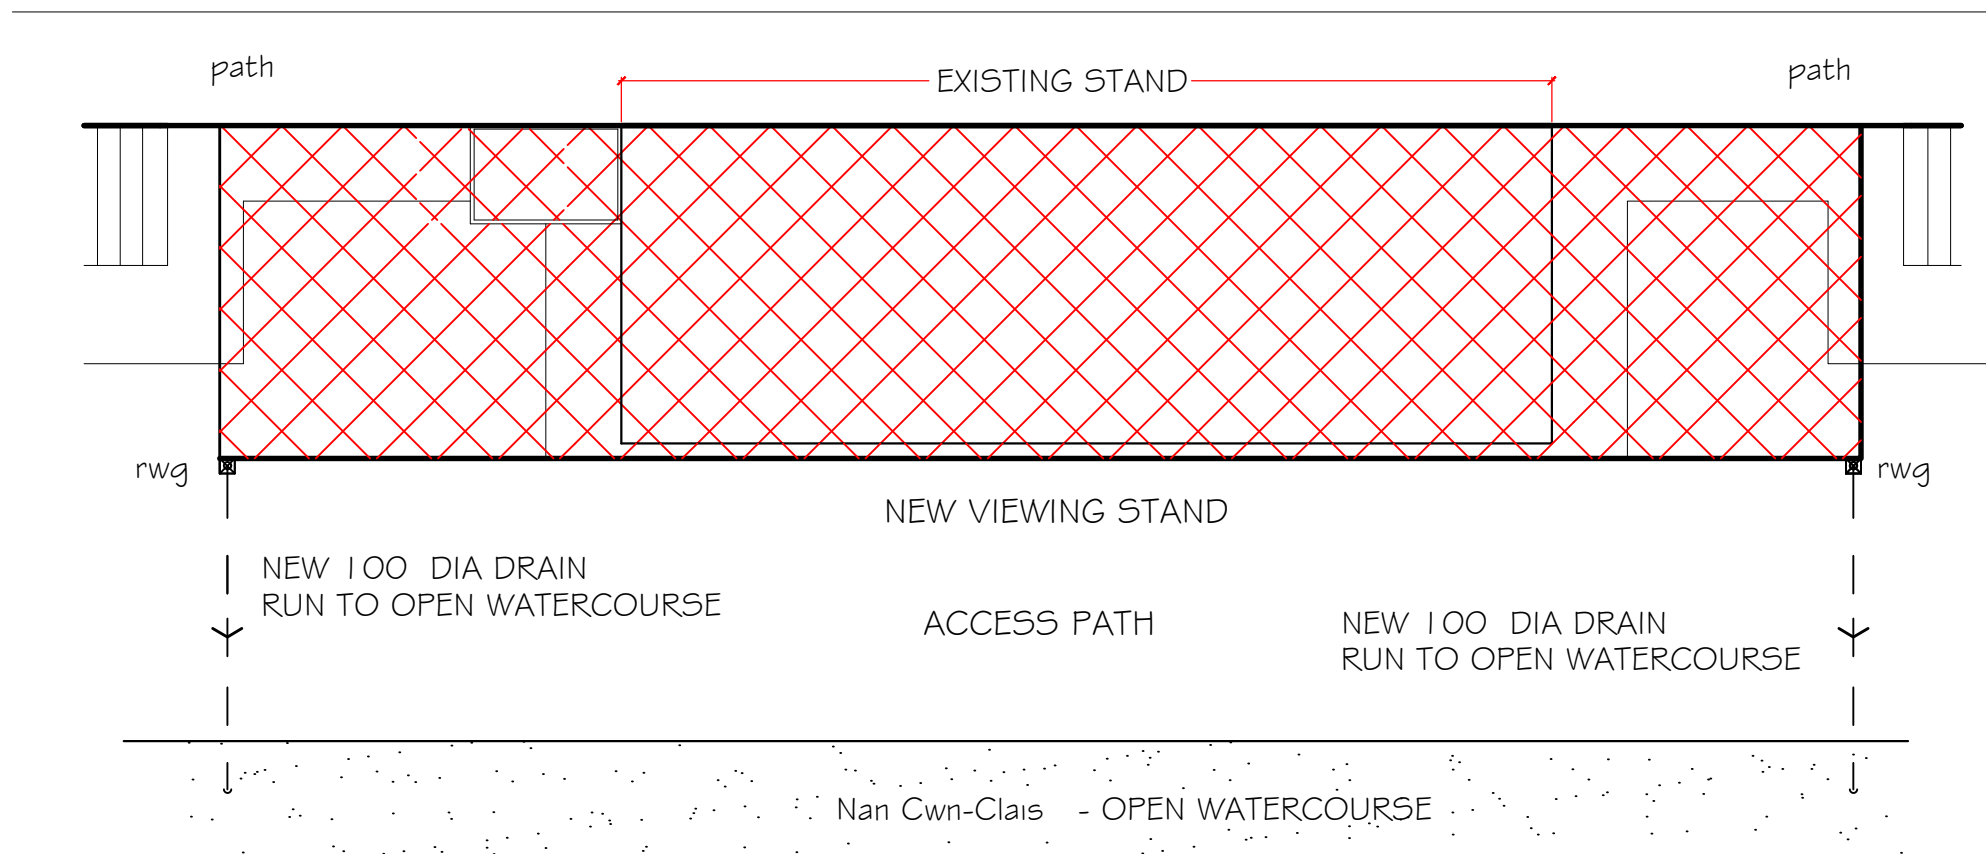

PLAN ON NEW STAND 1:100  
showing roof rainwater drainage

revision B 11.12.25  
birdbox detail added  
revision A 09.12.25  
drainage plan added

PETER JONES  
TALBOT DESIGN SERVICES  
mobile: 07817538014  
email: jonespeter177@gmail.com

project title  
Trefelin Boys and Girls Club  
Proposed New West Grandstand  
and Gantry to the East Stand

drawing title  
Proposed new West grandstand  
foundation details

date Nov 2025 scale 1:100  
drawing No TBGC- NG 07 rev B