




PART SIDE ELEVATION EXISTING

REAR ELEVATION EXISTING

PART SIDE ELEVATION EXISTING

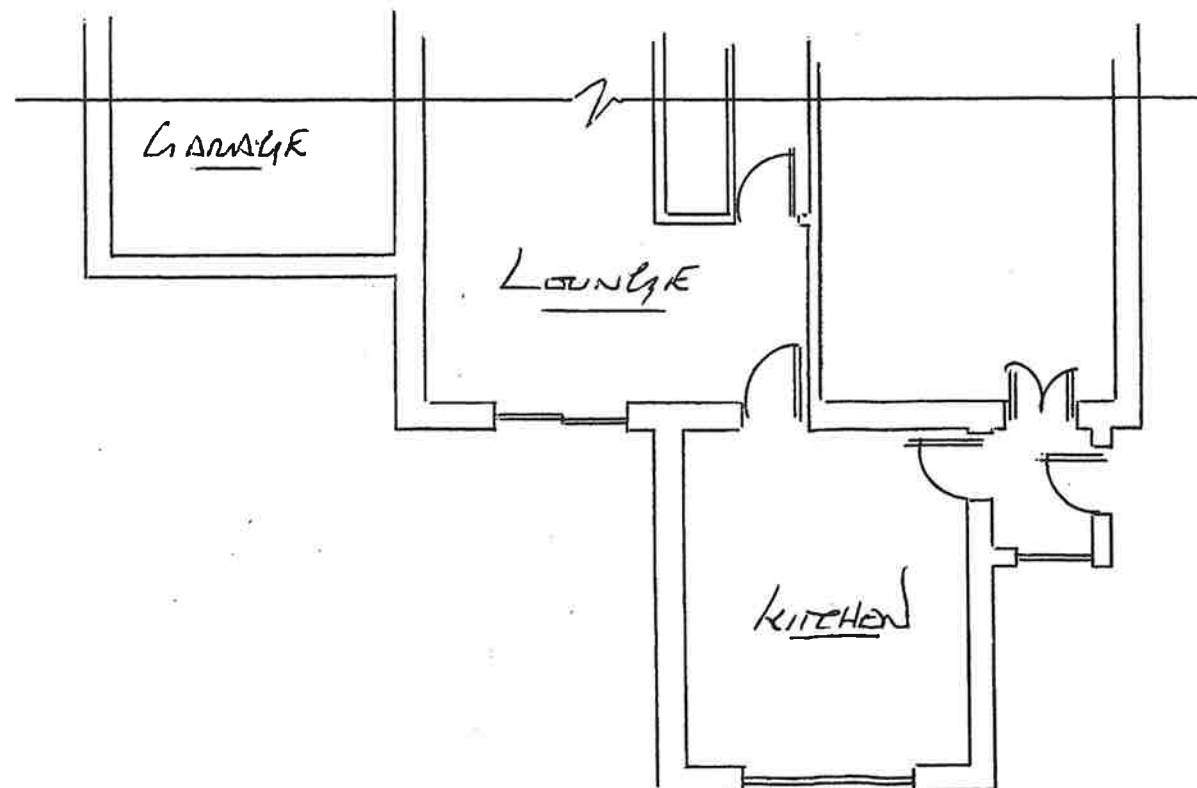

EXISTING FLOOR PLAN



NOTES

EXTERNAL MATERIALS

WALLS: RENDER
 FRAMES: WHITE UPV
 GLAZING: CLEAR TUGH
 ROOF BARS: WHITE UPV
 ROOF GLAZING: ULTRA
 ELEMENT BLUE GLASS



DUNRAVEN

Windows - Doors - Conservatories

St Davids House, Heol Mostyn, Village Farm Ind. Est
 Pyle, Bridgend. CF33 6BJ

T: 01656 743 572 / 745 035 F: 01656 745 918

Client

MS COULD

Job Title

PROPOSED CONSERVATORY
 FOR: 54 GWYN STREET
 ALLTWEEN
 PONTARDAWE
 S48 3AN

Drawing Title

EXIST AN CONSERVATORY
 TO THE REAR
 ELEVATION

0 1m 2m 3m 4m 5m

Scale 1:100

Date 02-01-2026

Drawn by D THOMAS

1 of 2

Drg No.

11x40x2

Rev.