




PART SIDE ELEVATIONS PROPOSED

REAR ELEVATIONS PROPOSED

PART SIDE ELEVATIONS PROPOSED

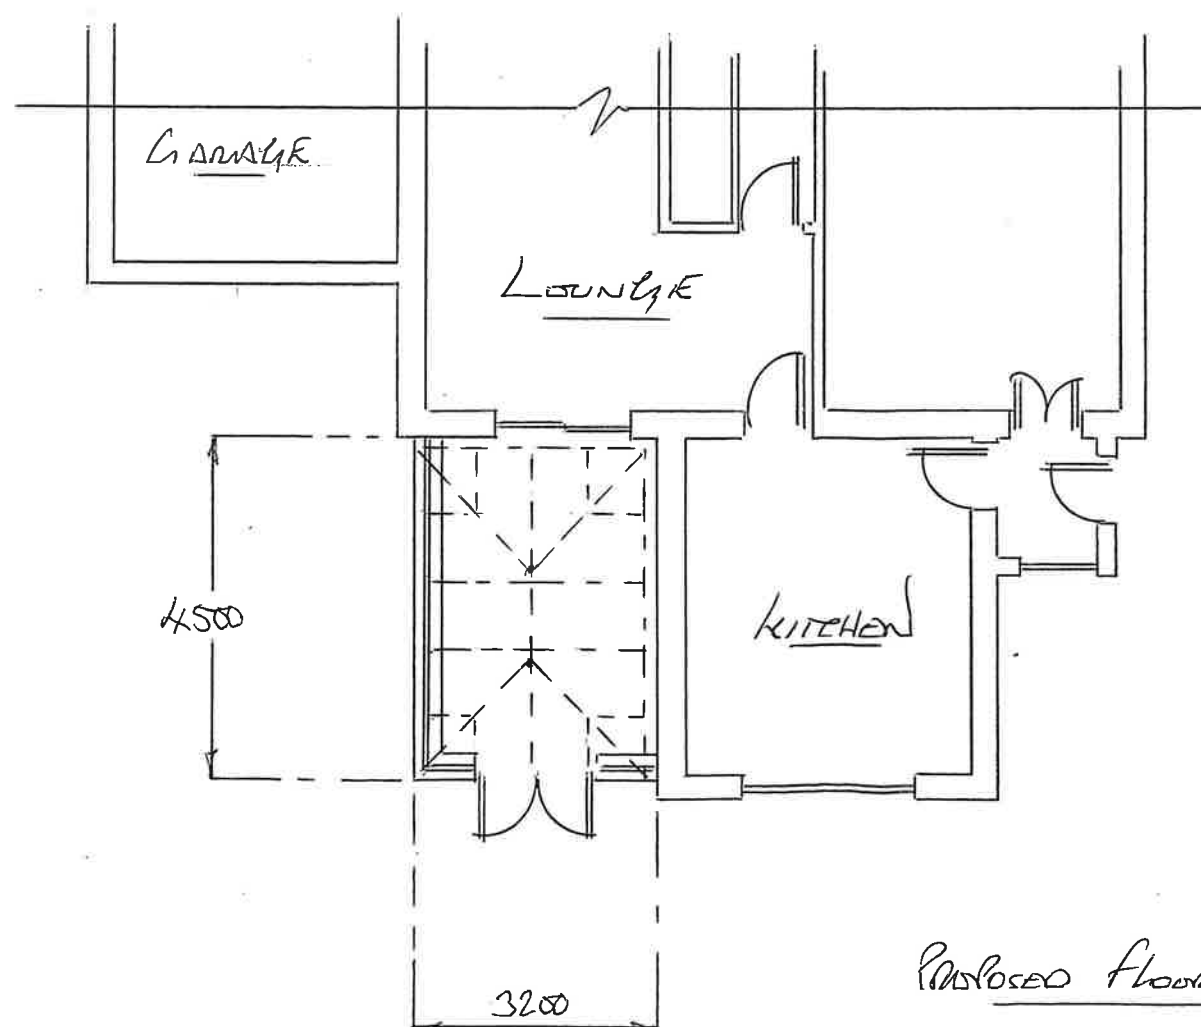

PROPOSED FLOOR PLAN

NOTES

EXTERNAL MATERIALS

WALLS: RENDER
FRAMES: WHITE UPV
GLAZING: CLEAR TUGH
ROOF BARS: WHITE UPV
ROOF GLAZING: ULTRA
ELEMENT BLUE GLASS



DUNRAVEN

Windows - Doors - Conservatories

St Davids House, Heol Mostyn, Village Farm Ind. Est
Pyle, Bridgend. CF33 6BJ

T: 01656 743 572 / 745 035 F: 01656 745 918

Client

MS COULO

Job Title

PROPOSED CONSERVATORY
FOR: 54 GWYN STREET
ALLTWEN
PONTARDAWE
SAB 3AN

Drawing Title

ERECT AN CONSERVATORY
TO THE REAR
ELEVATION

0 1m 2m 3m 4m 5m
Scale 1:100

Date 02-01-2026

Drawn by D THOMAS

2 of 2

Drg No.

11x10x2

Rev.