





Reproduced from an Ordnance Survey map with the permission of the
Controller of Her Majesty's Stationary Office.
©Crown Copyright. All rights reserved.

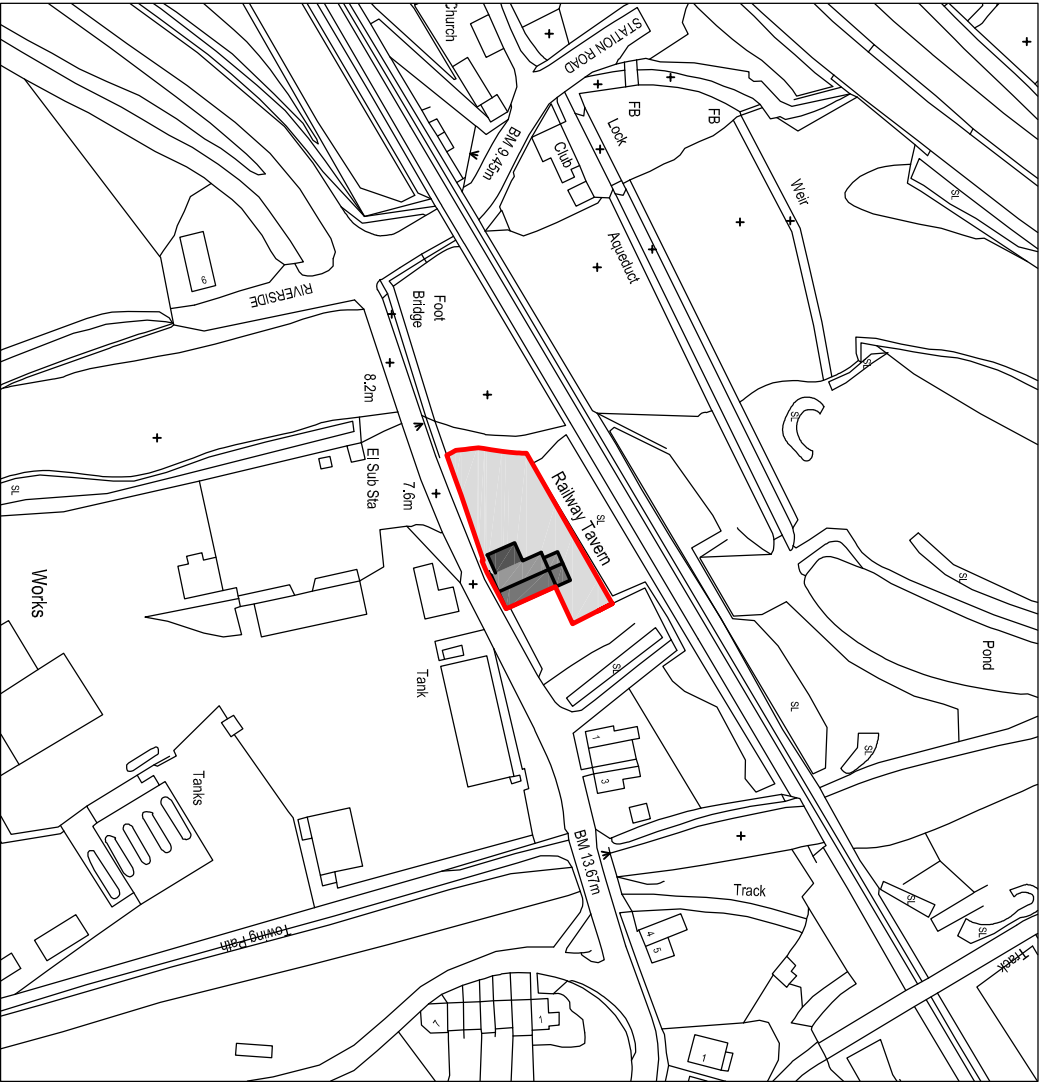

SITE LOCATION PLAN
Scale 1:1250



Reproduced from an Ordnance Survey map with the permission of the
Controller of Her Majesty's Stationary Office.
©Crown Copyright. All rights reserved.

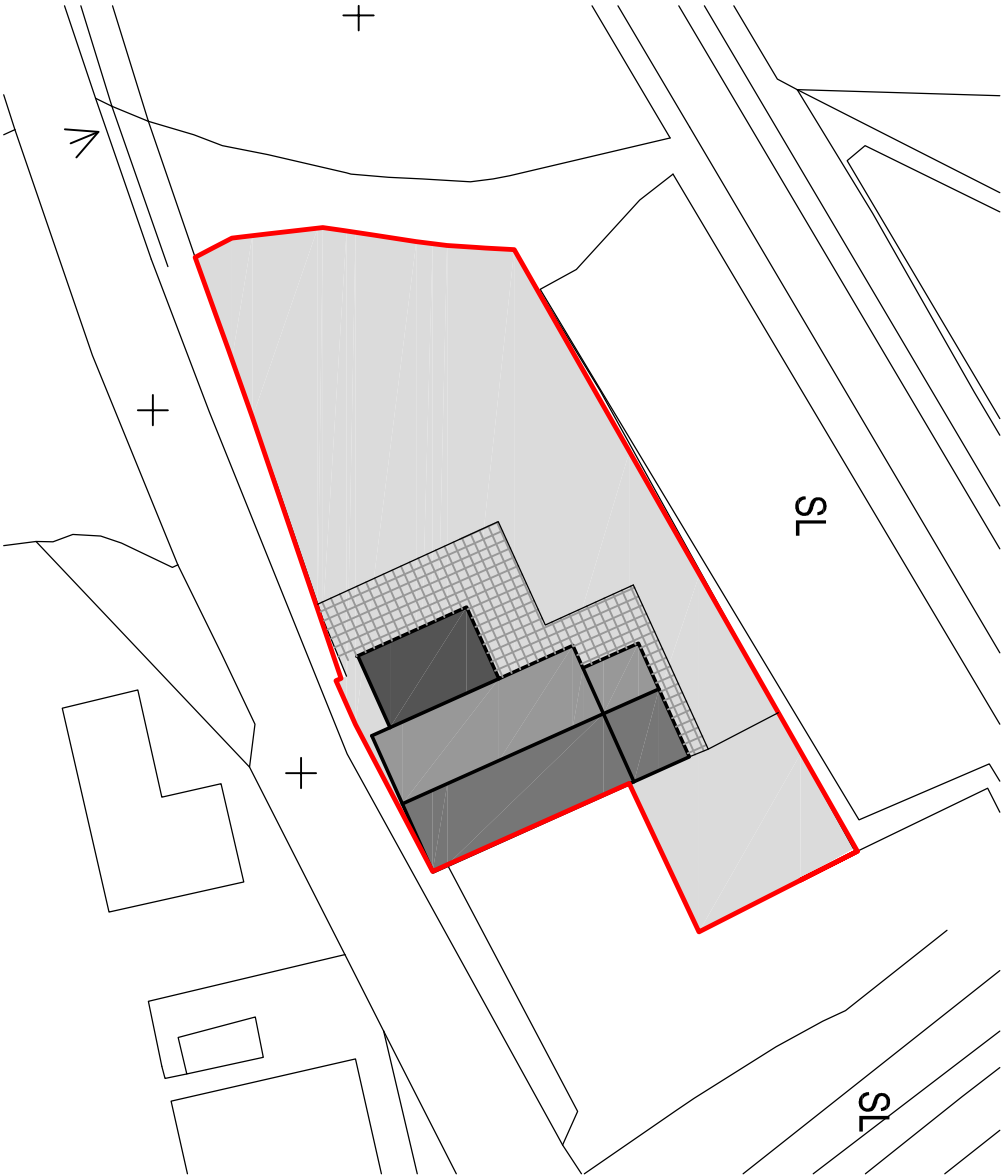

EXISTING SITE BLOCK PLAN
Scale 1:500

Client:

Miss H. Booth
'Booths by the Bridge'
Dulais Fach Road
Tonna
SA10 8EP

Project Title:

PROVISION OF 'POP UP'
CATERING FACILITY
(Housed within shipping container)

General Notes:

1. Draw and scale from this drawing. Take linear dimensions only.

2. Dimensions are in millimetres unless otherwise stated.

Drawing Issue:

PLANNING

Drawing Title:

EXISTING SITE PLANS

Drawing No: CPD-001

Revision:

Date: 28-10-2025

Revised:

Scale(s): 1:1250 / 1:500

Paper Size: A3



Cwm Planning & Design Ltd.
(architectural and draughting services)