


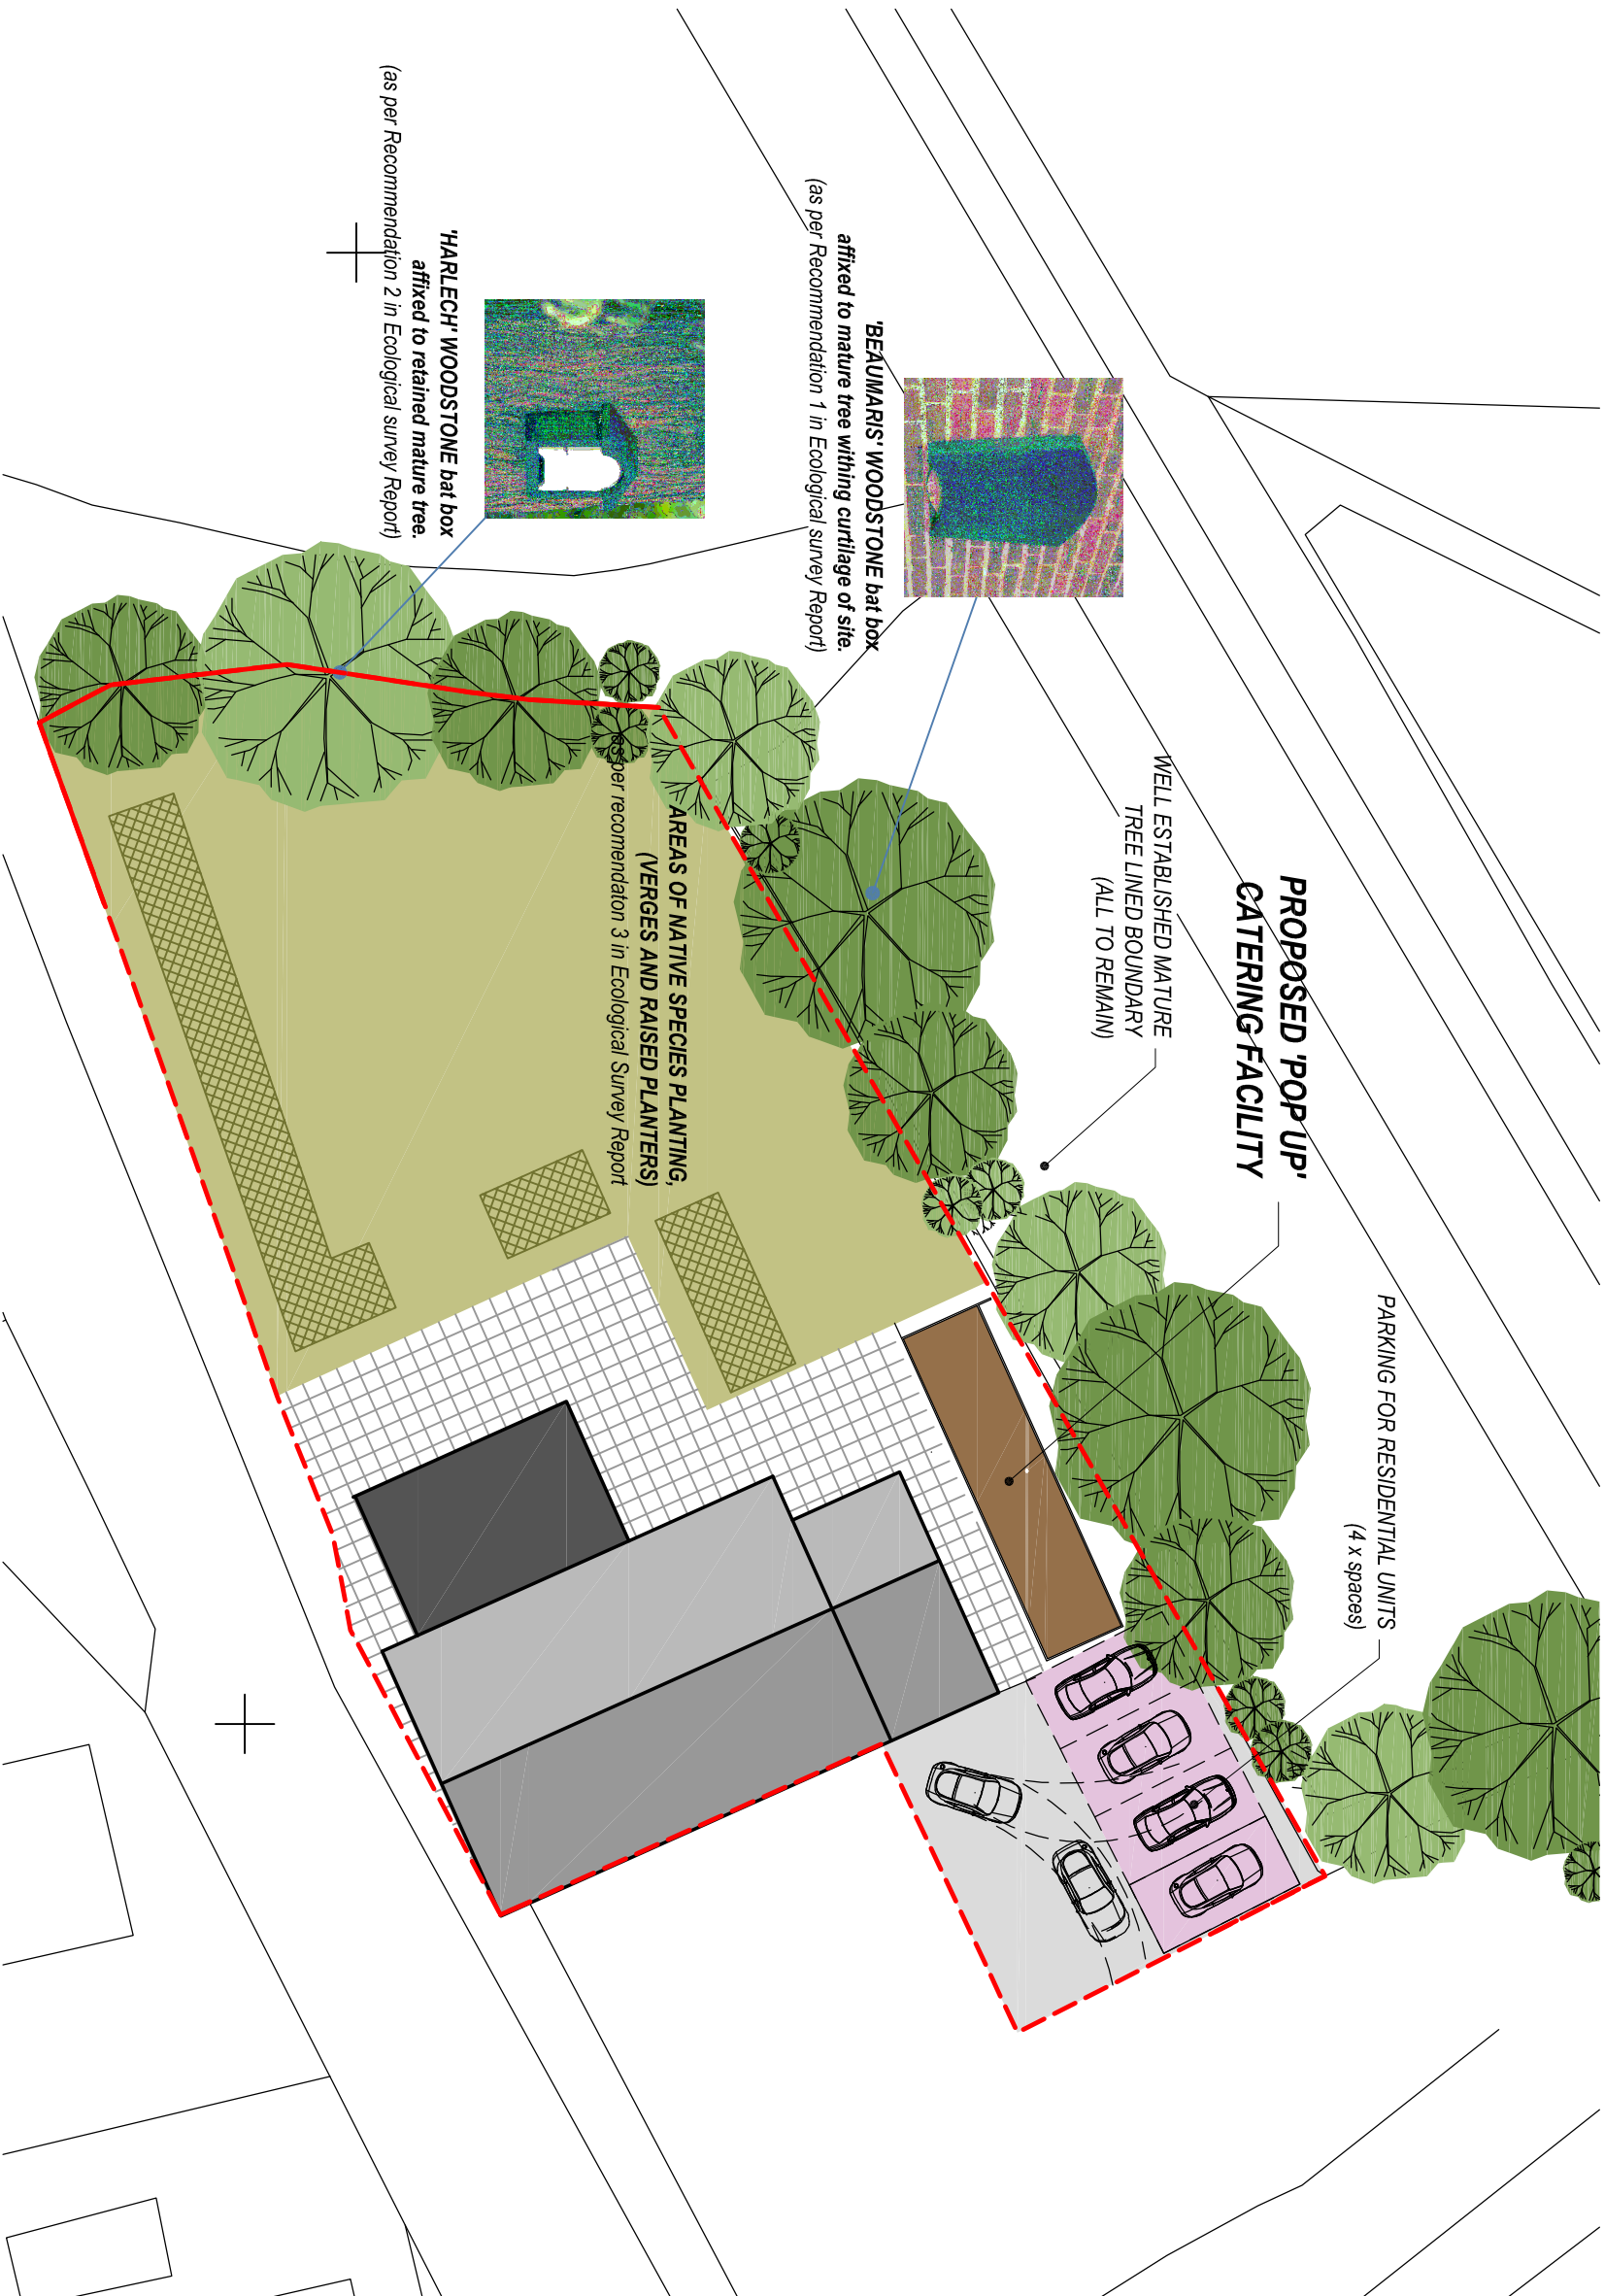

PROPOSED PLAN (showing location of catering facility)
Scale 1:250

Client: Miss H. Booth 'Booths by the Bridge' Dulais Fach Road Tonna SA10 8EP			
Project Title: PROVISION OF 'POP UP' CATERING FACILITY (Housed within shipping container)			
General Notes: 1. Do not scale from this drawing, take figured dimensions only. 2. Dimensions are in millimetres unless otherwise stated.			
Drawing Issue: PLANNING			
Drawing Title: PROPOSED SITE PLAN (showing proposed ecological measures plan)			
Drawing No: CPD-002		Revision:	
Date: 28-10-2025		Revised:	
Scale(s): 1:250		Paper Size: A3	
 Cwm Planning & Design Ltd. (architectural and Draughting Services)			