





Reproduced from an Ordnance Survey map with the permission of the
Controller of Her Majesty's Stationary Office.
©Crown Copyright. All rights reserved.

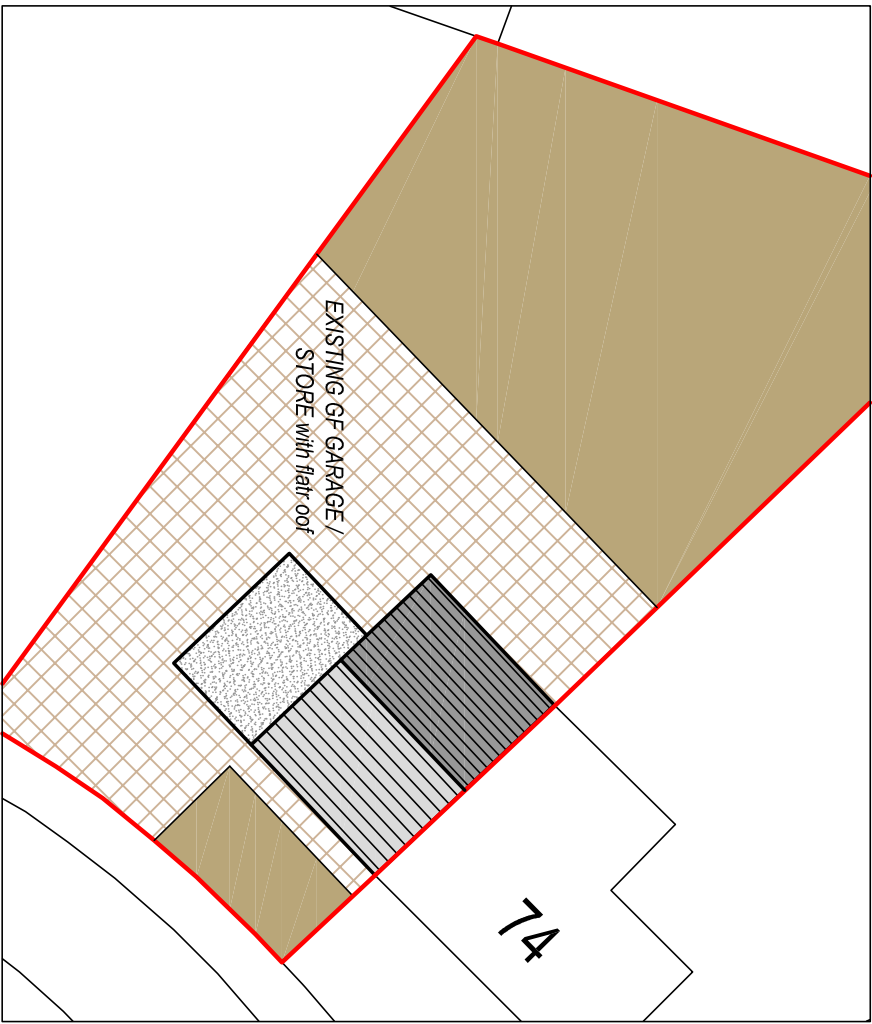

EXISTING SITE PLAN
Scale 1:250



Reproduced from an Ordnance Survey map with the permission of the
Controller of Her Majesty's Stationary Office.
©Crown Copyright. All rights reserved.

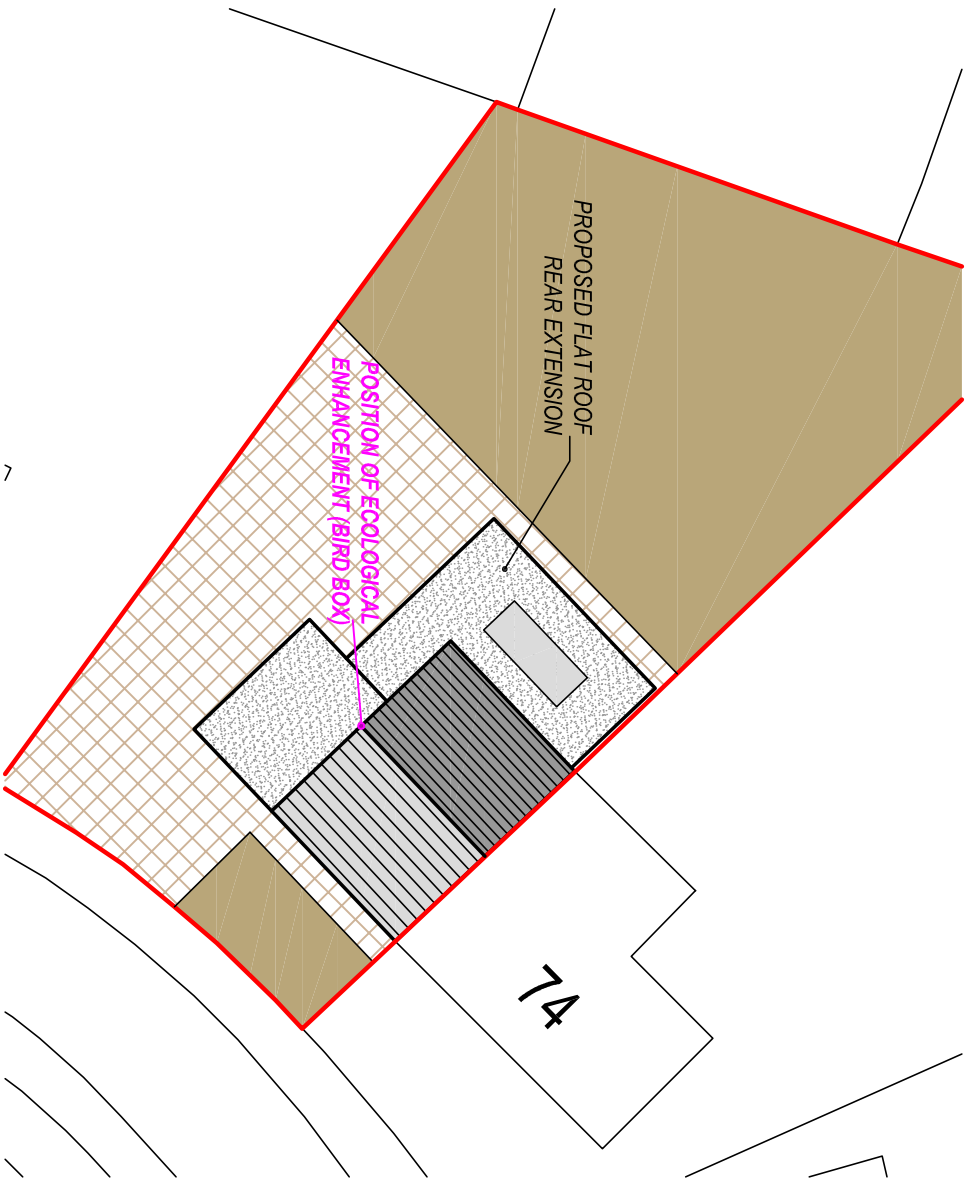

PROPOSED SITE PLAN
Scale 1:250

Client:		76 Alexander Road Bryncoch Neath SA10 8EG	
Project Title:		PROPOSED SINGLE STOREY REAR EXTENSION	
General Notes: 1. Do not scale from this drawing. Take figured dimensions only. 2. Dimensions are in millimetres unless otherwise stated.			
Drawing Issue:			
PLANNING			
Drawing Title:			
EXISTING & PROPOSED SITE PLANS			
Drawing No:	CPD-002	Revision:	A
Date:	07-10-2025	Revised:	13-01-2026
Scale(s):	1:1250 / 1:250	Paper Size:	A3
 Cwm Planning & Design Ltd. (Civil, Structural & Architectural)			