


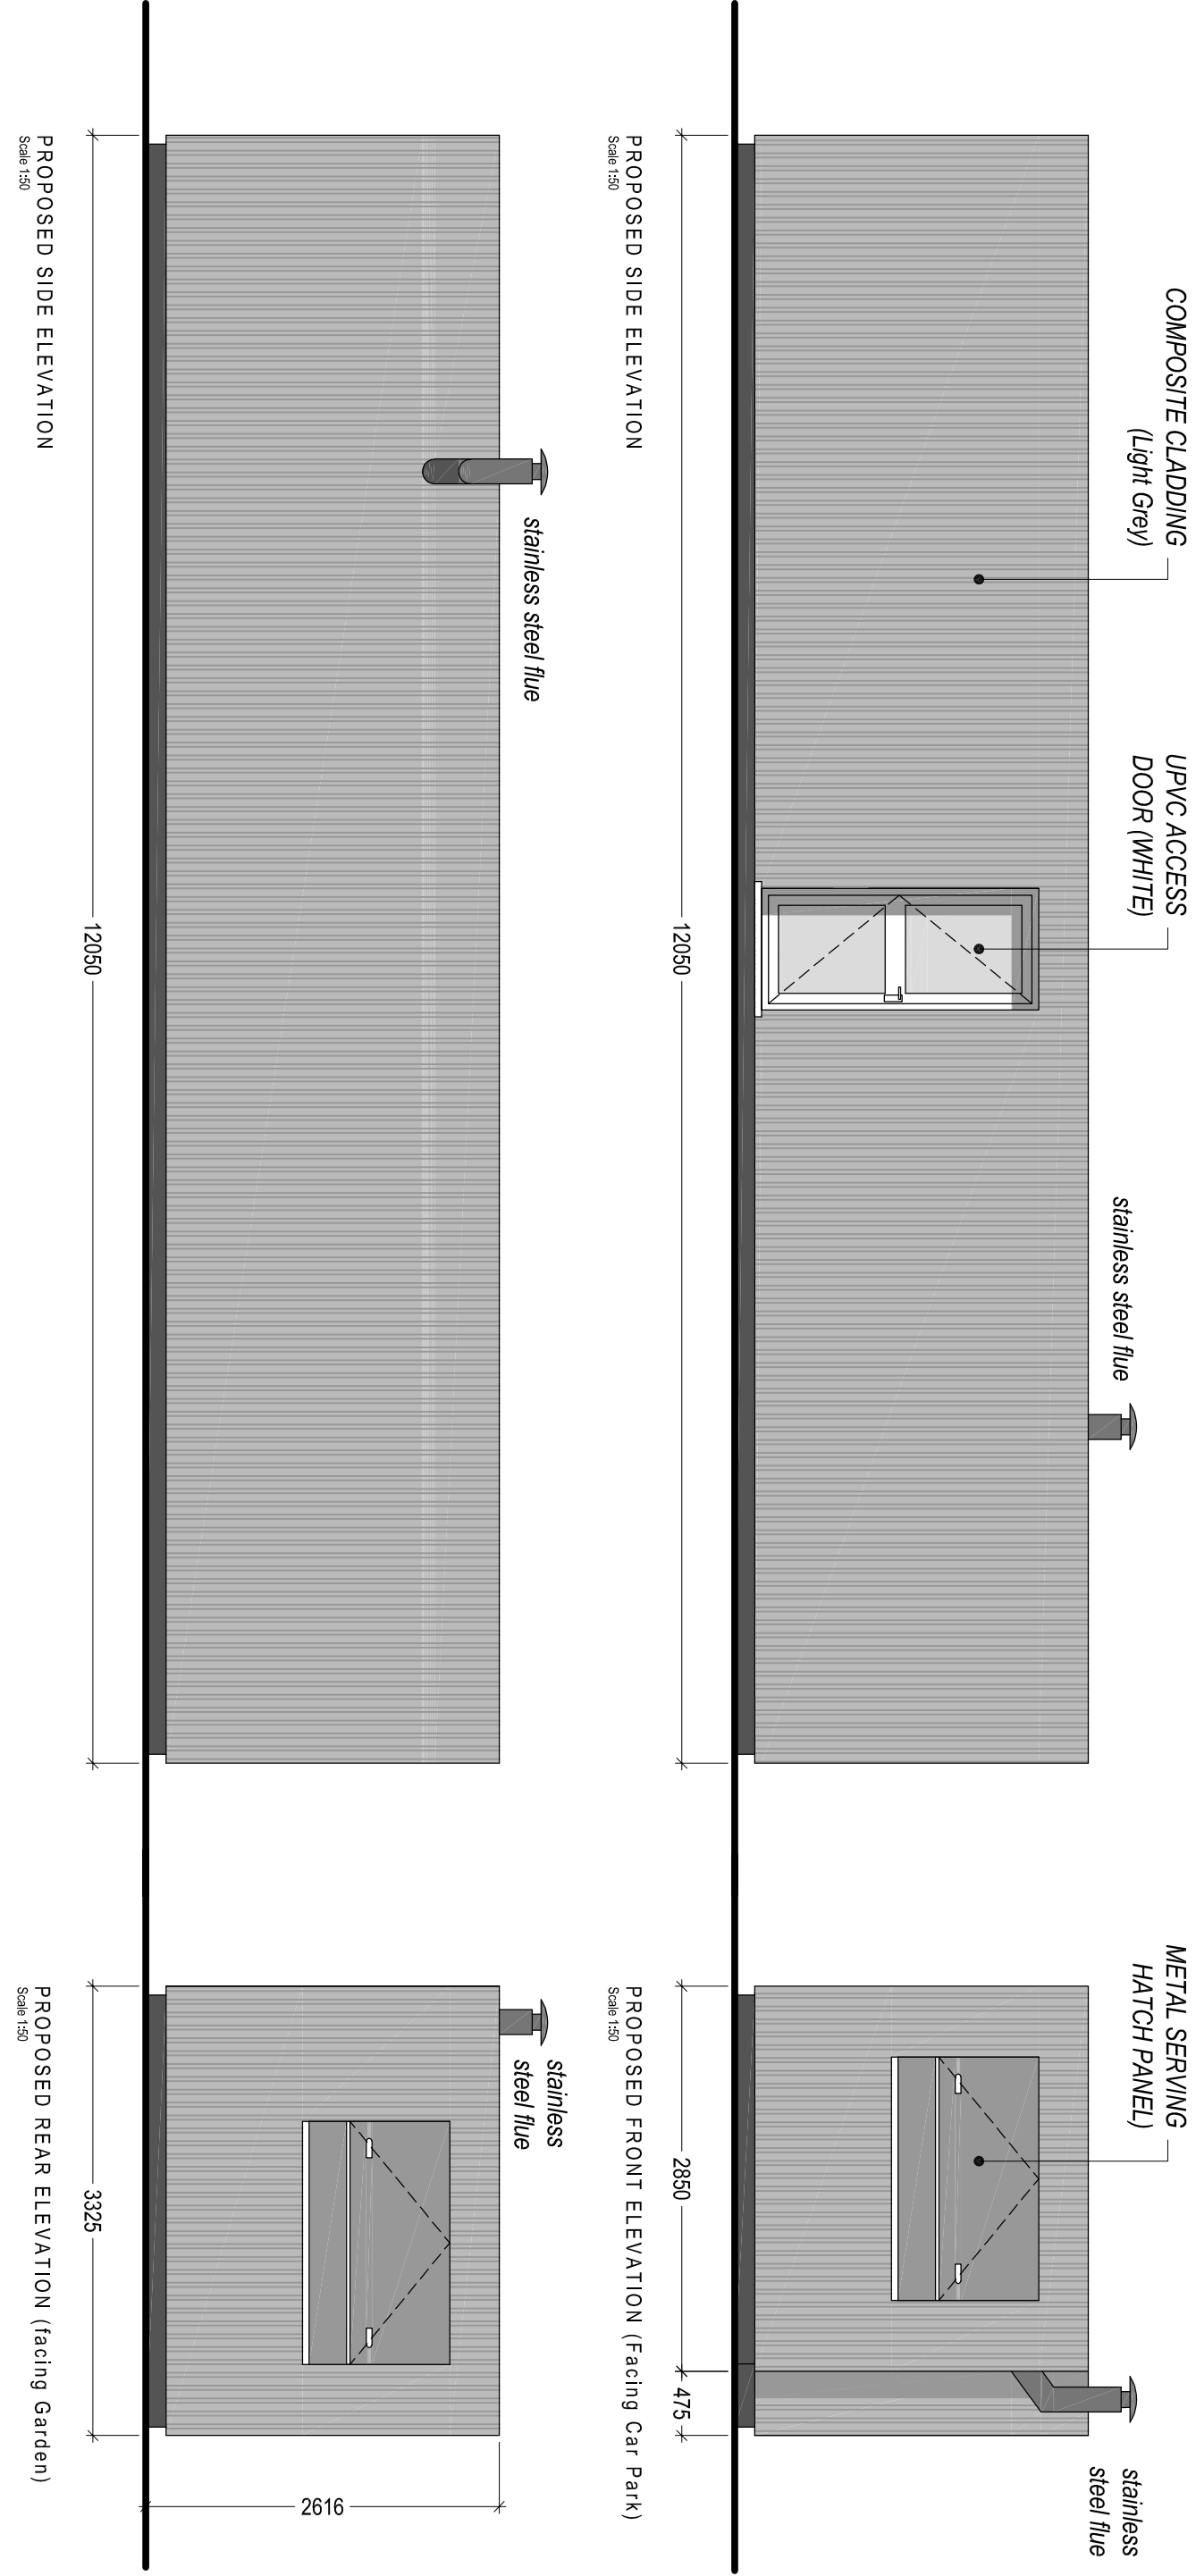

Client:

Miss H. Booth
'Booths by the Bridge'
Dulais Fach Road
Tonna
SA10 8EP

Project Title:

**PROVISION OF 'POP UP'
CATERING FACILITY**
(Housed within shipping container)

General Notes:

1. Drawings are to be read in conjunction with the Bill of Materials only.

2. Drawings are to be read in conjunction with the Bill of Materials only.

Drawing Issues:

PLANNING

Drawing Title:

PROPOSED ELEVATIONS & FLOOR PLAN

Drawing No:	CPD-003	Revision:	A
Date:	28-10-2025	Revised:	16-11-2026
Scale(s):	1:50	Paper Size:	A2



Cwm Planning & Design Ltd.
(architectural and Draughting Services)