



Proposed Floor Plans and Elevations - Option 1
40 Pen y Rhiw, Cwmllynfell, SA9 2RN

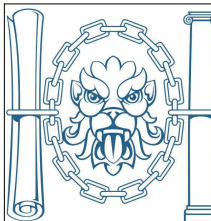


Chartered Institute of
Architectural Technologists
Registered Practice


THIS SCHEME IS SUBJECT TO LOCAL PLANNING AND ALL OTHER NECESSARY CONSENTS. ALL DIMENSIONS, SITE LEVELS AND AREAS WHERE GIVEN ARE APPROXIMATE AND SUBJECT TO SITE SURVEY UNLESS STATED OTHERWISE. ALL DIMENSIONS MUST BE CHECKED ON SITE. DO NOT SCALE OFF THIS DRAWING. THIS DRAWING IS TO BE READ IN CONJUNCTION WITH ALL RELEVANT CONSULTANTS AND/OR SPECIALISTS DRAWINGS OR DOCUMENTS. "SAURO ARCHITECTURAL DESIGN" MUST BE NOTIFIED OF ANY VARIATIONS OR DISCREPANCIES BEFORE THE AFFECTED WORK COMMENCES. ALL QUERIES RELATING TO DESIGN OF FOUNDATIONS, FLOOR SLABS AND ANY OTHER STRUCTURAL ELEMENTS ARE TO BE REFERRED TO THE STRUCTURAL ENGINEER FOR CLARIFICATION.

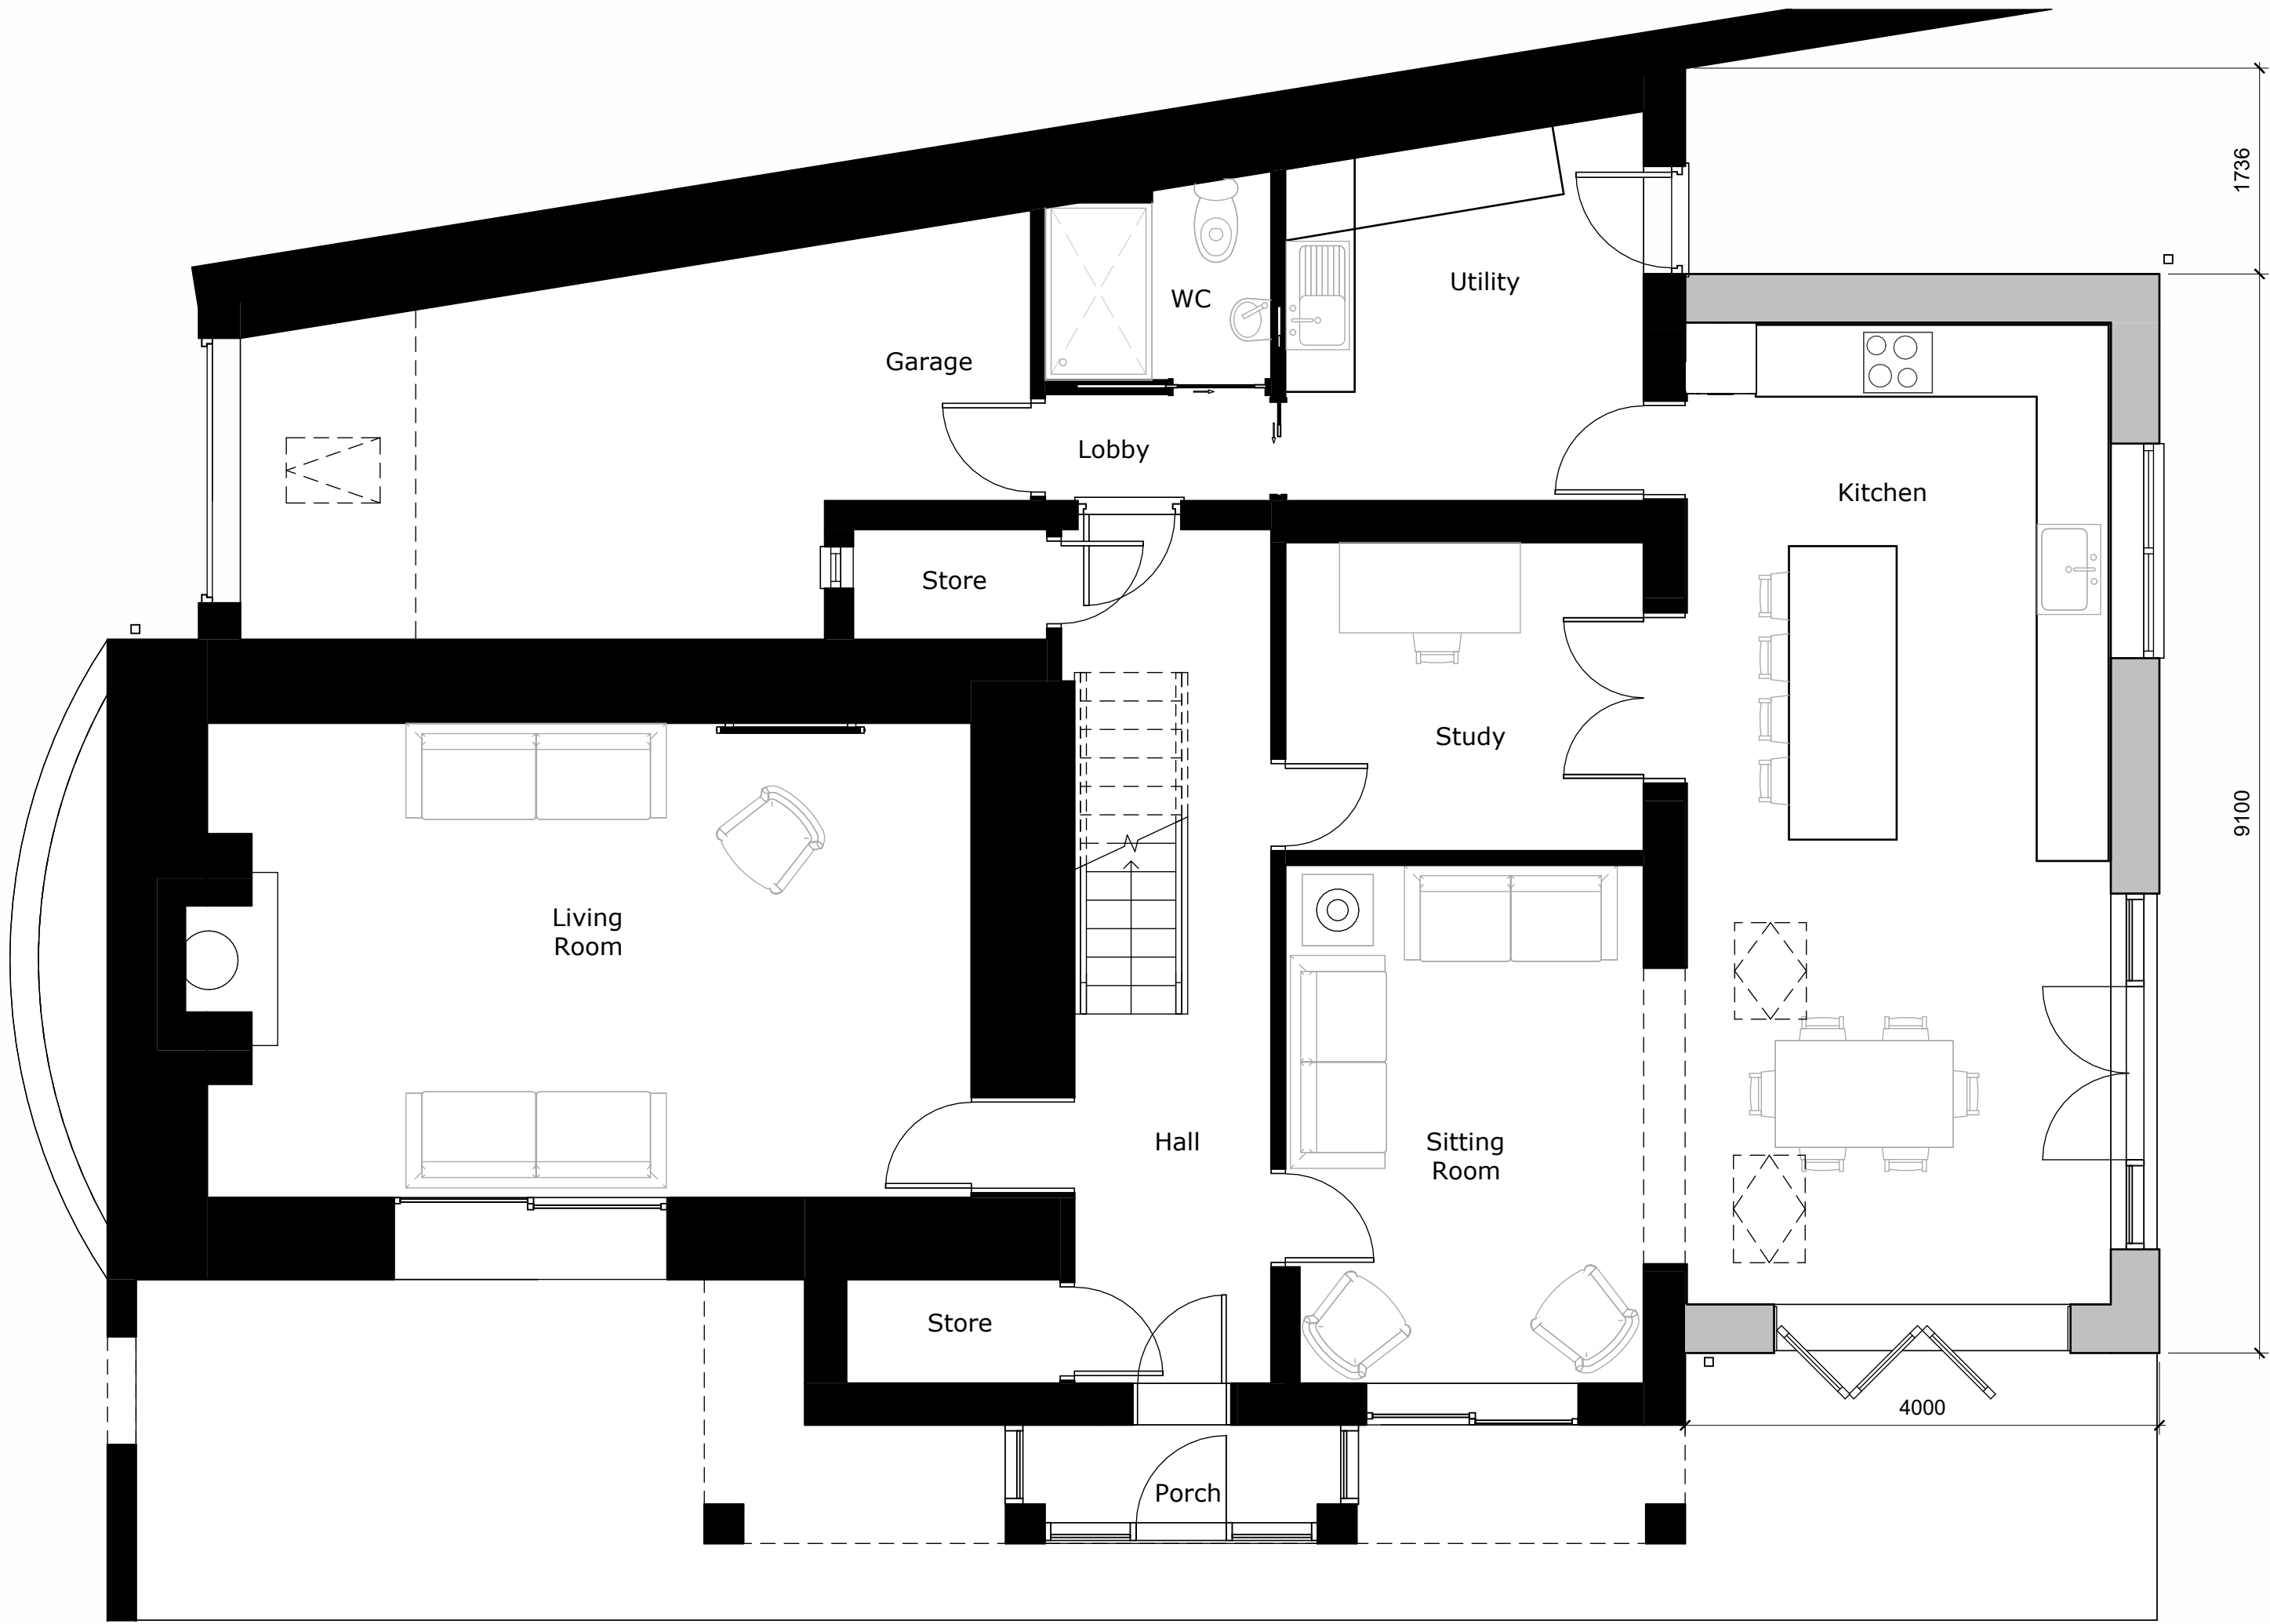


1 Proposed Ground Floor
1 : 50

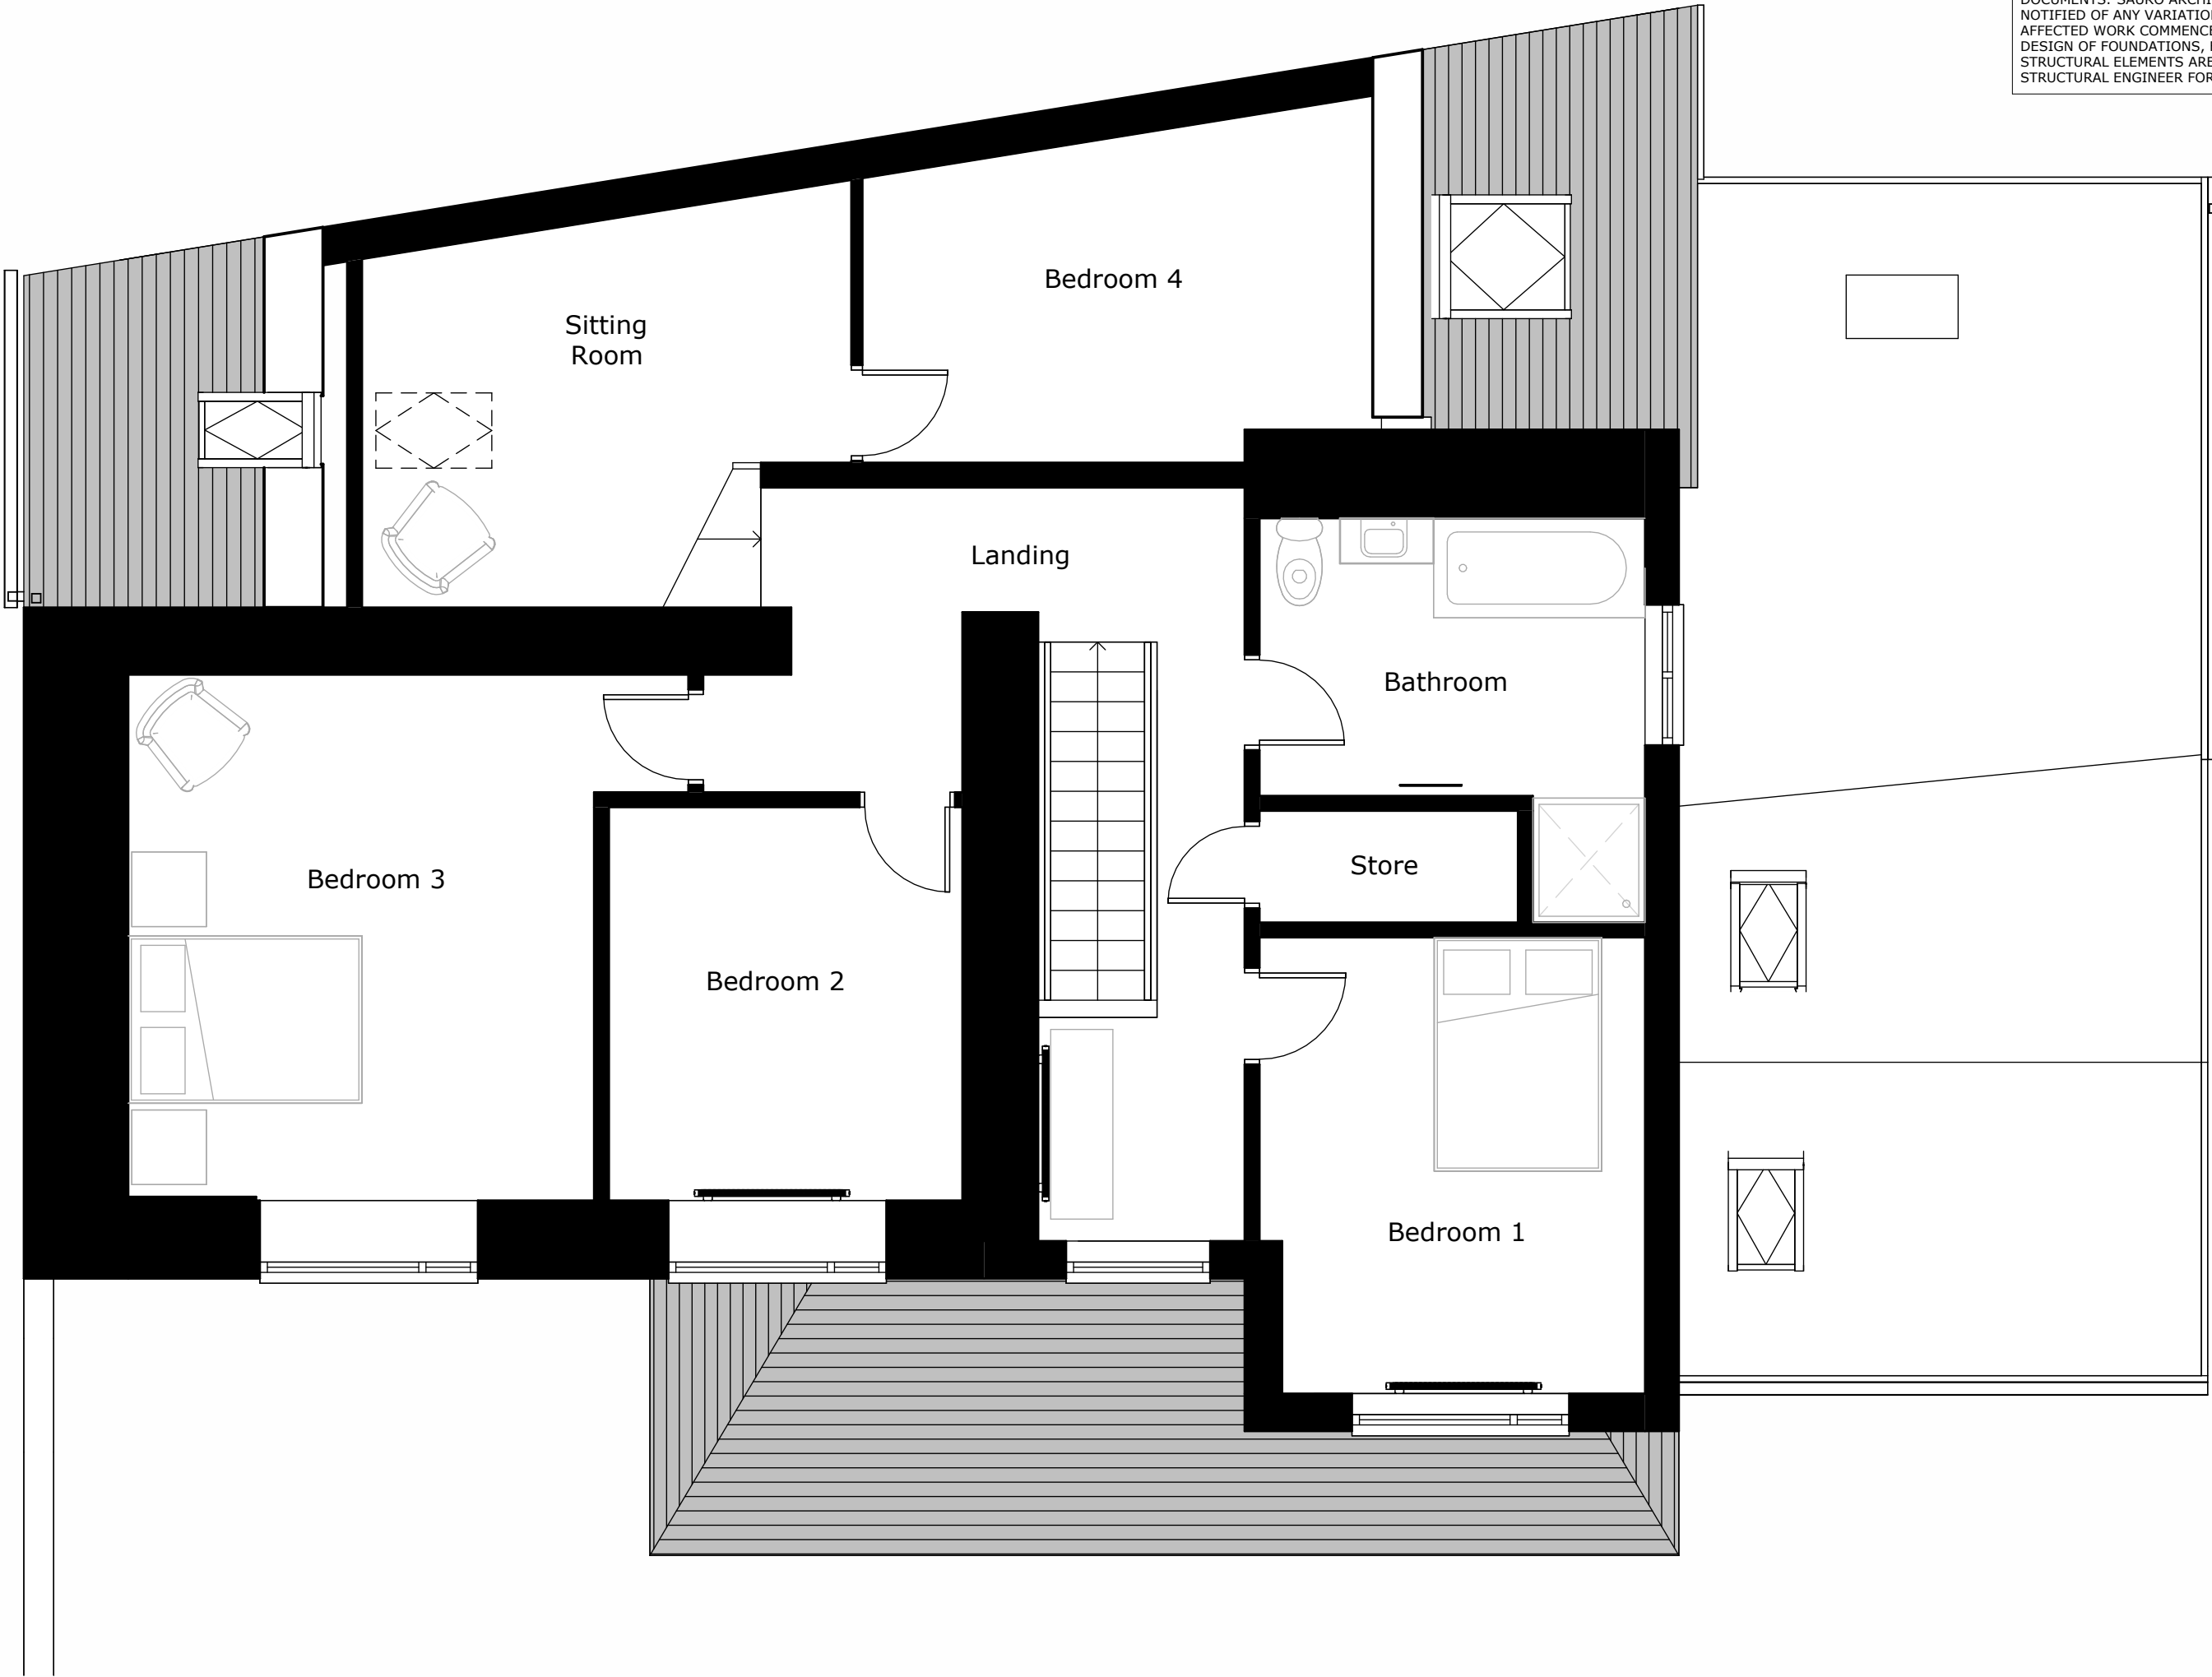

2 Proposed First Floor
1 : 50

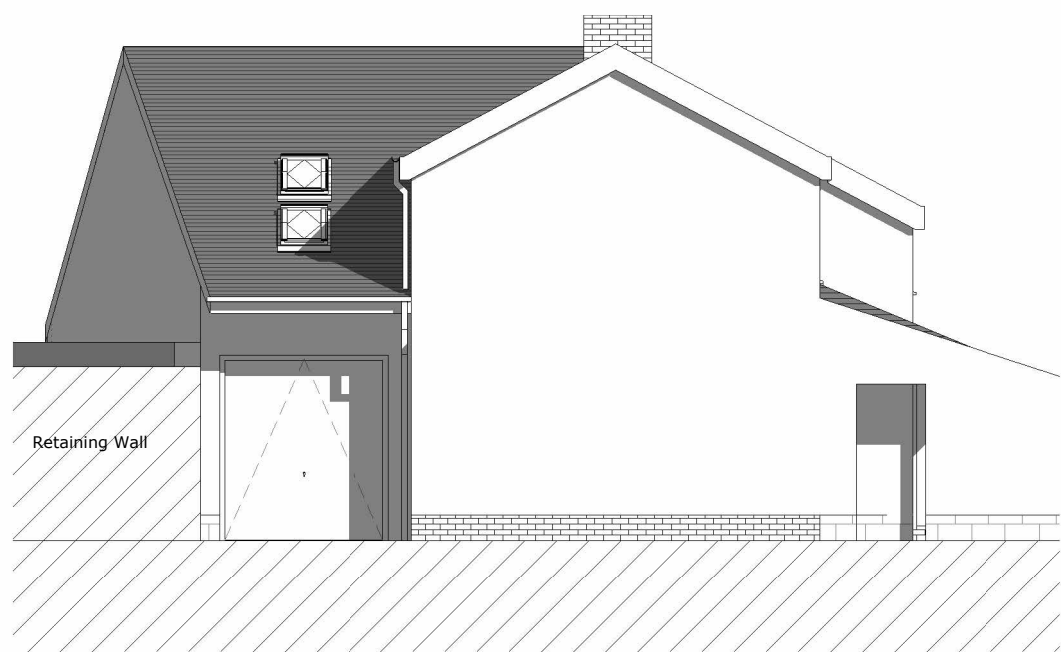


6 Proposed Side 2 Elevation
1 : 100

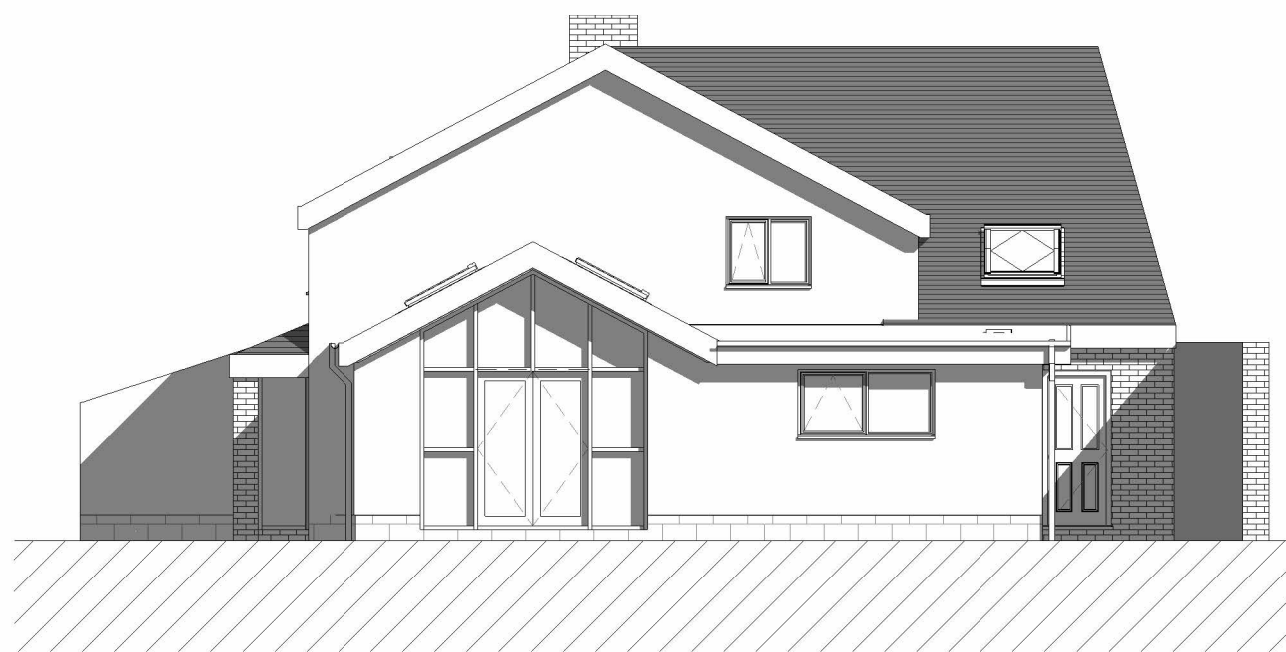


5 Proposed Side 1 Elevation
1 : 100



3 Proposed Front Elevation
1 : 100

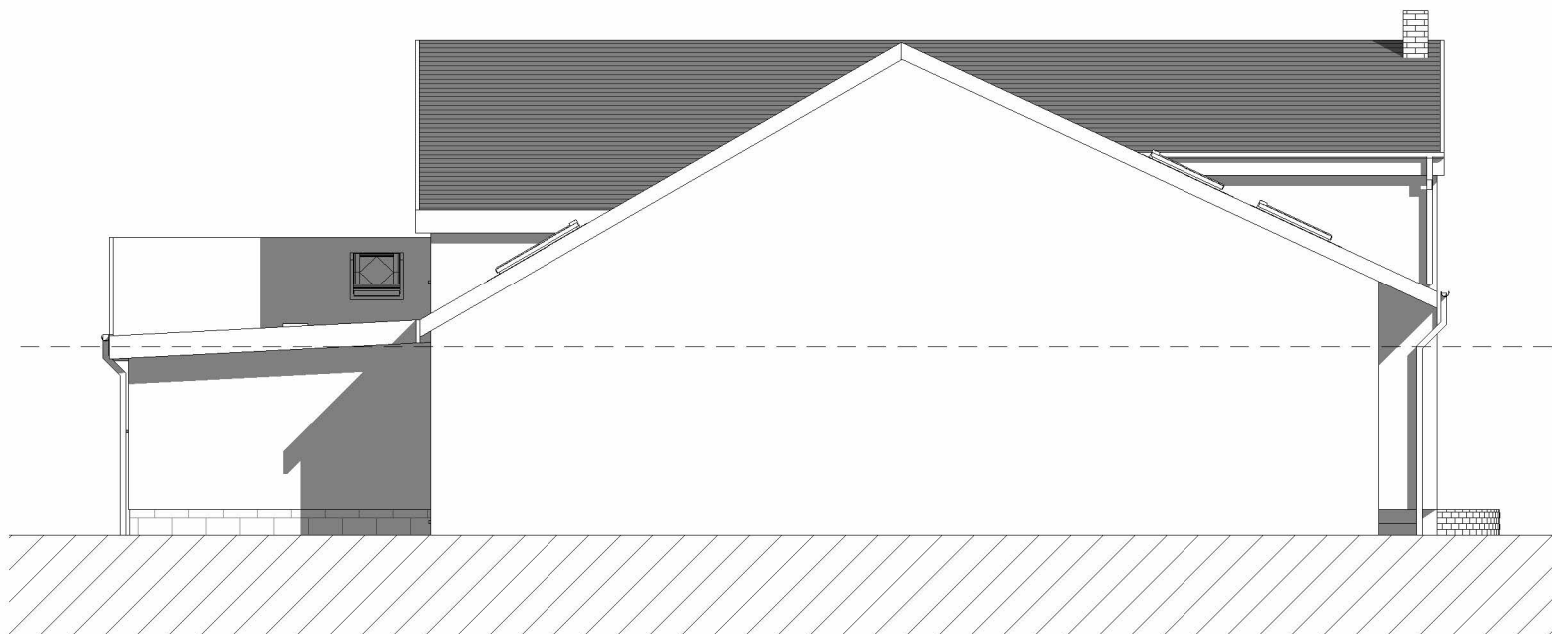

4 Proposed Rear Elevation
1 : 100

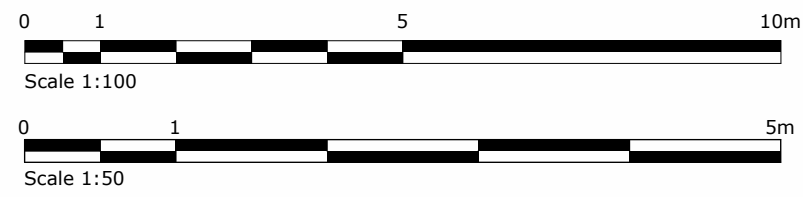

Rev.	Description	By	Date
PURPOSE OF ISSUE			
Planning			
			
SAURO ARCHITECTURAL DESIGN LTD 9 Elliston Terrace, Carmarthen, SA31 1HA Tel : (01267) 233 684 Email: design@sauro.co.uk			
© Drawing Copyright Sauro Architectural Design			
Client Mr & Mrs Dooher			
Project Title Domestic Extension 40 Pen Y Rhiw, Cwmllynfell, SA9 2RN			
Drawing Title Proposed Floor Plans and Elevations - Option 1			
Scale (on A1) As indicated		Sheet Size A1	
Date 11/07/24	Drawn by 07	Checked by 01	
Job No. 1282	Drawing No. 02	Revision	