


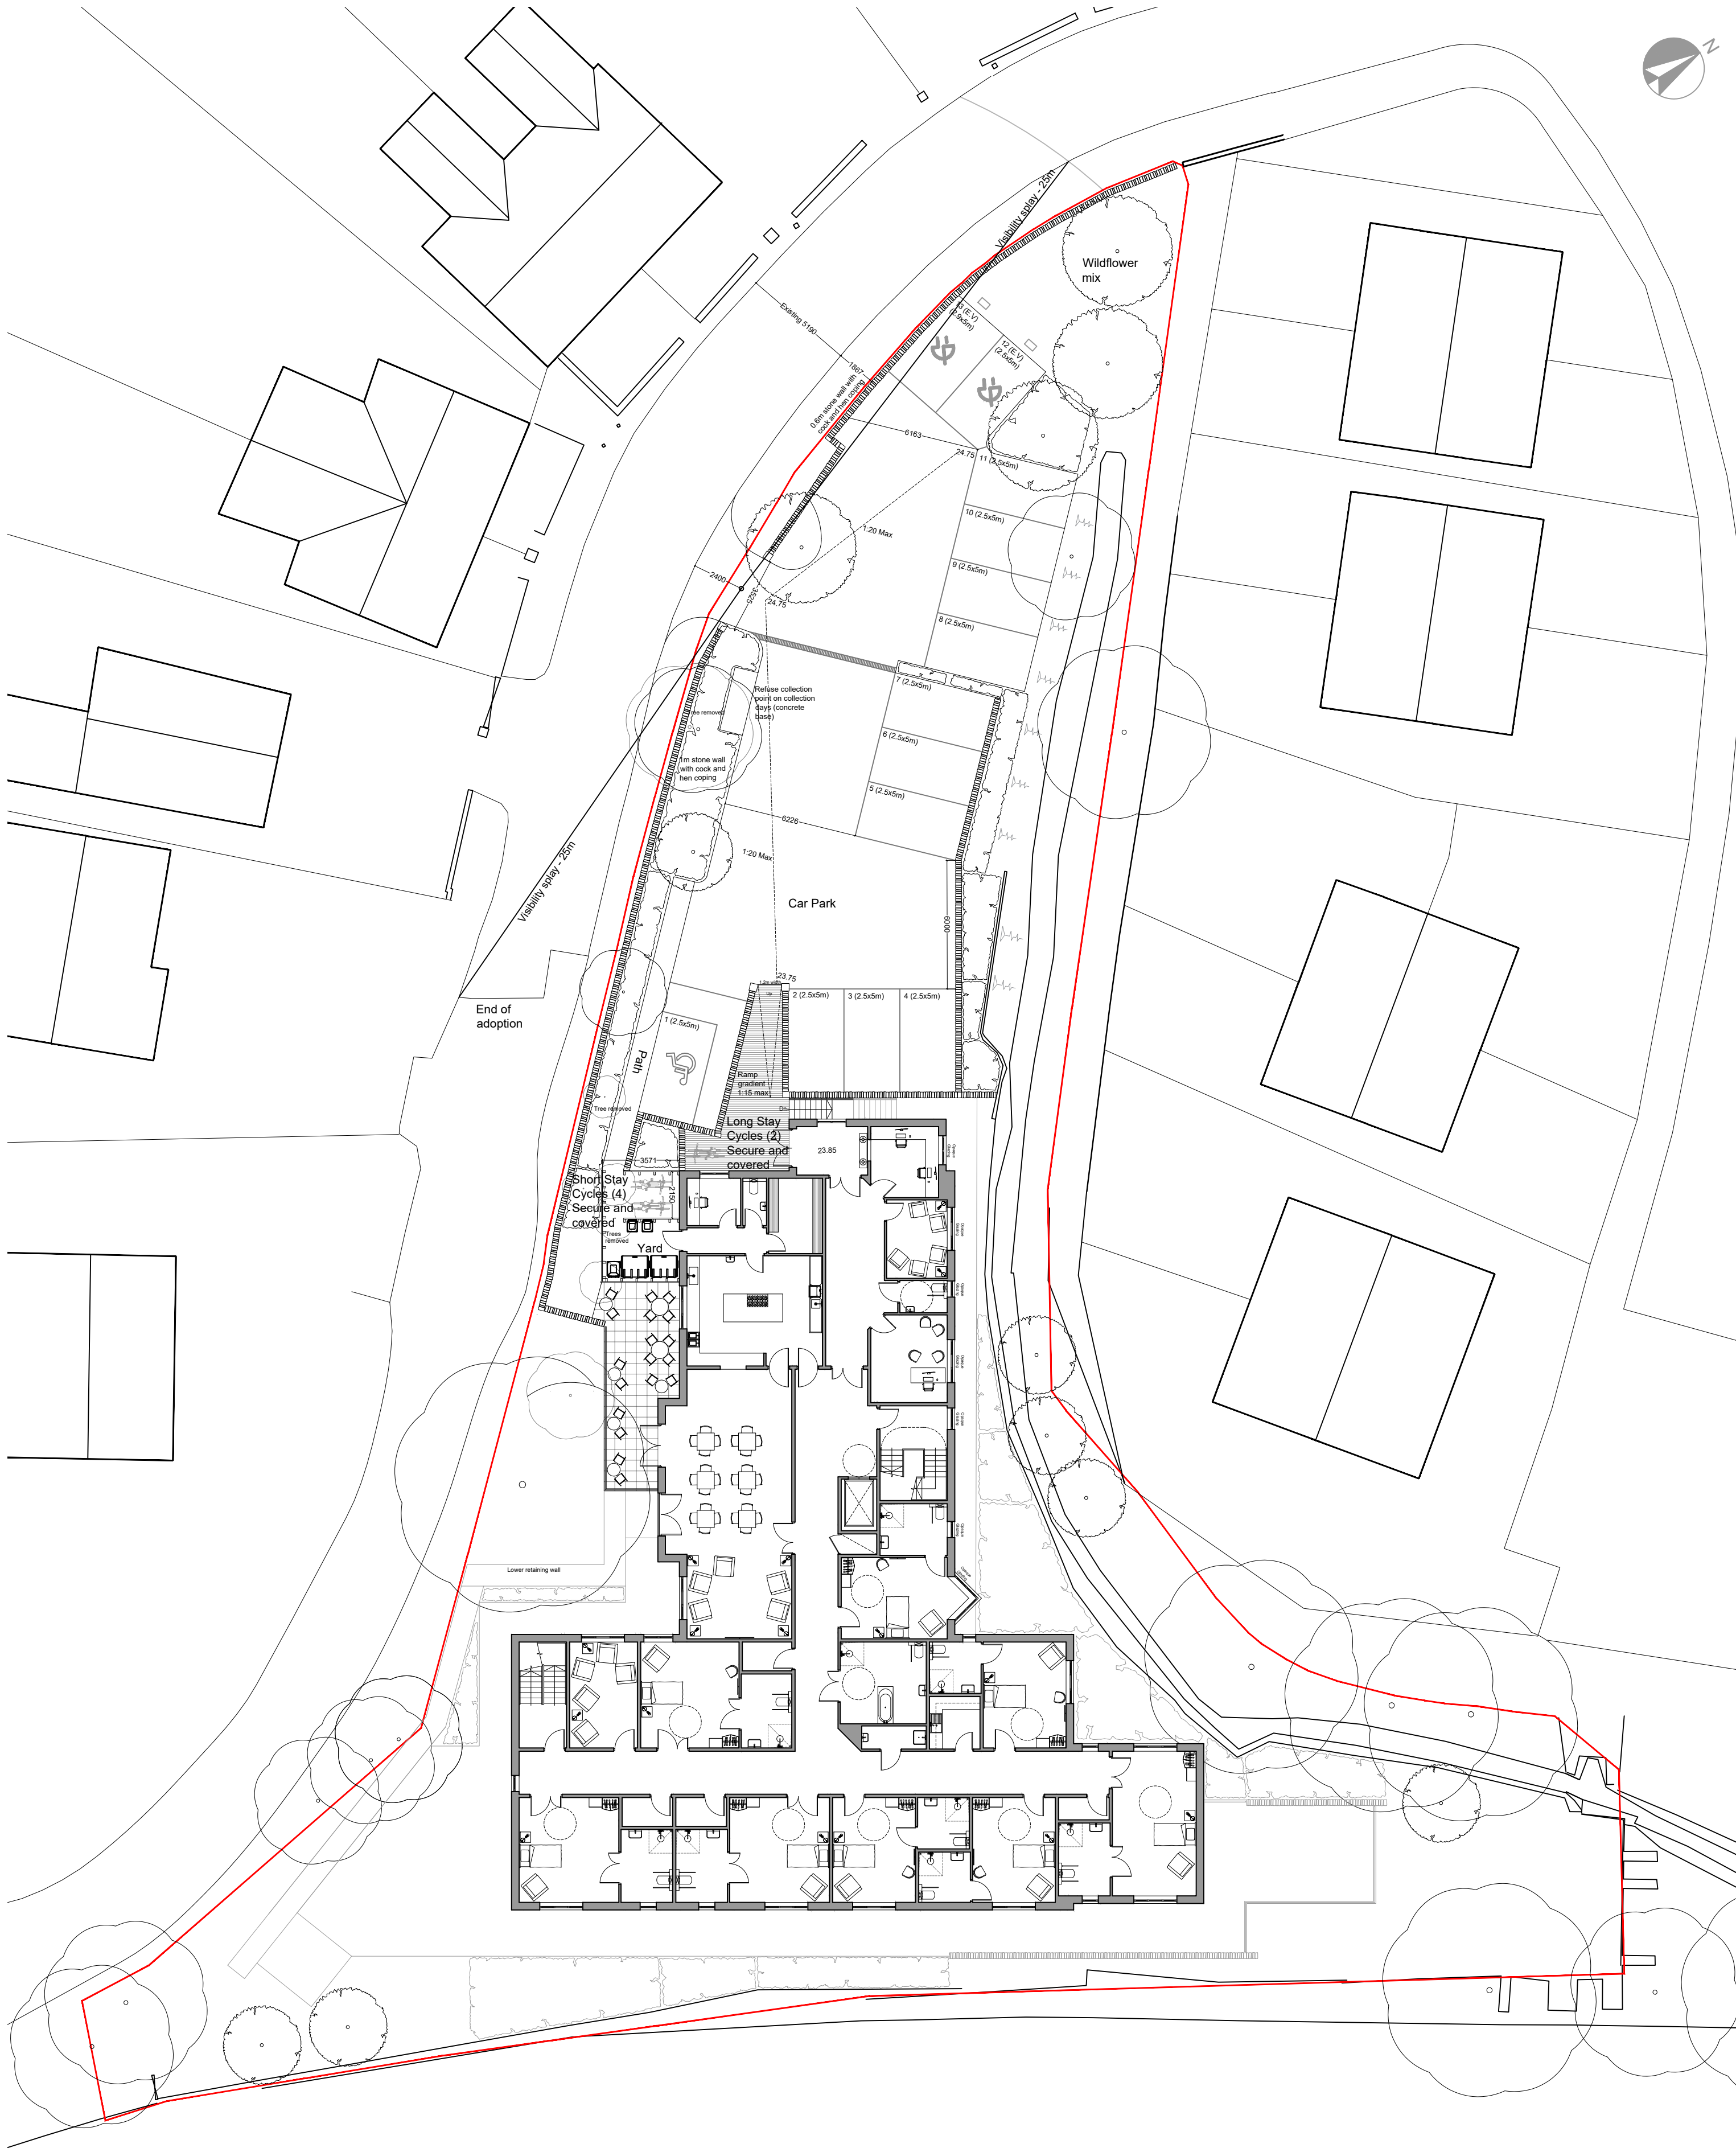

Rev. B - 08.12.25 - Visibility plays amended, gradients added, refuse collection added
long stay cycles added, parking bays dimensioned
Rev. A - 09.10.25 - Visibility plays added, E.V parking added
Part of boundary wall reduced from 1m to 0.6m



C. W. ARCHITECTS Ltd
Grosvenor House, 8 Park Grove, Cardiff CF10 3BN
Tel : +44 (0)2920 223123 E-Mail : enquiries@cw-arch.co.uk Web : www.cw-arch.co.uk

Project Name :	Cardonnel Court, Skewen
Project Ref :	SP803

Drawing Title : Proposed Site Plan at Upper Ground Floor	Scale :
Drawing Number : SP803 - P03	1:100 @ A2

Revision:	B	Drawn by: ce	Date: Aug 2025
-----------	---	--------------	----------------

