





Reproduced from an Ordnance Survey map with the permission of the
Controller of Her Majesty's Stationary Office.
©Crown Copyright. All rights reserved.

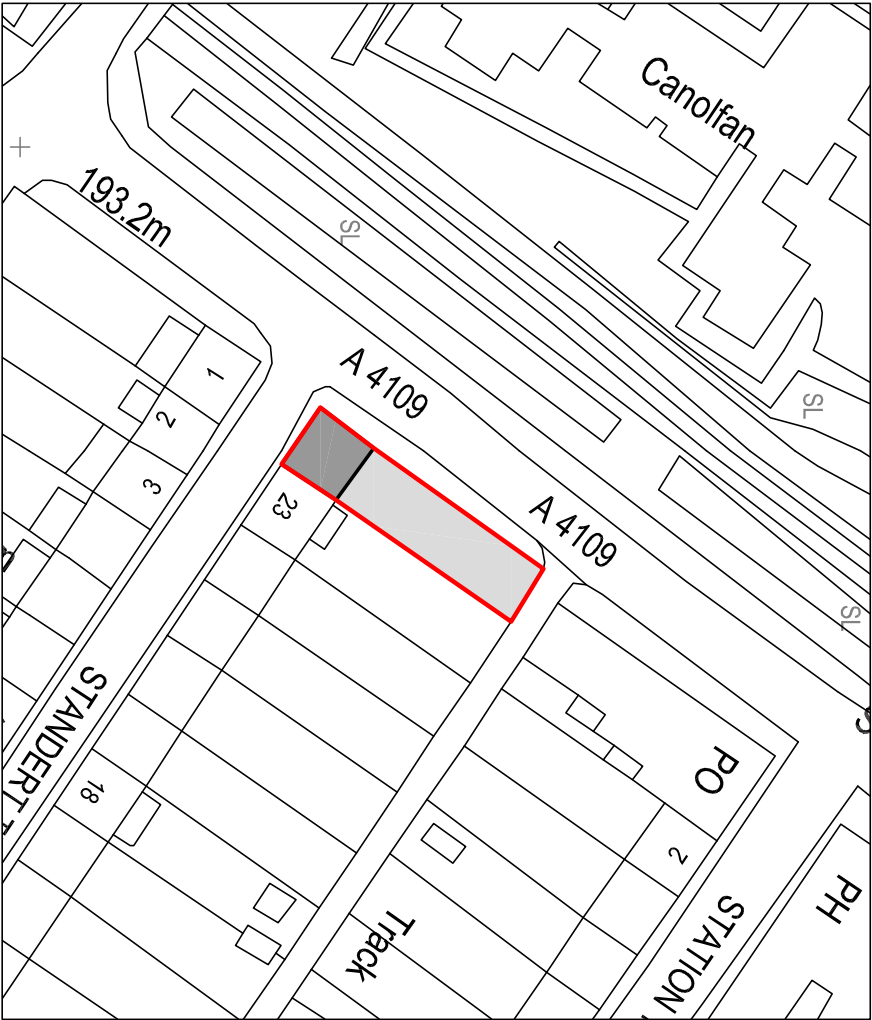

SITE LOCATION PLAN
Scale 1:1250



Reproduced from an Ordnance Survey map with the permission of the
Controller of Her Majesty's Stationary Office.
©Crown Copyright. All rights reserved.

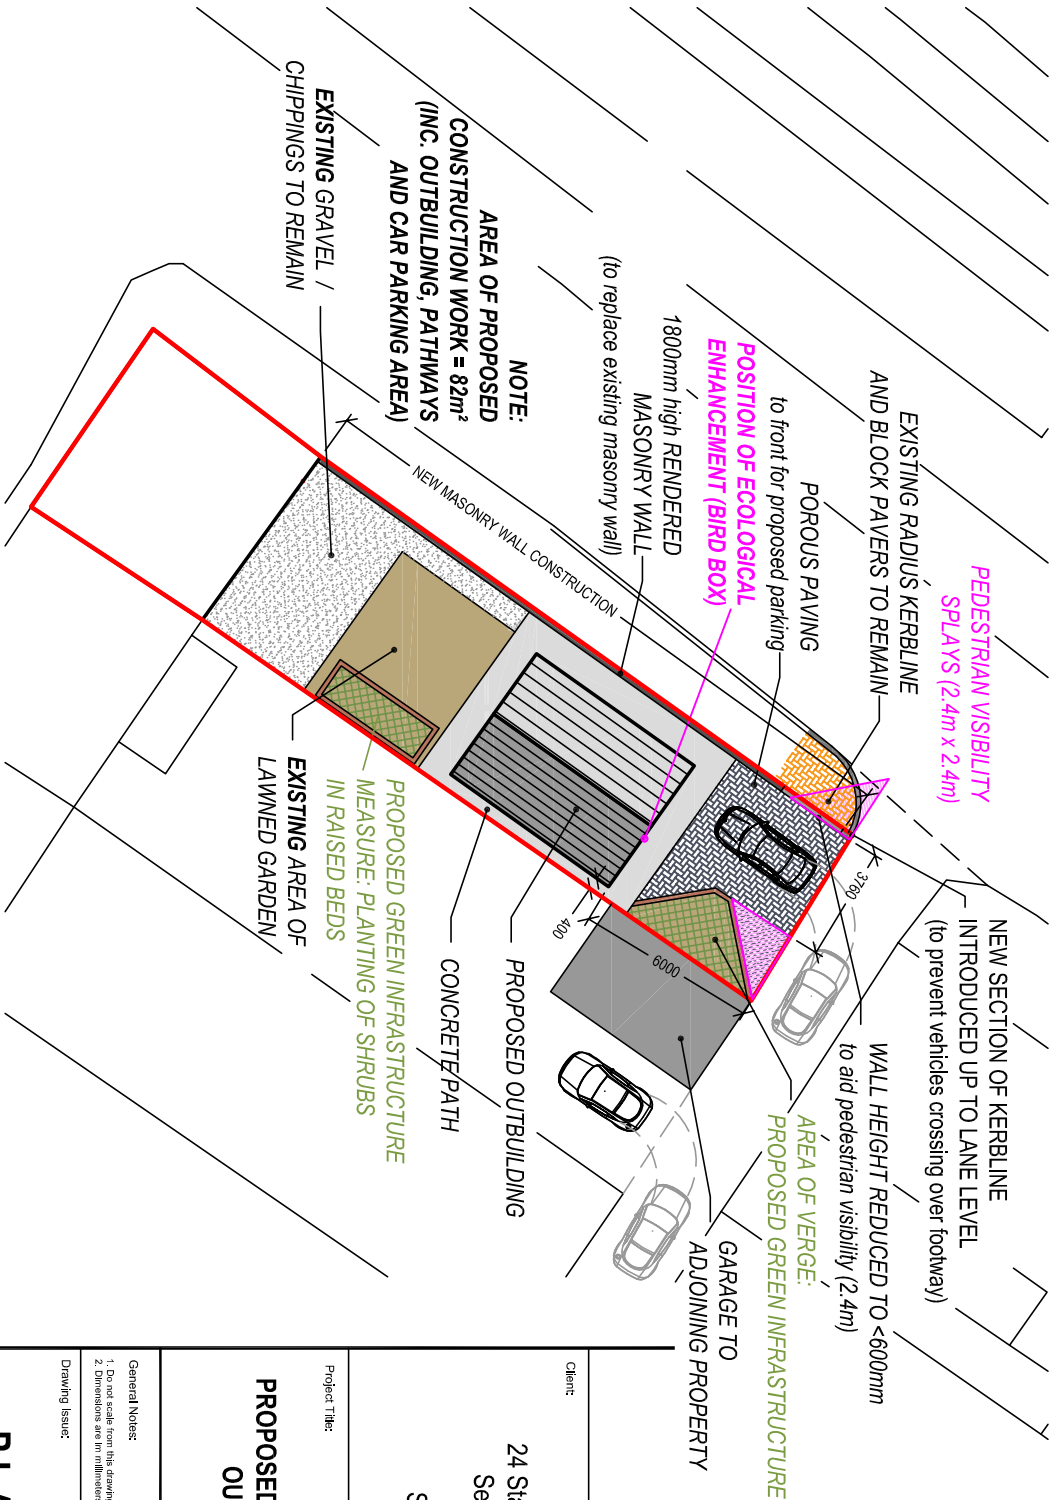

PROPOSED SITE PLAN
Scale 1:250

POROUS PAVING SPECIFICATION:
80mm thick 'MARSHALLS PRIORRA' block paving
50mm thick sharps sand bedding layer
MM120 'MARSHALLS' separation membrane
200mm thick TYPE 3 CLEAN STONE with no fines, with min.30% void ratio
MM380 'MARSHALLS' impermeable membrane

Drawing Title: EXISTING & PROPOSED SITE PLANS			
Drawing No:	CPD-001	Revision:	F
Date:	24-04-2025	Revised:	23-12-2025
Scale(s):	1:1250 / 1:250	Paper Size:	A3



Cwm Planning & Design Ltd.
(Civil, Structural & Architectural)