




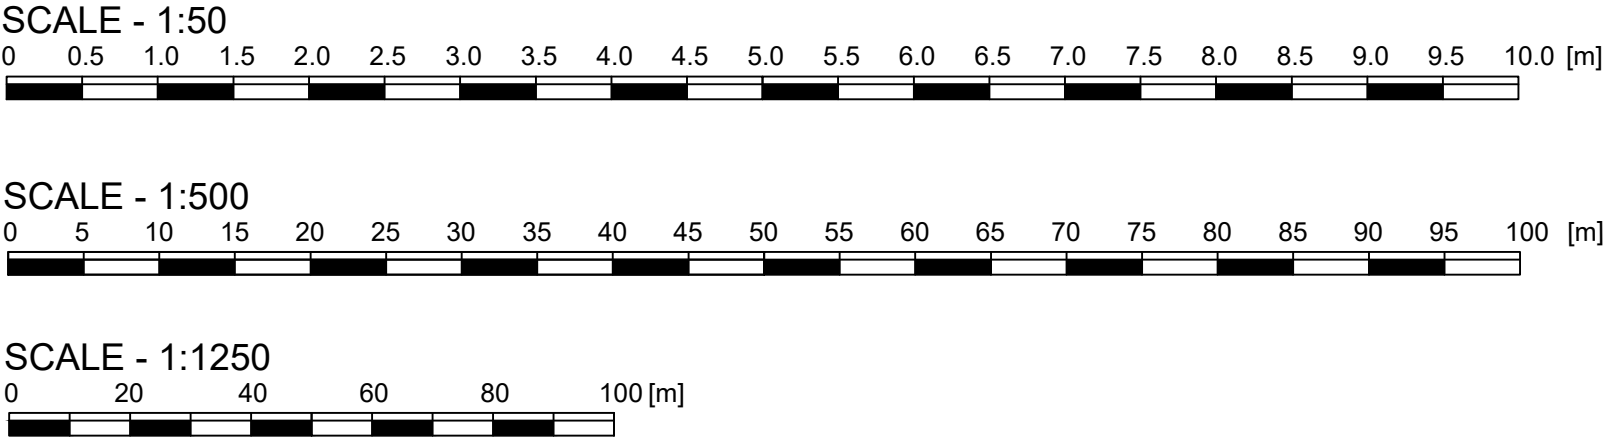

BLOCK PLAN 1:500

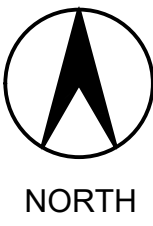


LOCATION PLAN 1:500

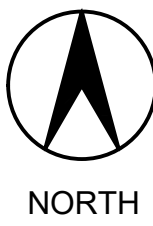


NOTE:

The Contractor is to check and verify all building and site dimensions, levels and sewer invert levels at connection points before work starts. This drawing must be read with and checked against any structural or other specialist drawings provided.

The Contractor is to comply in all respects with the current Building Regulations whether or not specifically stated on these drawings. This drawing is not intended to show details of foundation or ground conditions. Each area of ground relied upon to support the structure depicted must be investigated by the Contractor and suitable methods of foundation be provided.

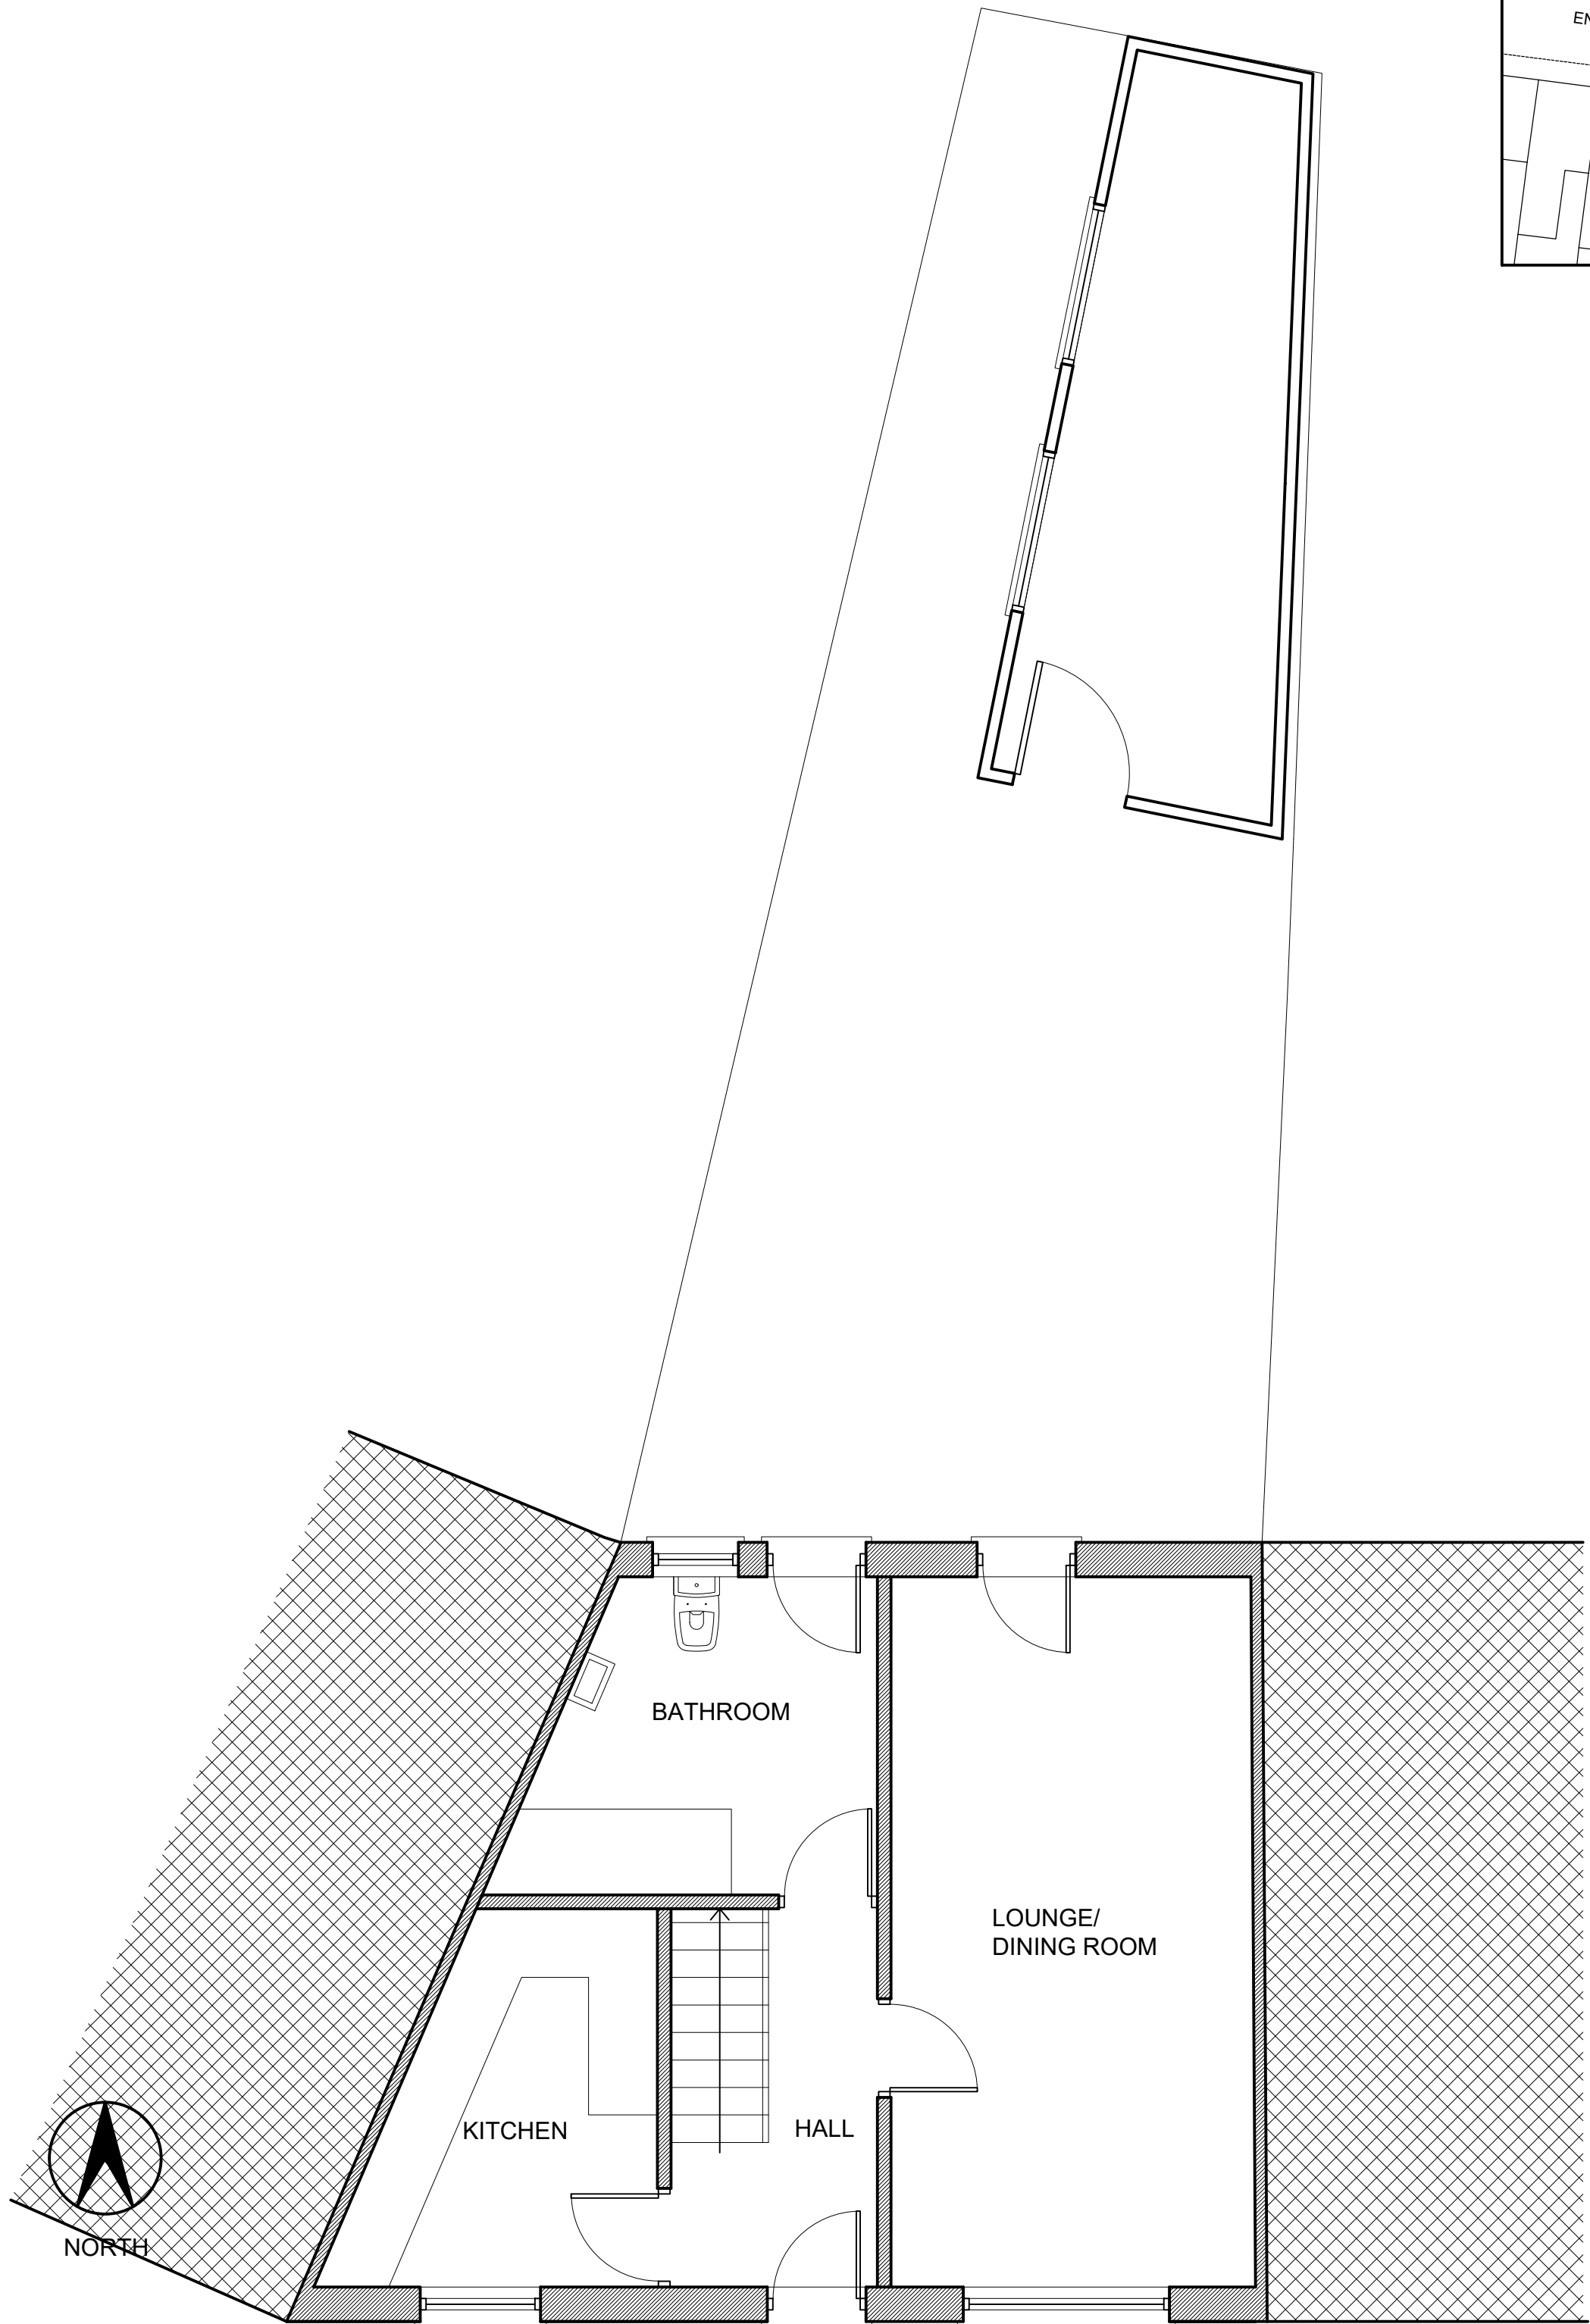

EXISTING SITE PLAN 1:50

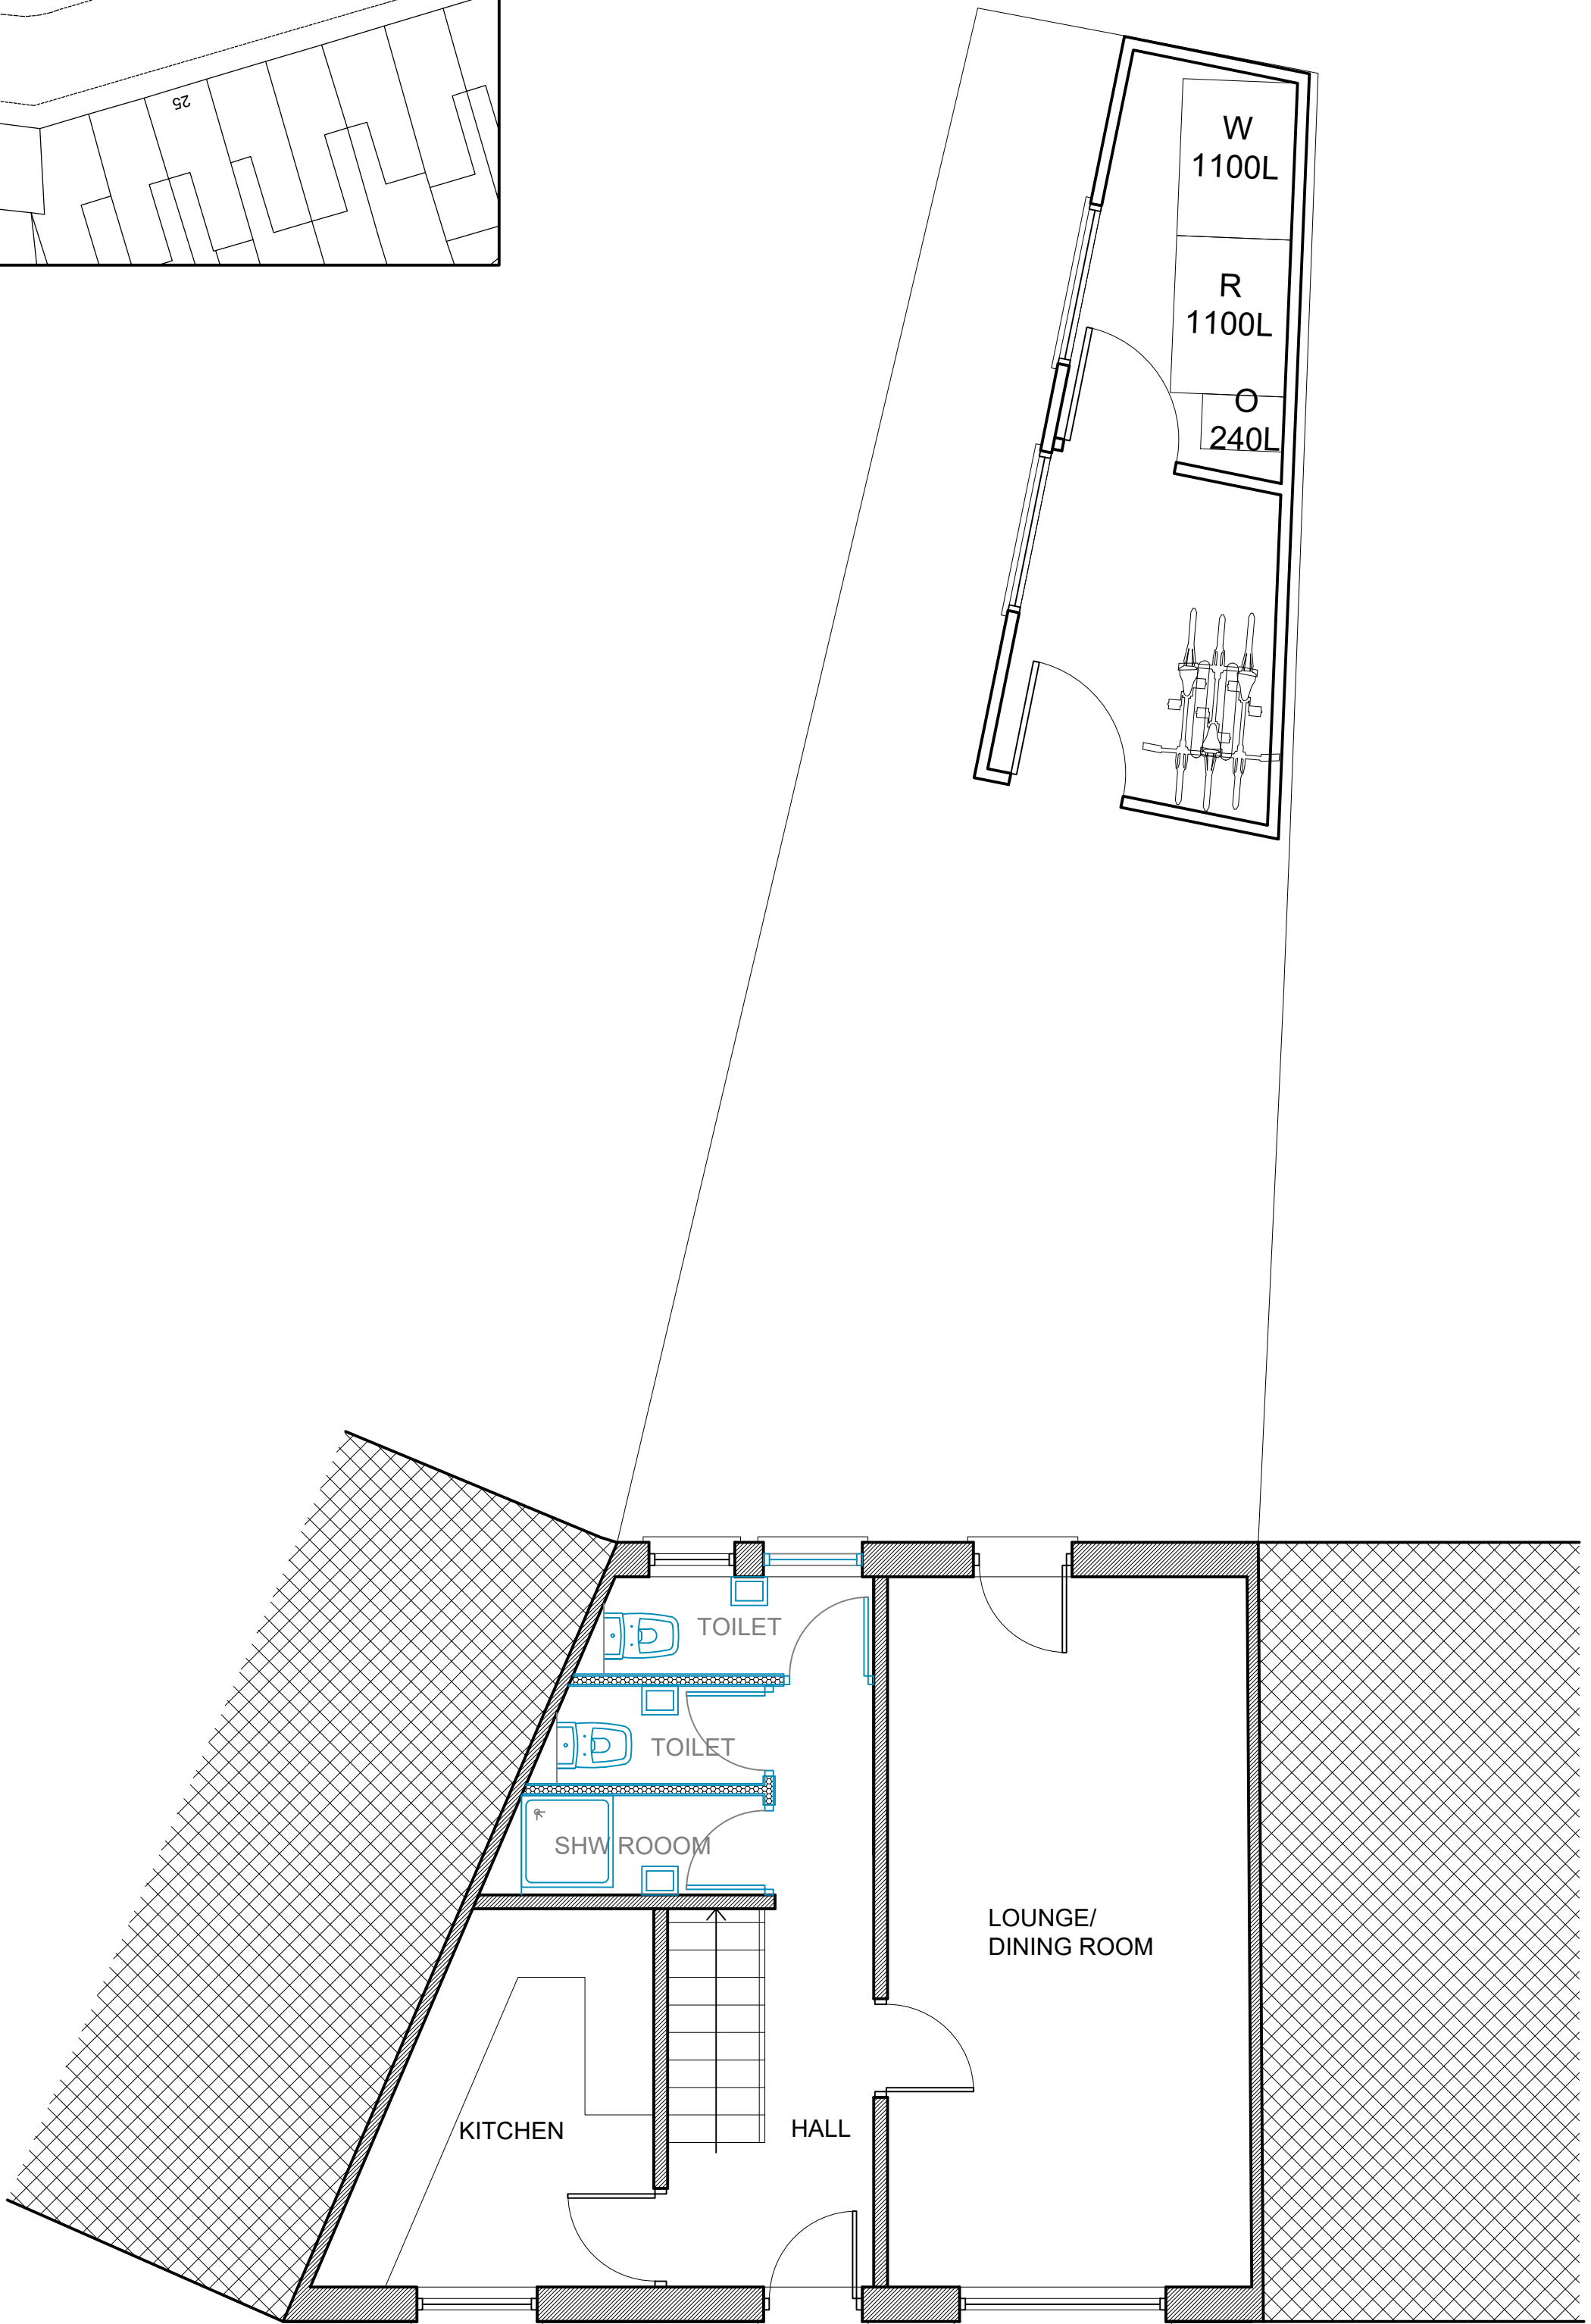

PROPOSED SITE PLAN 1:50

Rev.		By	Date
------	--	----	------

SET

SQUARE

STUDIO

DESIGN & BUILD UNITED

ST. DISTANCE ROAD

PORT TALBOT

SA12 6NN

0120834444 077489765

077489765

2

Brand			
Site			
28 Enfield St, Port Talbot SA12 6NN			
Title			
PLANNING DRAWING SITE LAYOUTS			
Project Manager/ Checked	Drawn By	Scale As Noted	Date NOV'25
Arch./Des.	Drawing Number	Rev.	
	25:313/ 002		