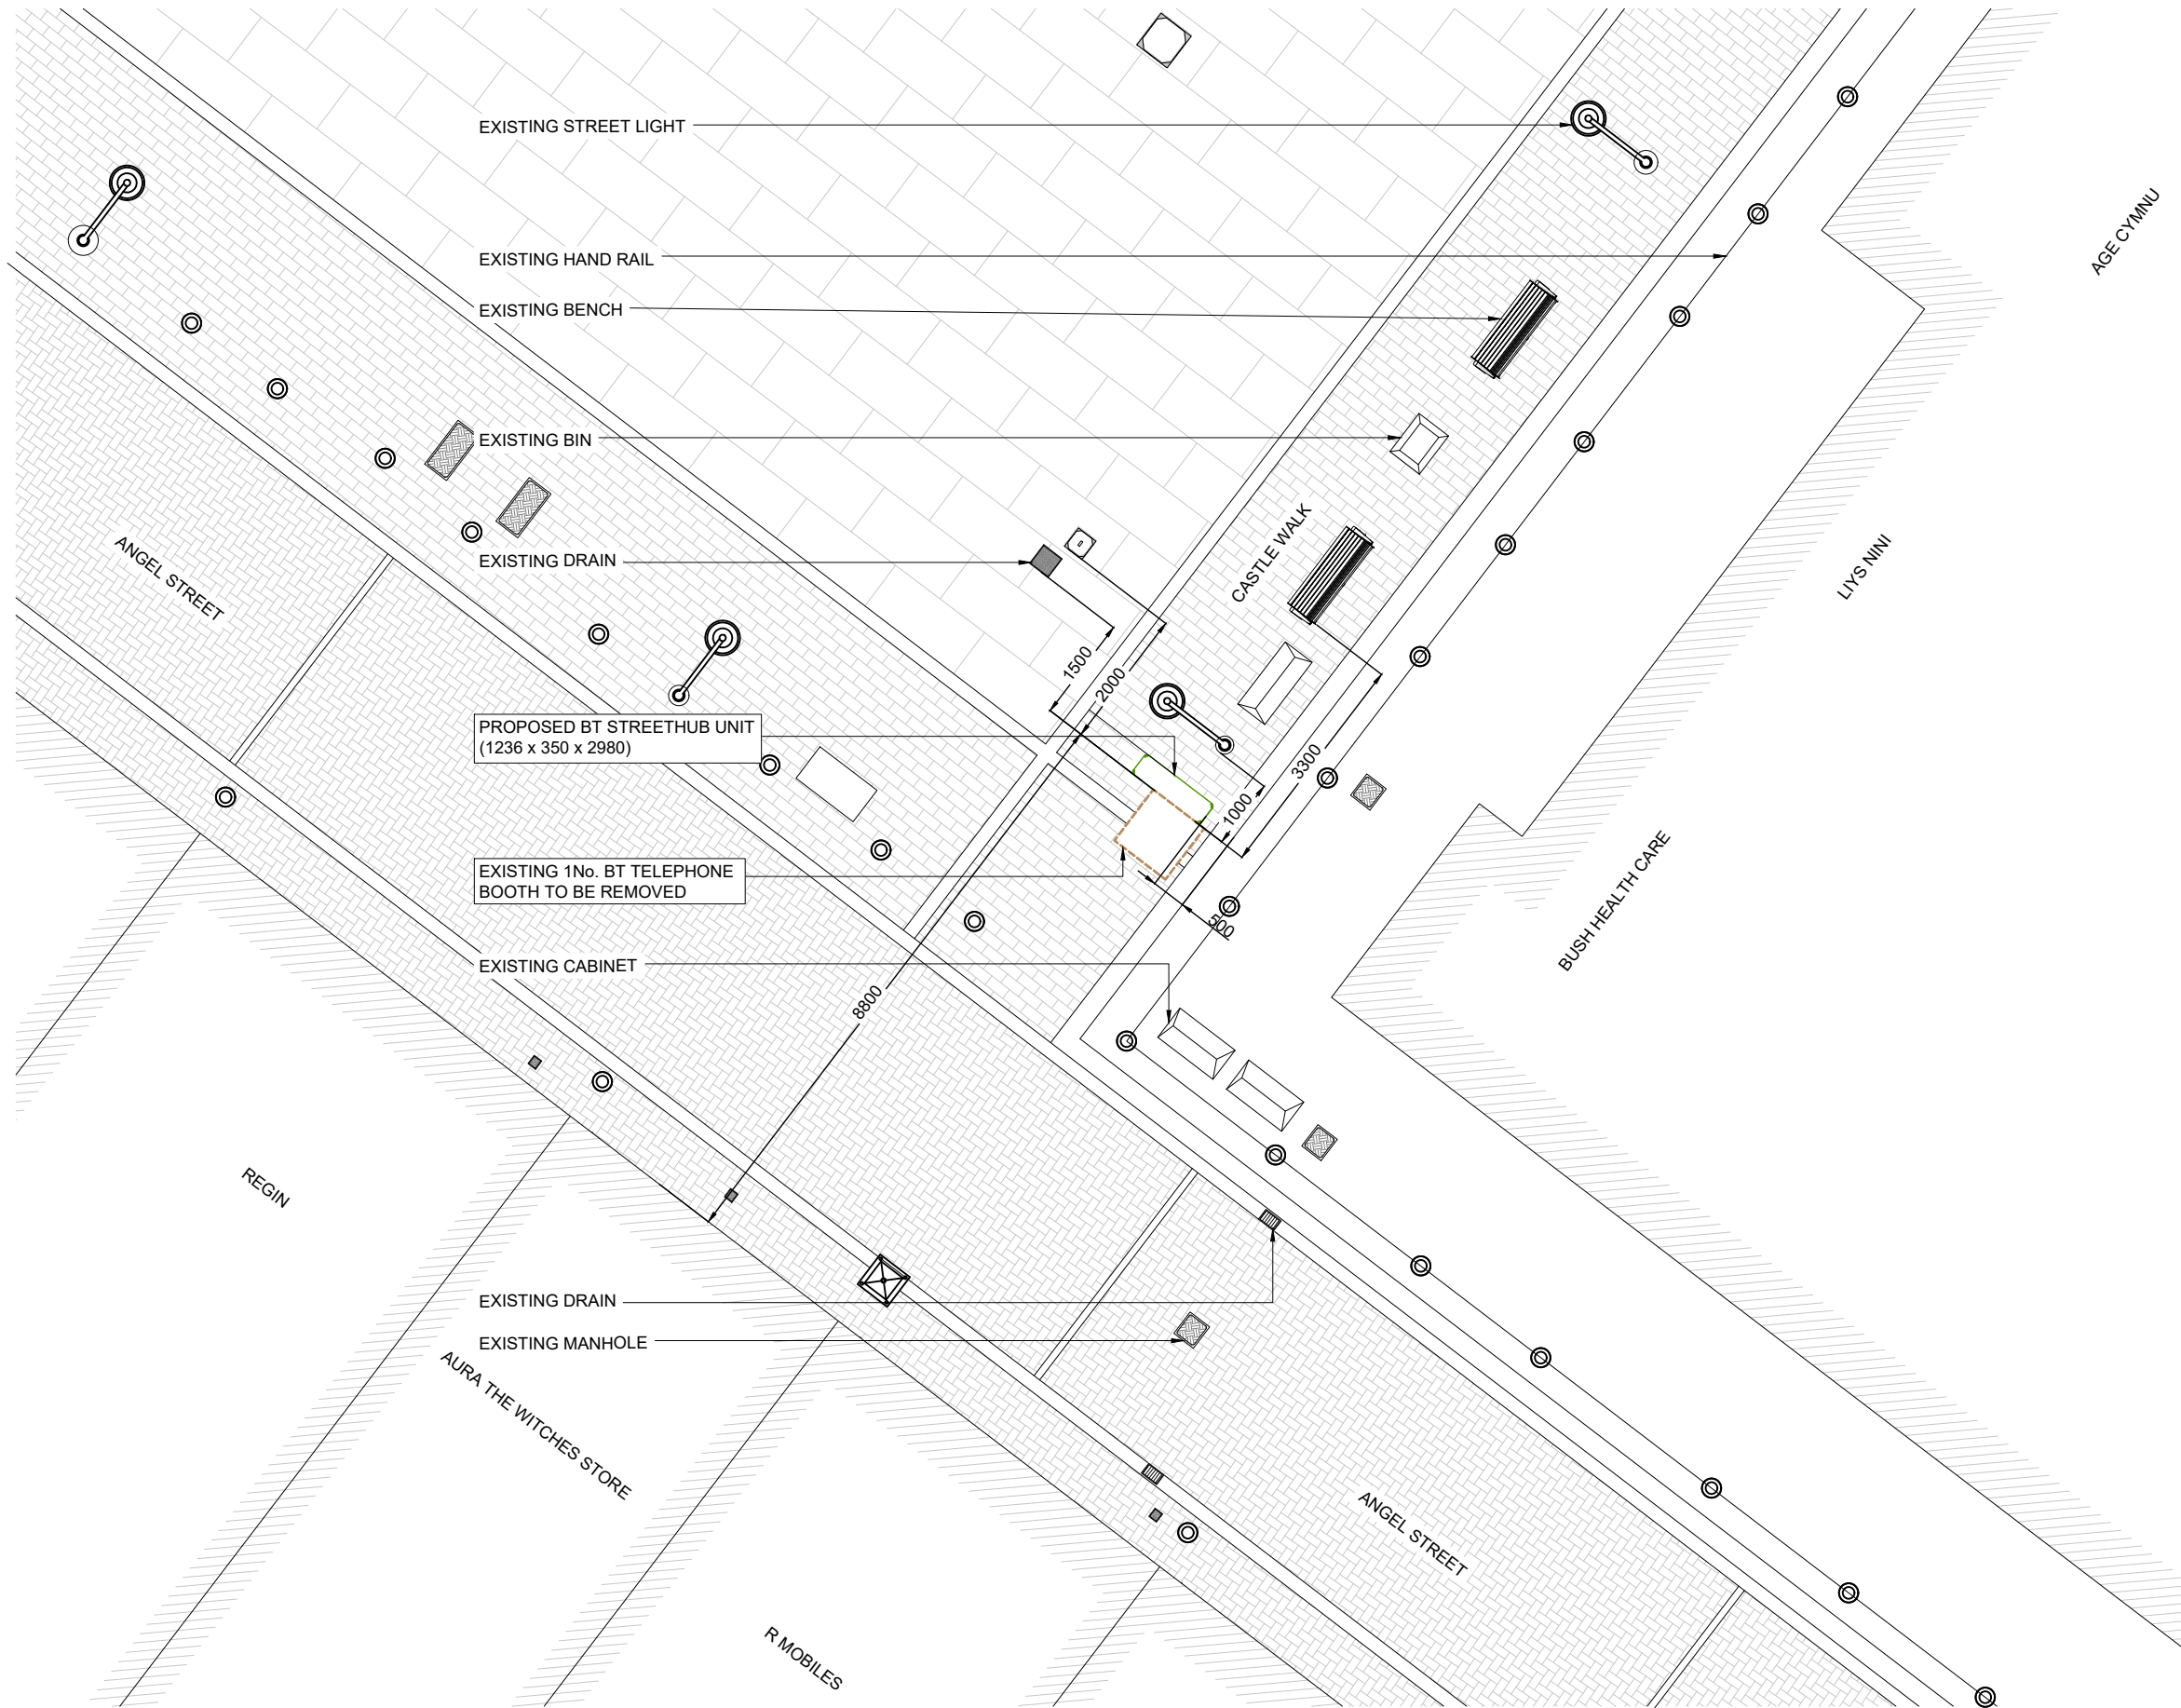


PROPOSED SITE PLAN
SCALE 1:100

GENERAL NOTES

Use written dimensions only, do not scale from drawing. Use latest revision of all referenced information.

LAT 51.664352

LONG -3.805773

A	17/10/2025	New BT Streethub Structure	RMK	ADN
Rev	Date	Description	Drawn	Chkd





Drg Status

PLANNING

Cell No. & Name

3-NPT001

Site Name & Address

Pavement at jcn between Angel Street and Castle Walk, Neath SA11 1RQ

Drawing Title

PROPOSED SITE PLAN

Scale	1:100	Date	17/10/2025
Drawn By	RMK	Checked By	ADN
Drawing Number	002	Revision	A