


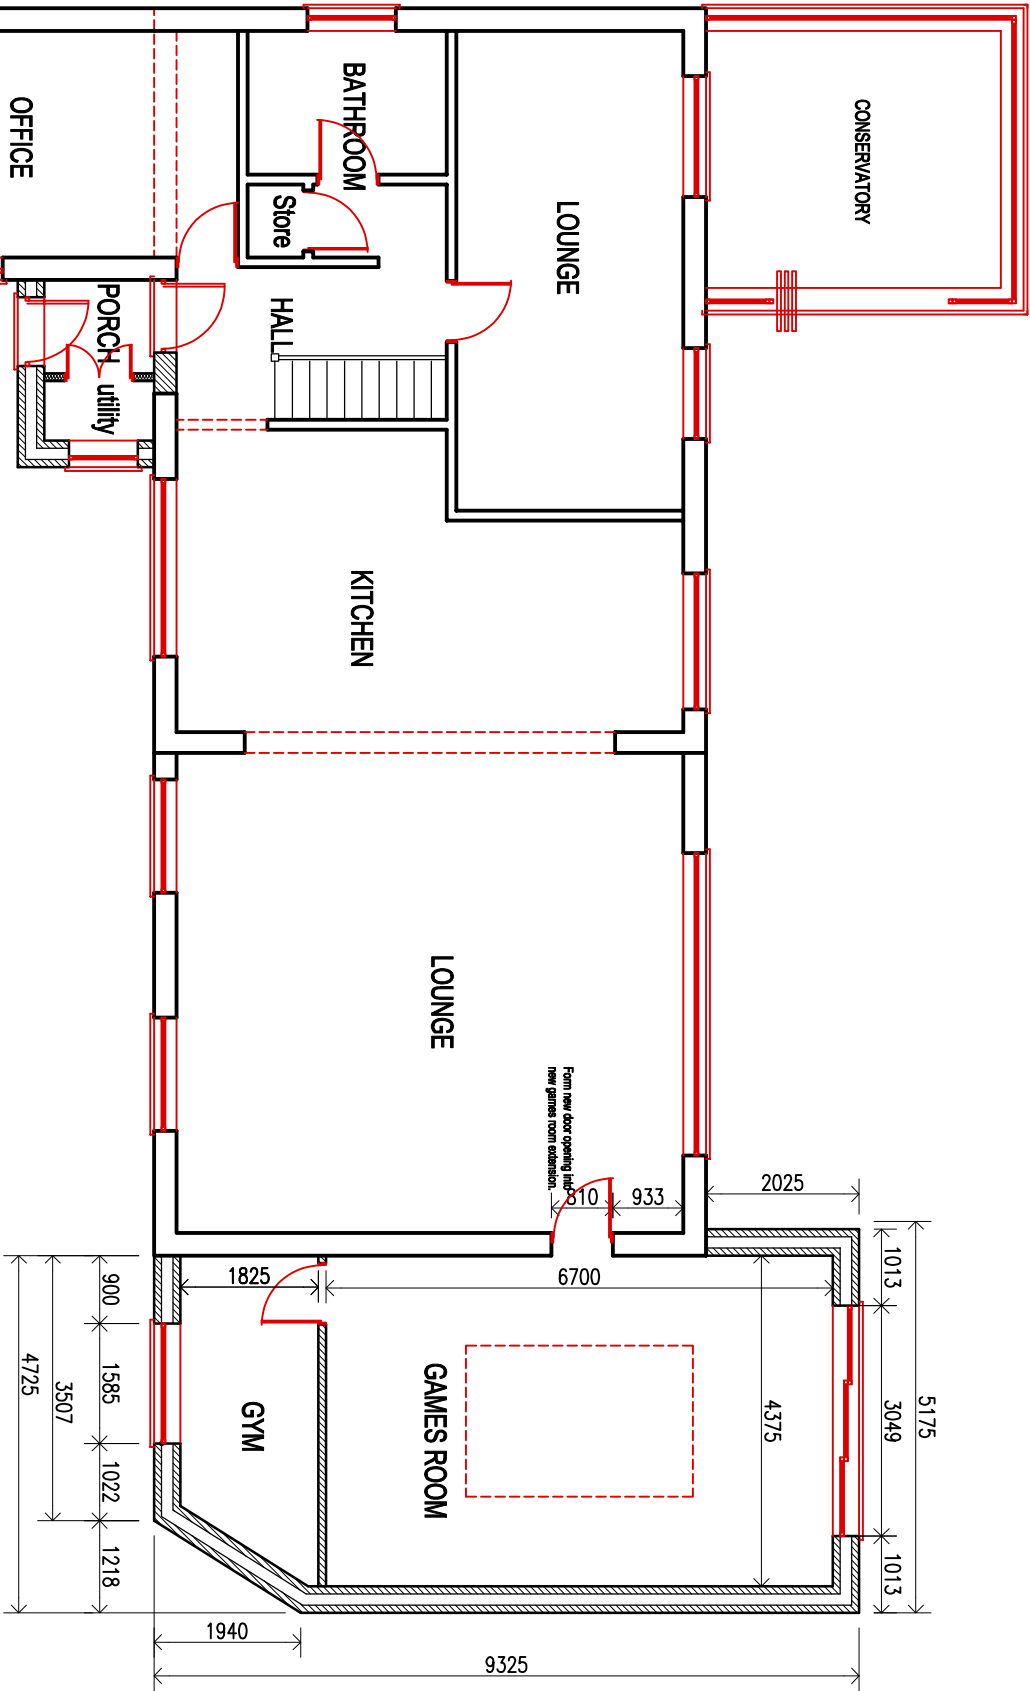

PROPOSED GROUND FLOOR PLAN.
(1:100)

CLIENT		
MR & MRS TOM FITZPATRICK		
job title		
PROPOSED SINGLE STOREY SIDE EXTENSION @ 22, CROFTON DRIVE, BAGLAN. PORT TALBOT SA12 8UL.		
drawing title		
PROPOSED GROUND FLOOR PLAN.		
job No:	drawing No:	scales:
25.96	05	1:100 @A3