



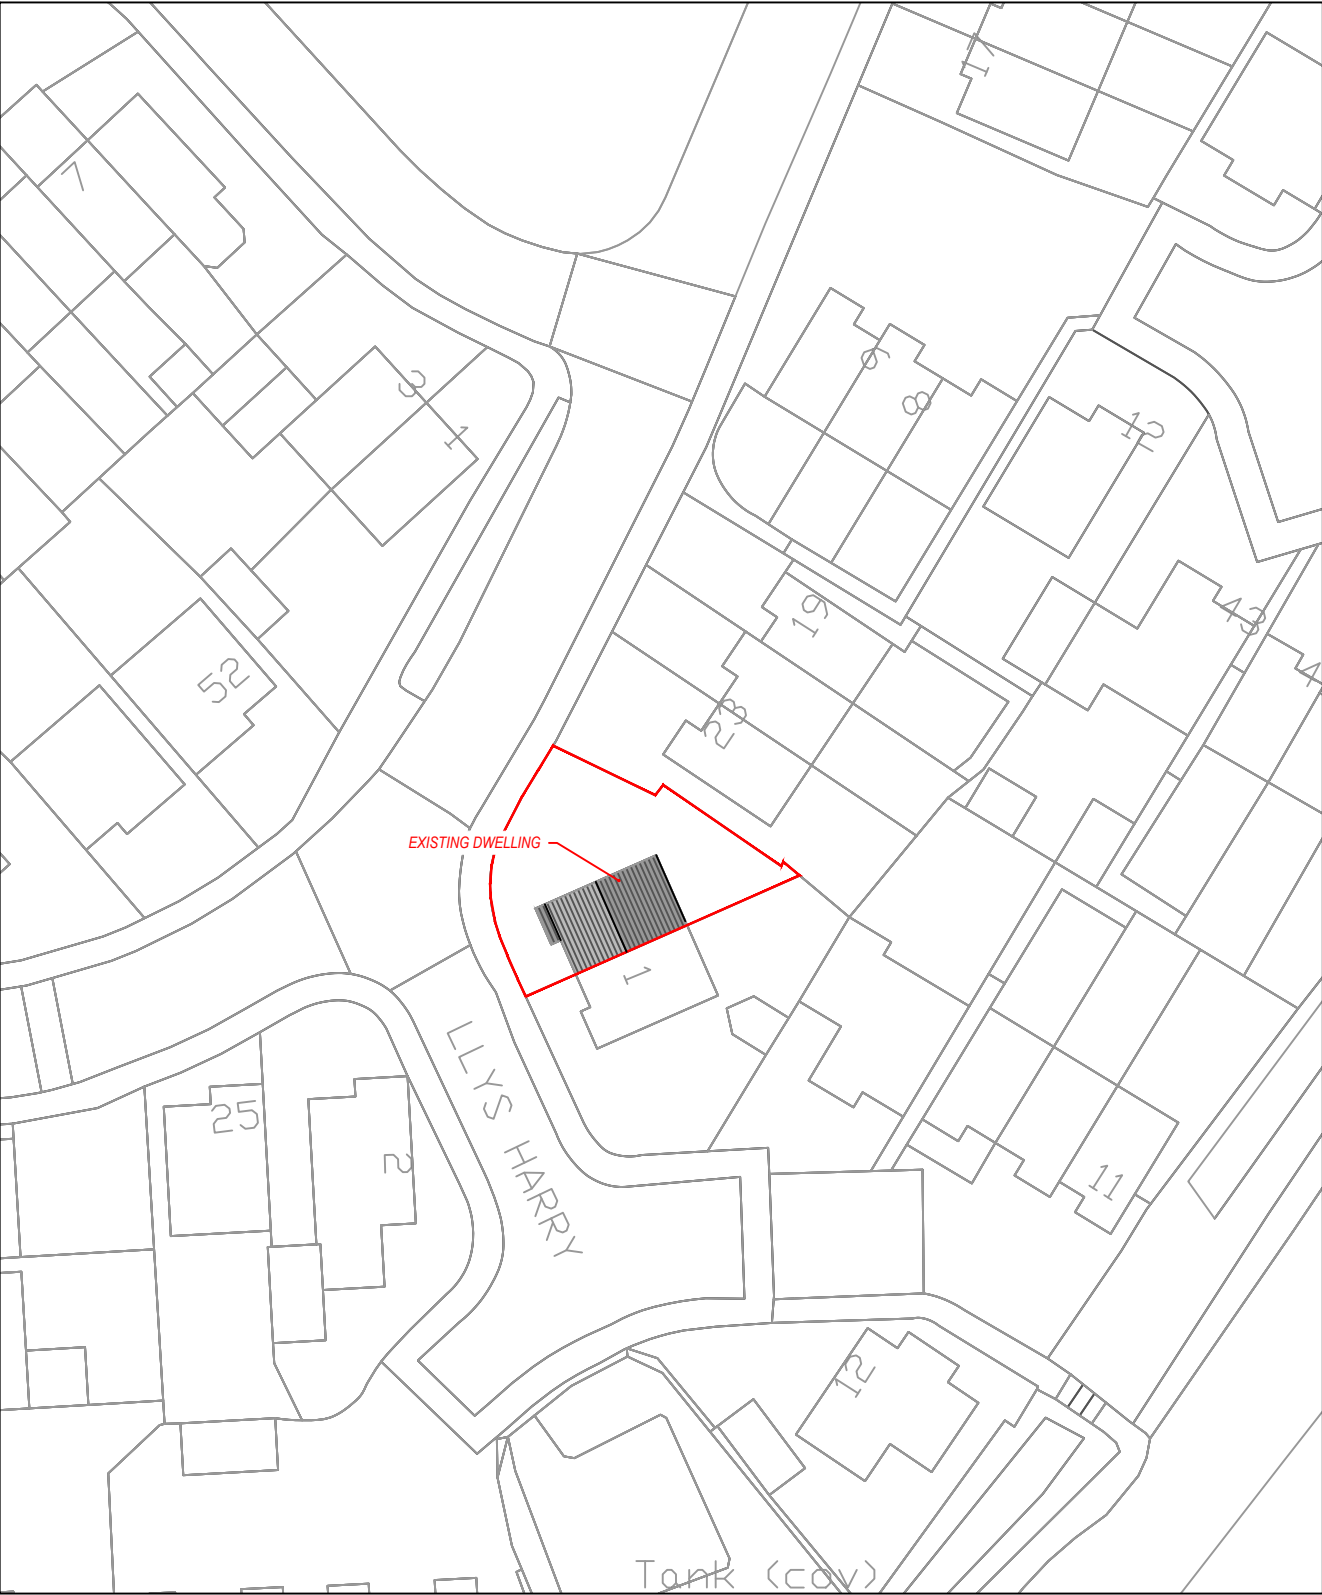

EXISTING SITE PLAN

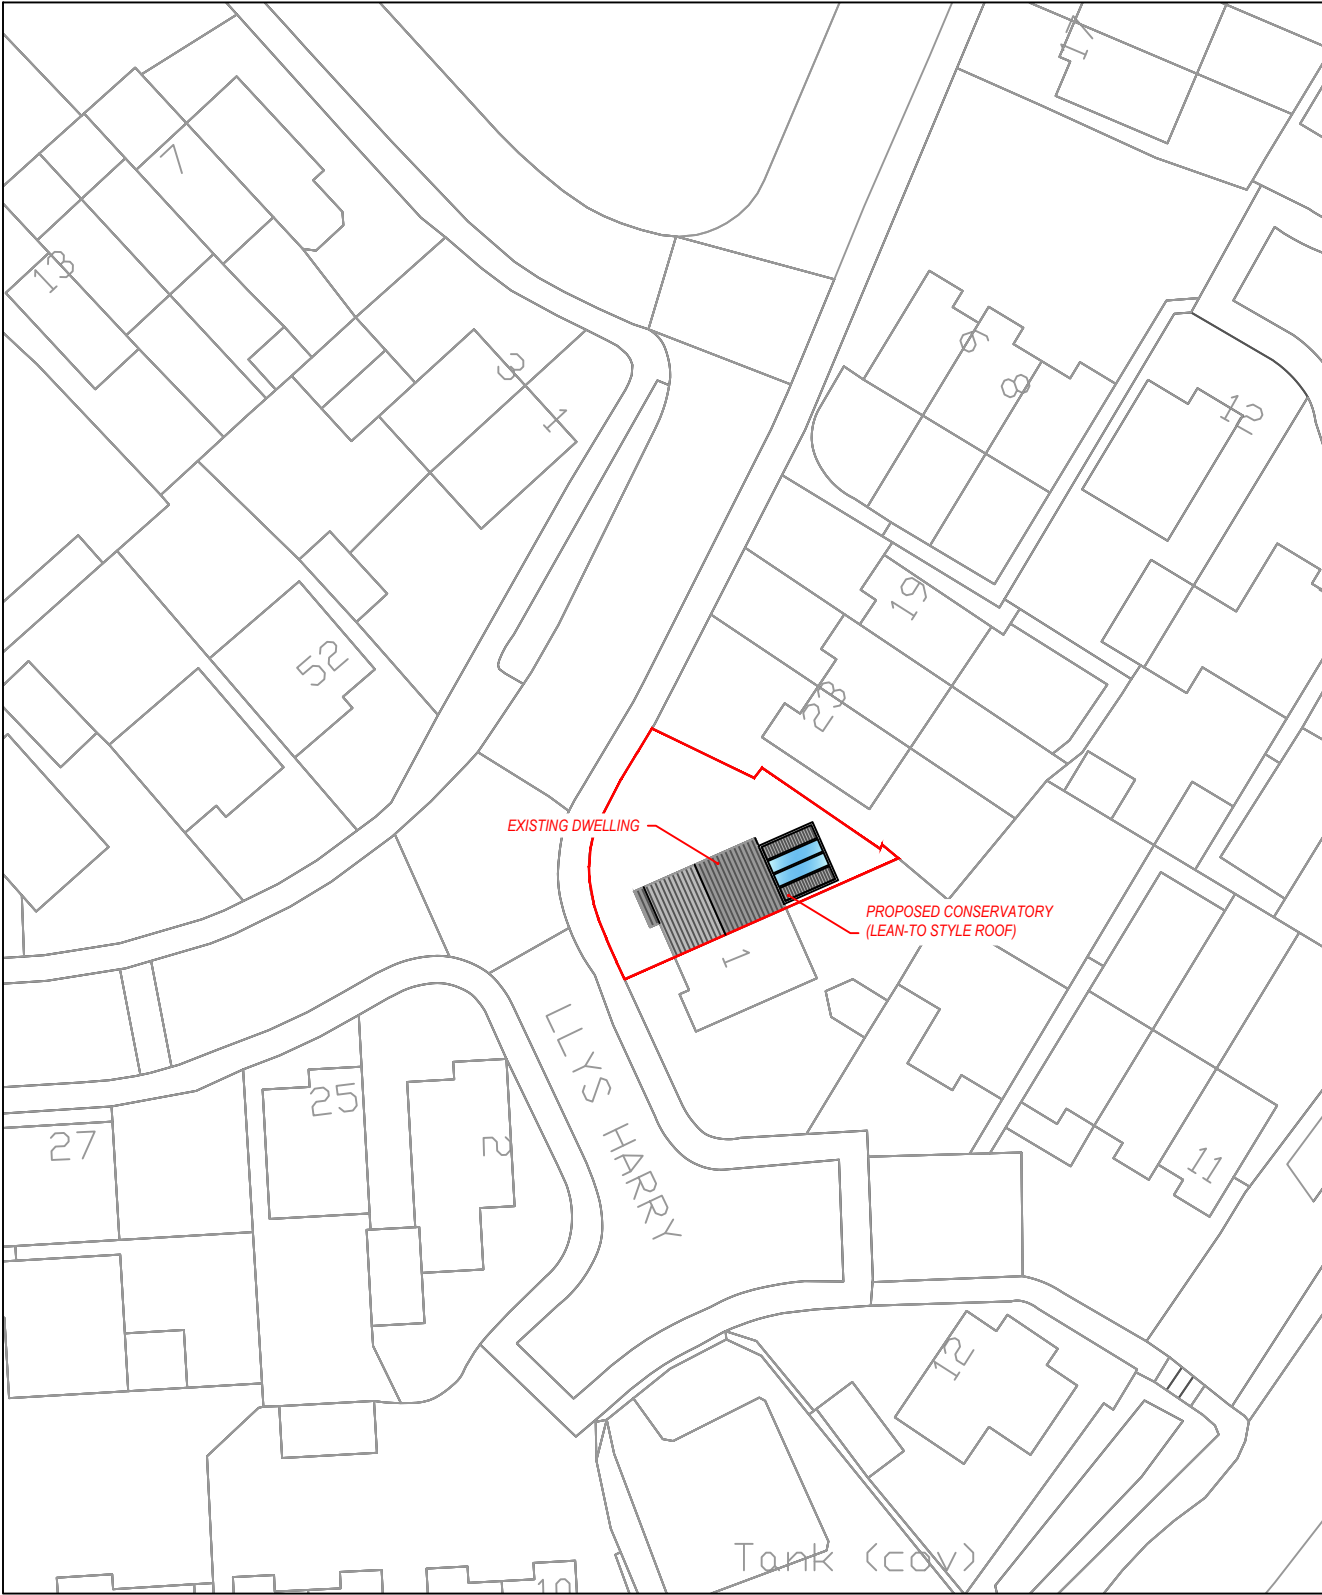

PROPOSED SITE PLAN

	Client:	Project Title:	General Notes:	Drawing Title:	
	1 LLYS HARRY, GODRERGRAIG, SA9 2EQ	PROPOSED CONSERVATORY	1. Do not scale from this drawing, take figured dimensions only. 2. Dimensions are in millimeters unless otherwise stated.	EXISTING AND PROPOSED SITE PLAN	
			Drawing Issue:	Drawing No: 200	Revision:
				Date: JANUARY 2026	Revised:
			PLANNING	Scale(s): 1:500	Paper Size: A3