


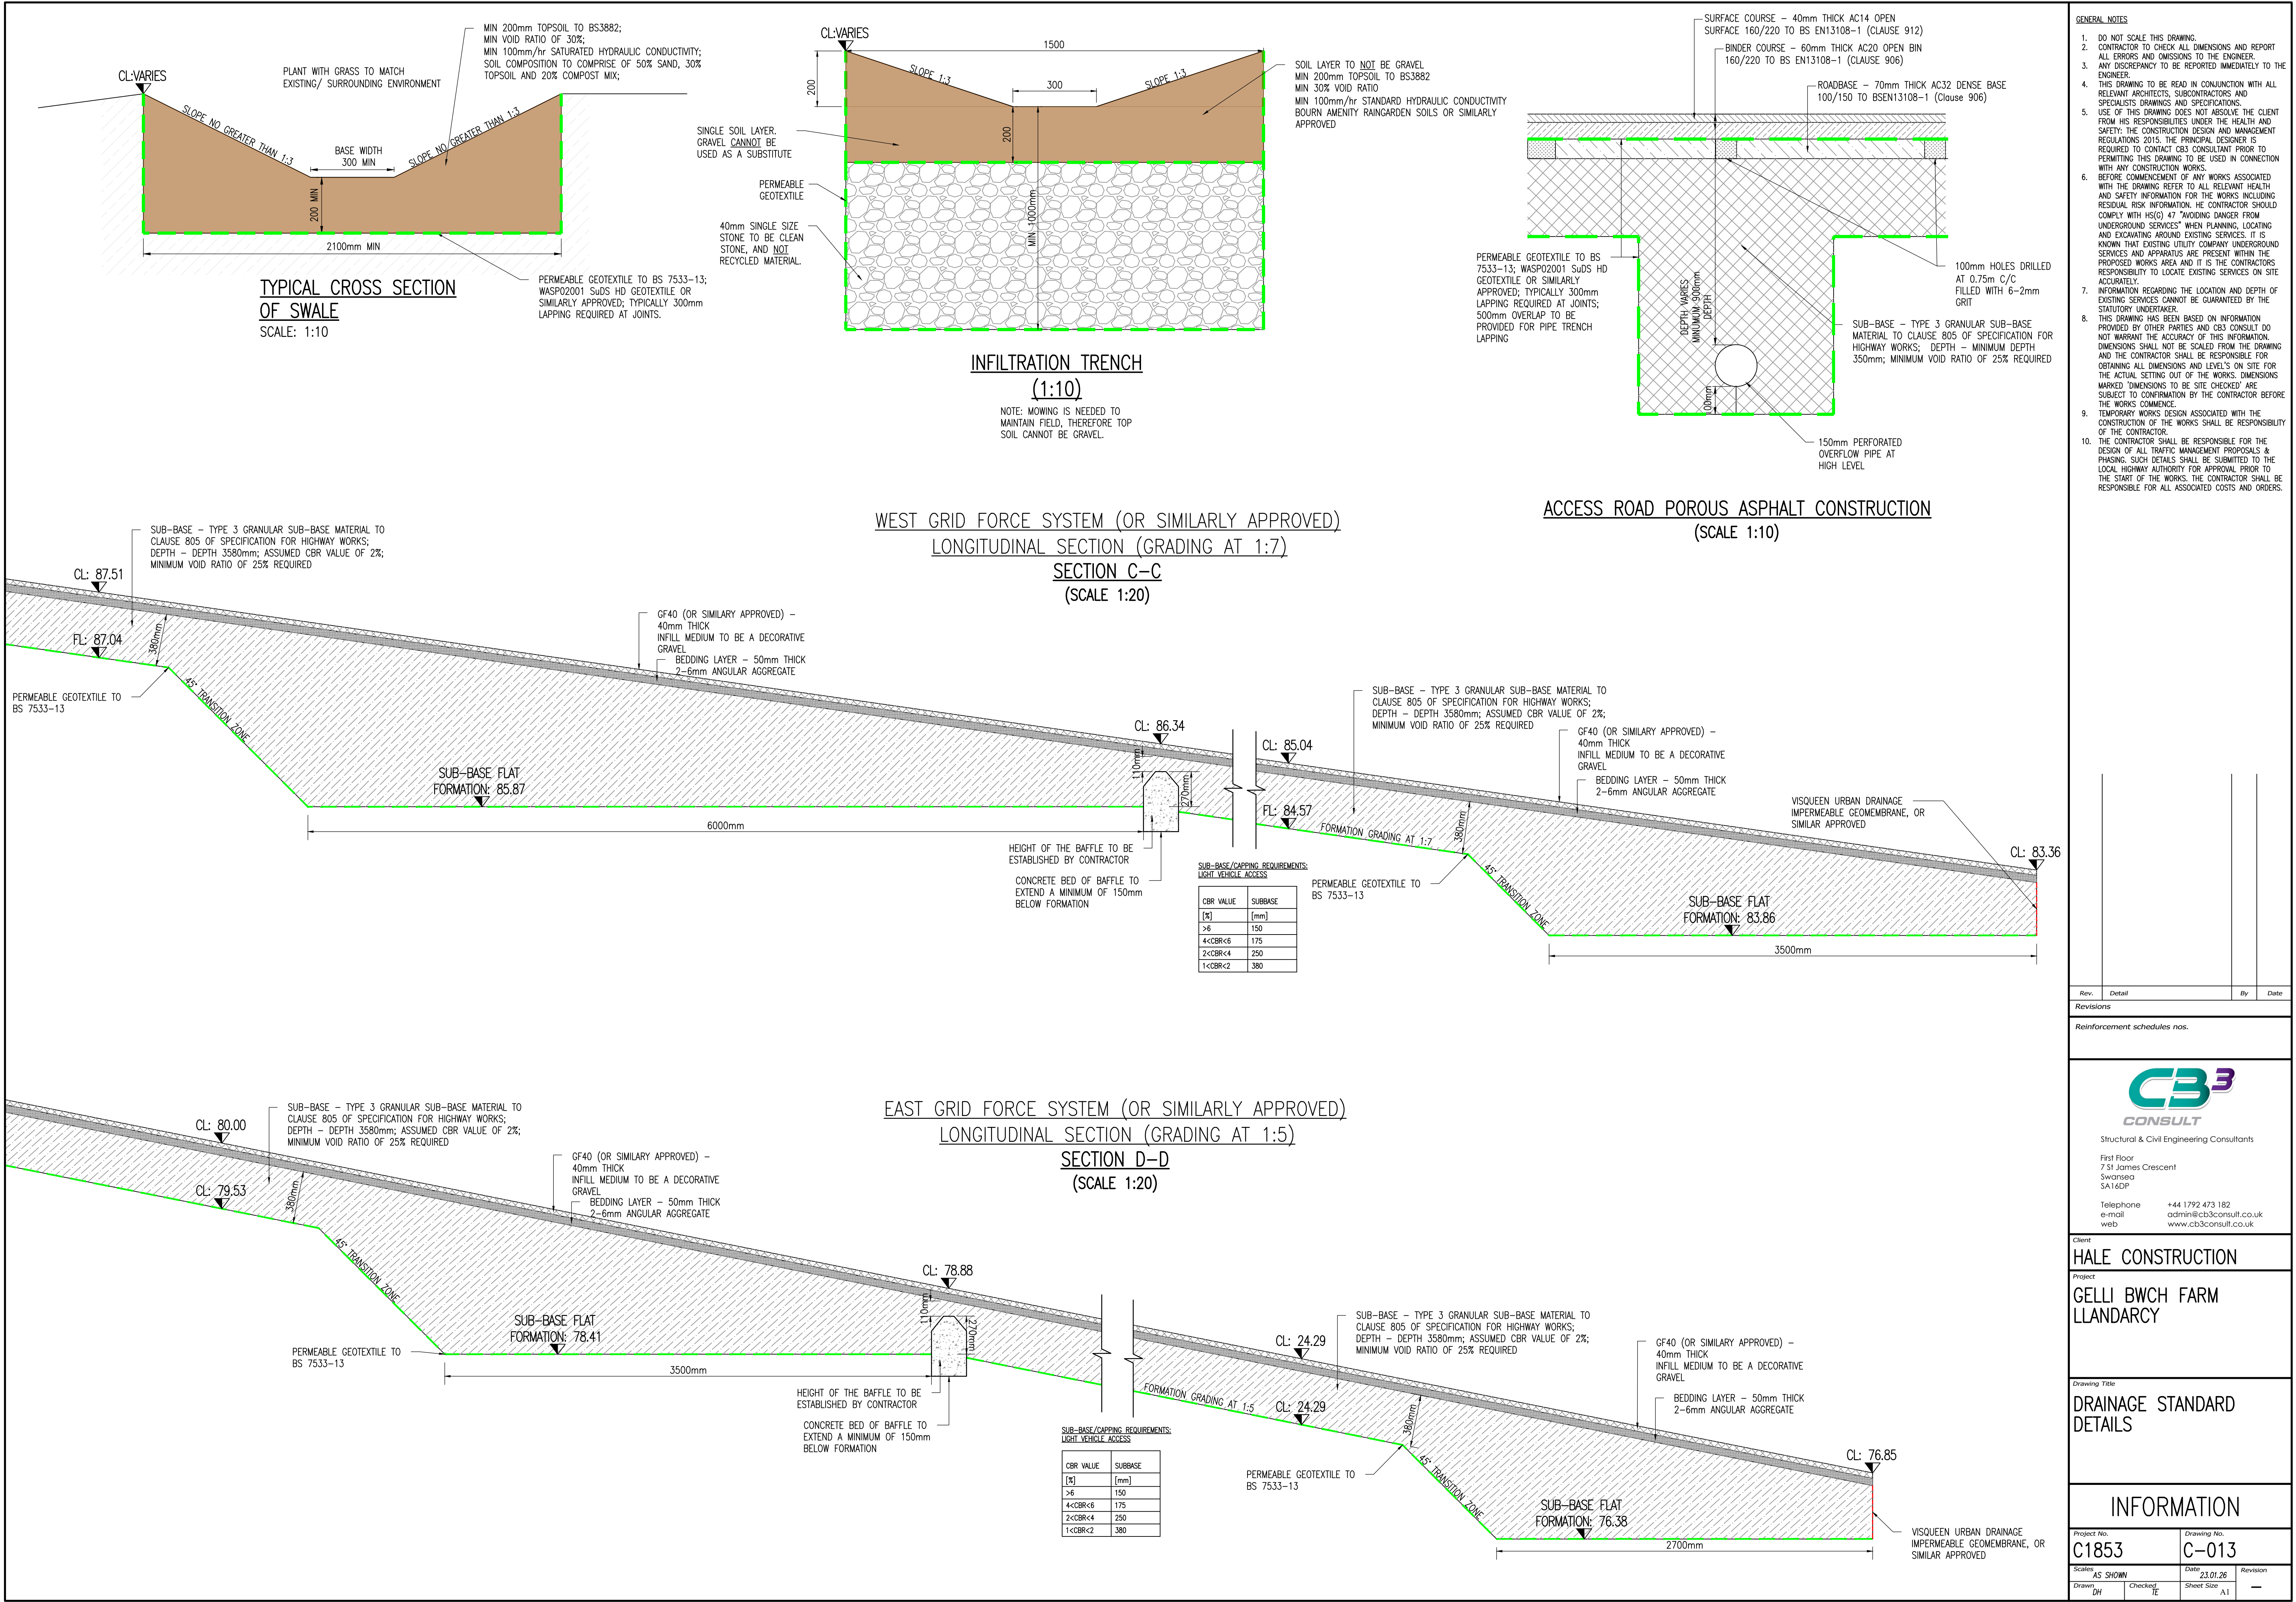

Rev.

Detail

By

Date

Revisions

Reinforcement schedules nos.

Client

Project

Drawing Title

HALE CONSTRUCTION

GELLI BWCH FARM LLANDARCY

DRAINAGE STANDARD DETAILS

INFORMATION

Project No.	C1853	Drawing No.	C-013
Scales	AS SHOWN	Date	23.01.26
Drawn	DH	Checked	TE
		Sheet Size	A1
		Revision	—