



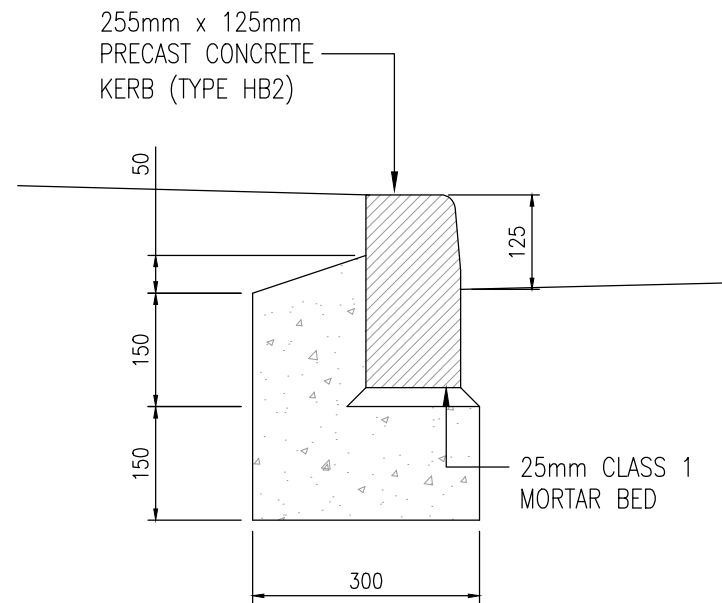


HALF BATTERED KERB (HB2)
SCALE 1:10

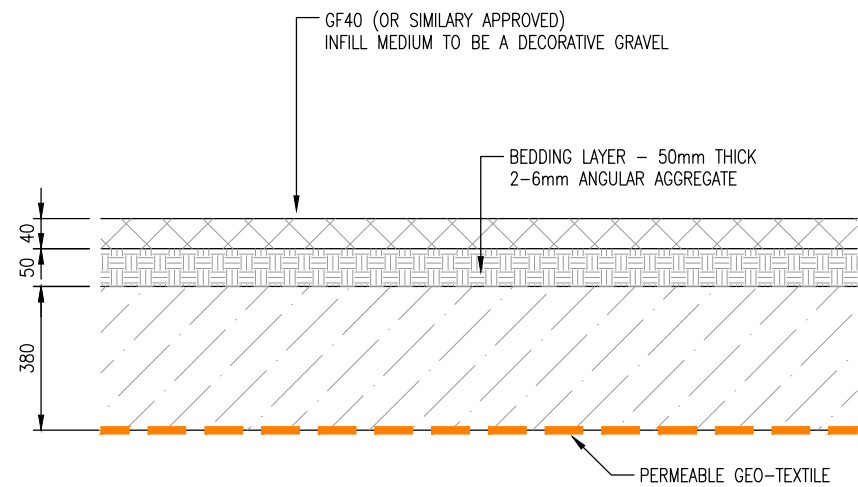

GRID FORCE SYSTEM
(OR SIMILARY APPRVOED)
SCALE 1:10

SUB-BASE/CAPPING REQUIREMENTS:
LIGHT VEHICLE ACCESS

CBR VALUE	SUBBASE
[%]	[mm]
>6	150
4<CBR<6	175
2<CBR<4	250
1<CBR<2	380

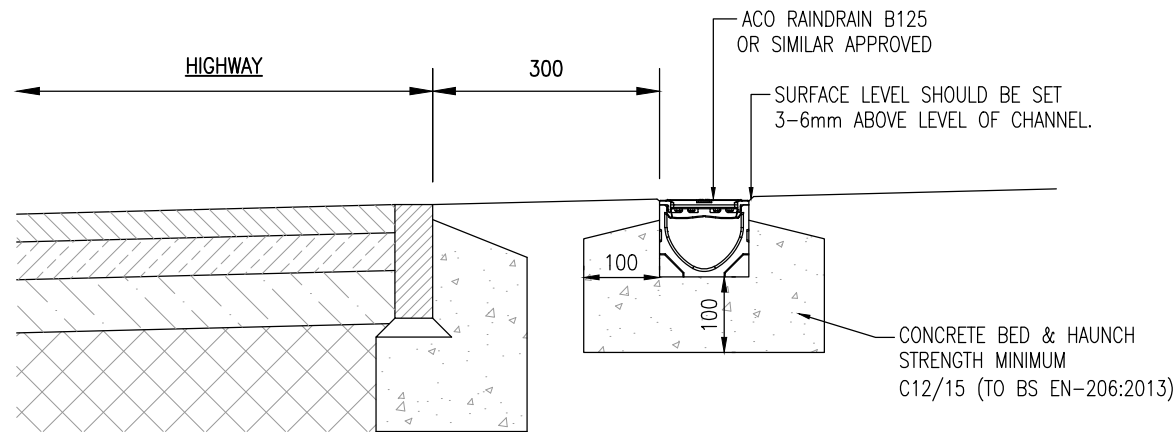

ACO RAINDRAIN B125
(OR SIMILAR APPROVED)
SCALE 1:10

B	DRAWING AMENDED TO REPLACE DISH CHANNEL WITH ACO	DH	28.01.26
A	DRAWING AMENDED TO ADD DISHED CHANNEL KERB	AJ	20.08.25
Rev.	Detail	By	Date

Revisions

Reinforcement schedules nos.

Structural & Civil Engineering Consultants

First Floor
7 St James Crescent
Swansea
SA1 6DP

Telephone +44 1792 473 182
e-mail admin@cb3consult.co.uk
web www.cb3consult.co.uk

Client
HALE CONSTRUCTION

Project
GELLI BWCH FARM
LLANDARCY

Drawing Title
ACCESS ROAD STANDARD
DETAILS

INFORMATION

Project No. C1853	Drawing No. C-003
Scales AS SHOWN	Date 02.09.24
Drawn D	Checked DG
Sheet Size A3	Revision B