




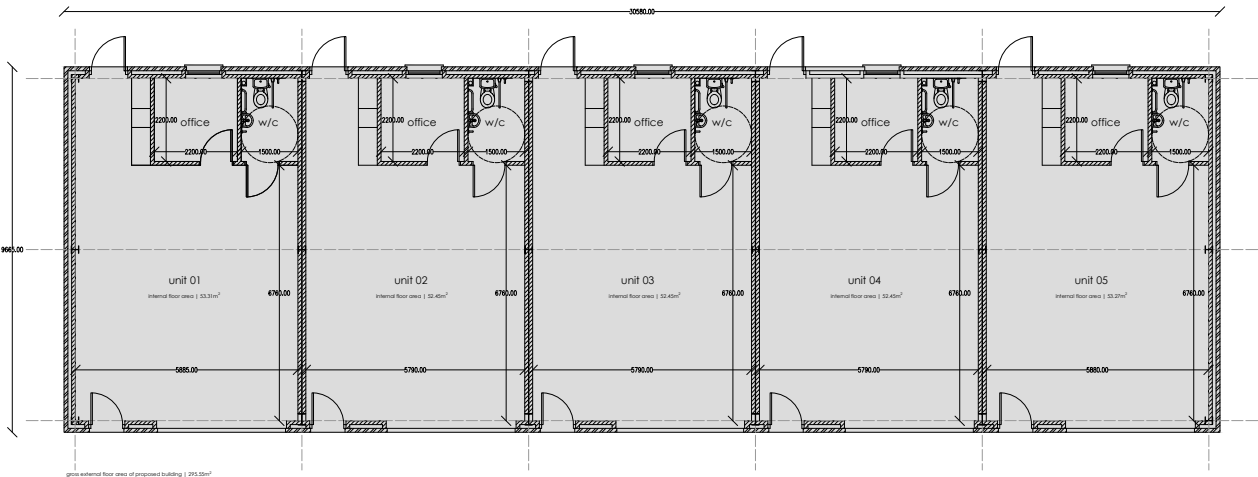

scale | 1:200

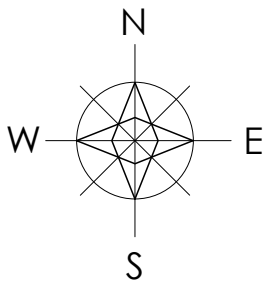

scale | 1:50

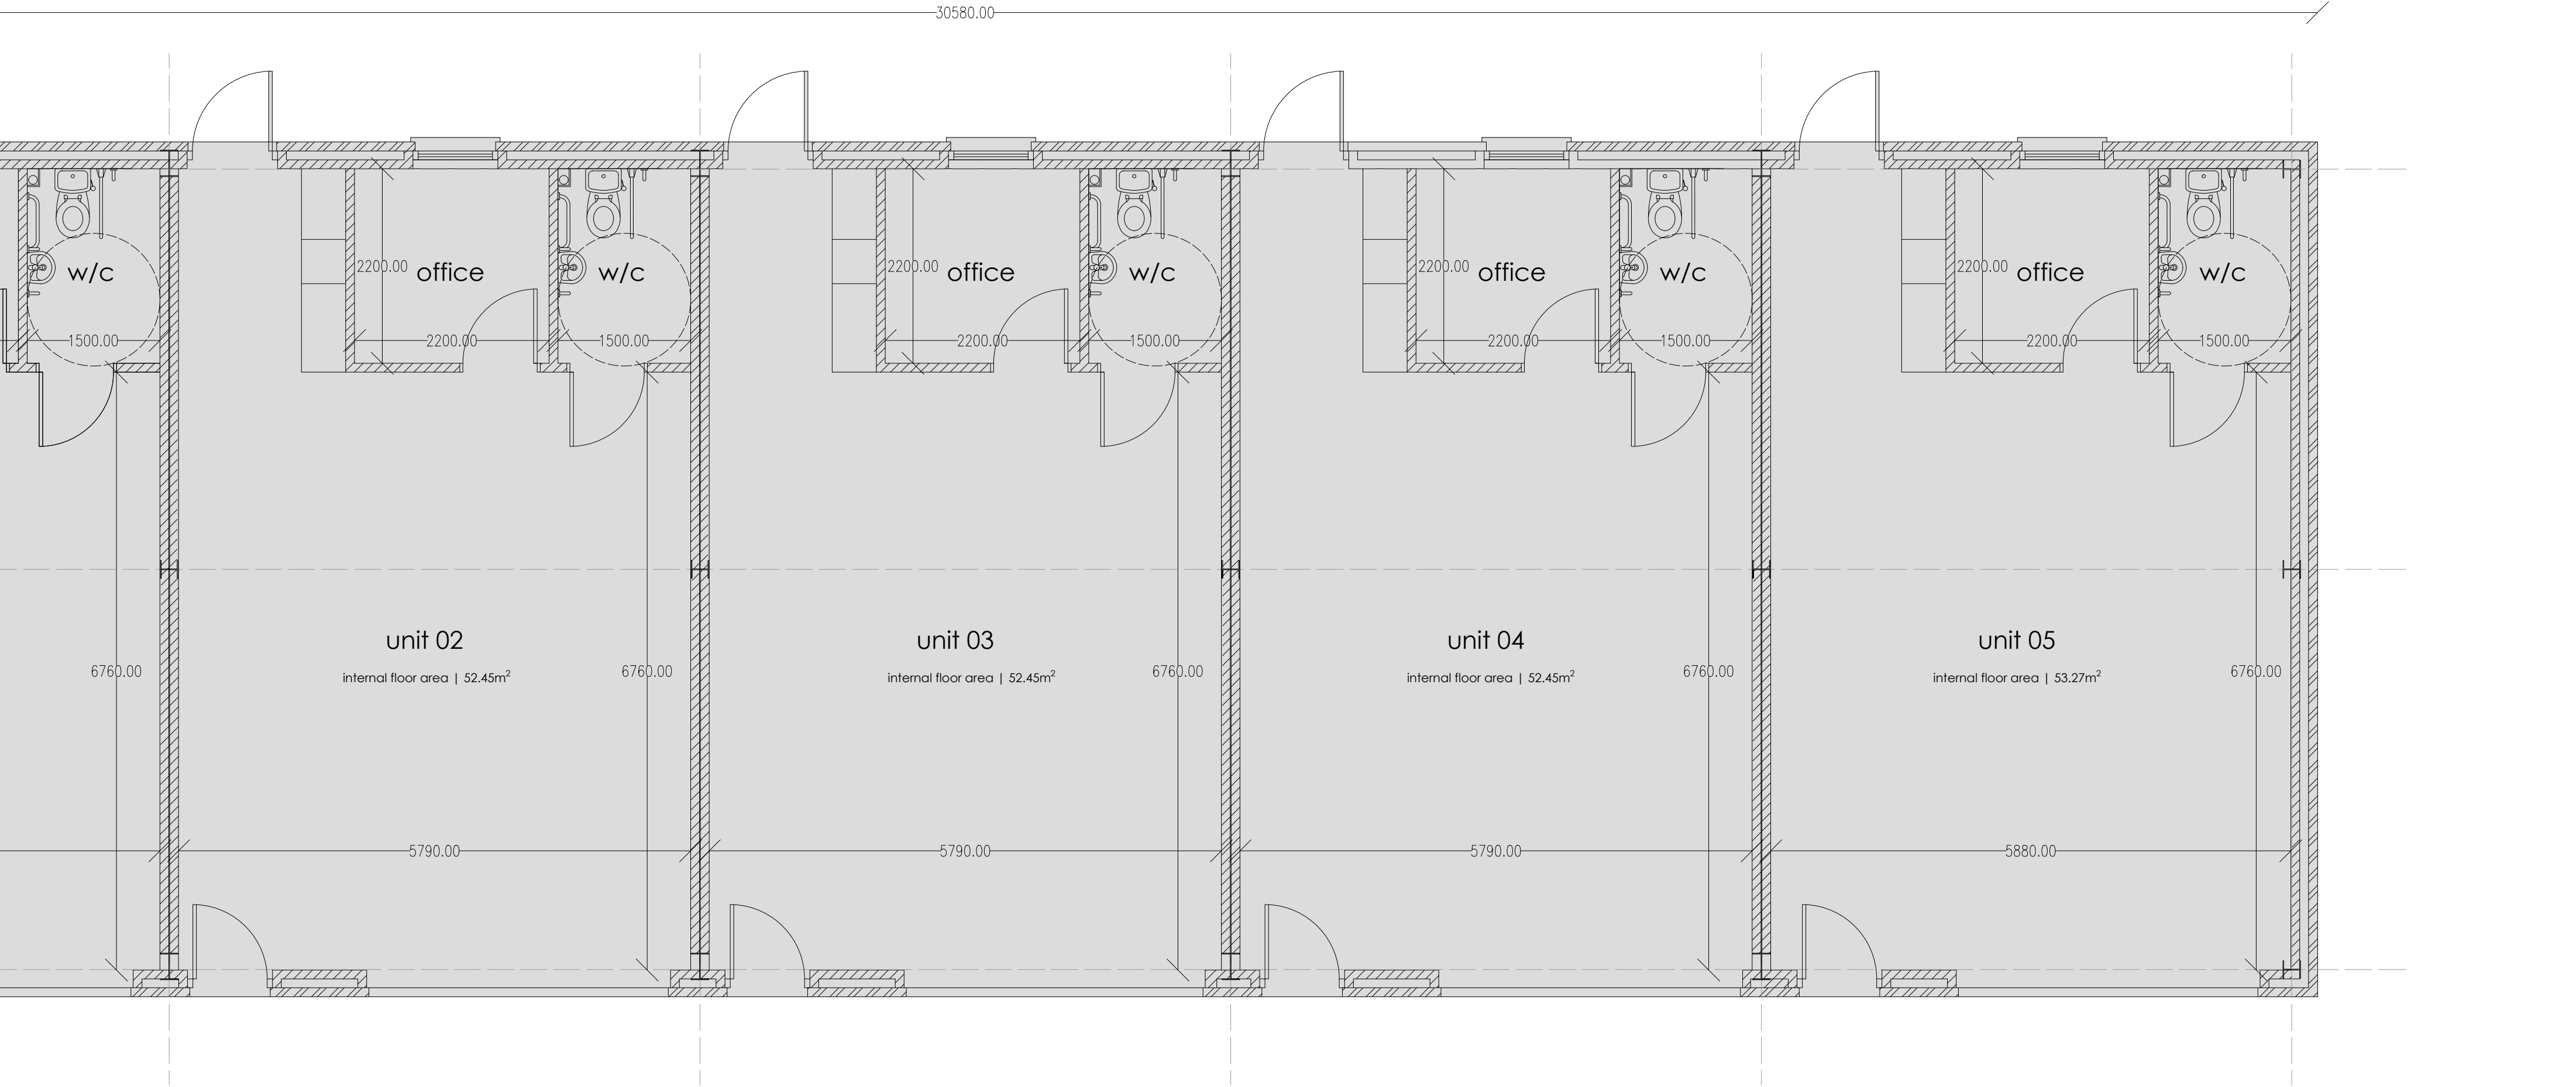

revision	
a	
b	
c	
d	
e	
f	
g	

planning	project	drawing	date
	EMA EVANS BUSINESS CENTRE, ALLOY INDUSTRIAL ESTATE, PONTARDAWE	PROPOSED FLOOR PLAN	NOVEMBER 2025
	client	drawing no.	scale
	SWANBRINK LTD	25.309.06	@ A2
www.iplanarchitecture.co.uk		hello@iplanarchitecture.co.uk	07765 660189