



REAR ELEVATION


21.7m

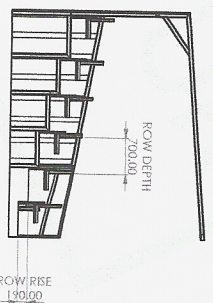


TYPICAL SECTION

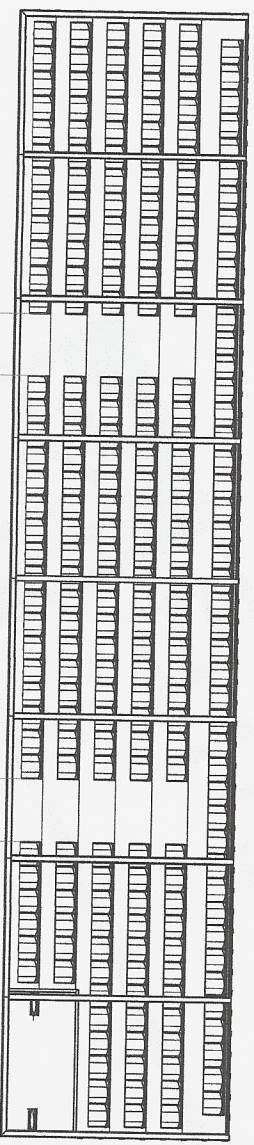

PLAN VIEW

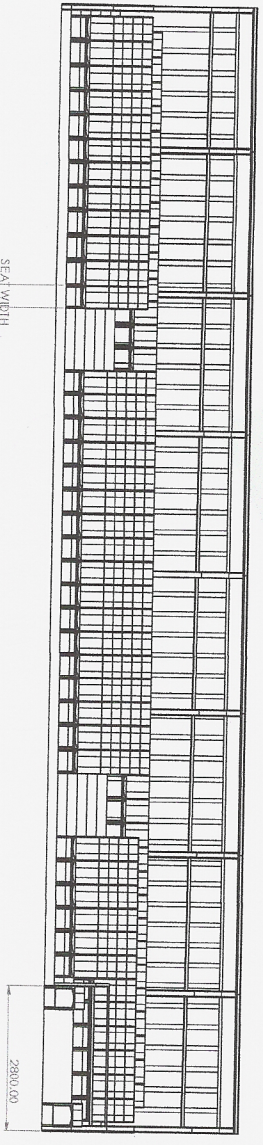

FRONT ELEVATION

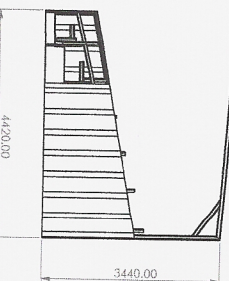

SIDE ELEVATION

4.42m

TOTAL FOOTPRINT

9591

96m²

APPROX 33% INCREASE
IN FLOOR AREA

THIS DRAWING MUST NOT BE SCALED
PROPOSED SPECTATOR STAND LAYOUT

SCALE 1:50

ROW RISE 190mm



ROW DEPTH 700mm

NUMBER OF ROWS 6

SEAT NUMBER 240




Front Elevation

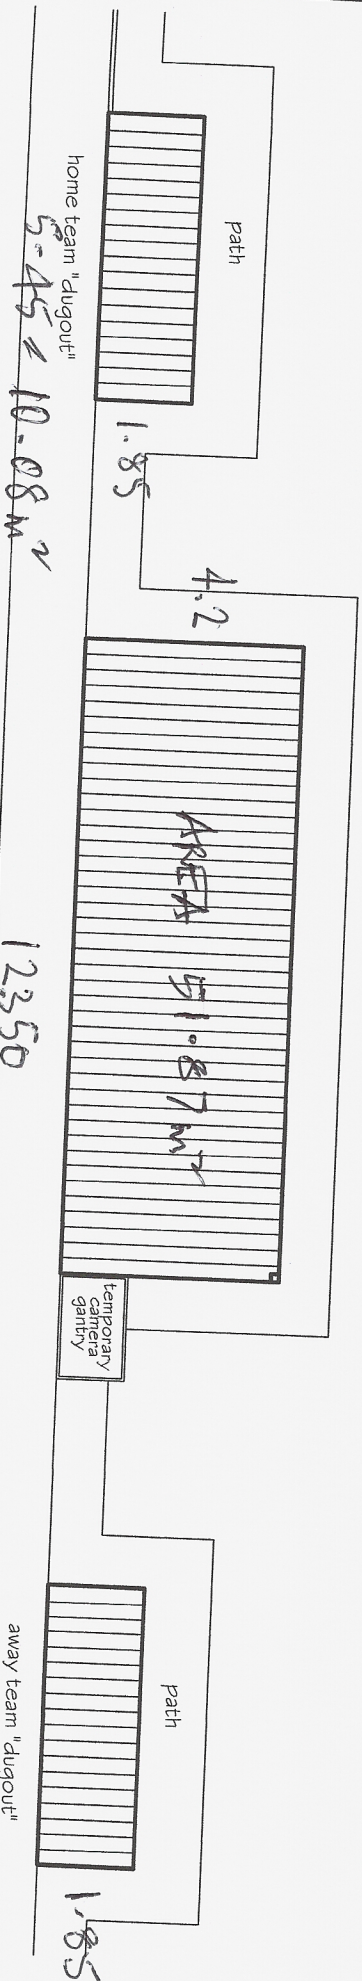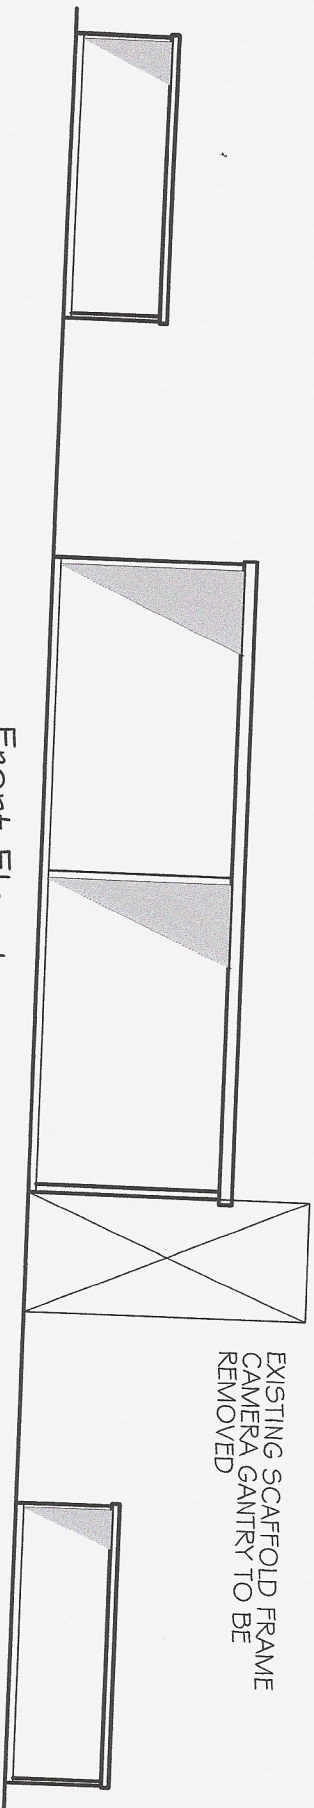


PLAN

EXISTING STRUCTURE TO BE DEMOLISHED
FOUNDATIONS TO BE REMOVED

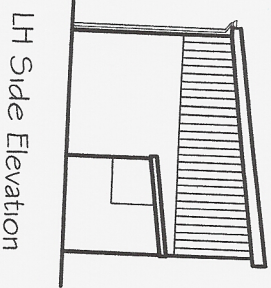

LH Side Elevation

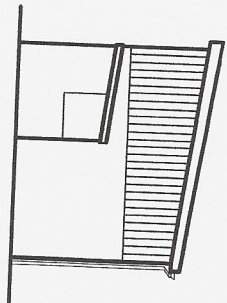

RH Side Elevation

51.87

10.08

10.08

72.03 m²

72 m²

PETER JONES
TALBOT DESIGN SERVICES
mobile: 0781 7538014
email: jonespeter177@gmail.com

Project title
Trefleyn Boys and Girls Club
Proposed New Grandstand

drawing title
existing stand and dugout areas
(to be demolished)

date
June 2025
scale
1:100
drawing No
TBGC - NG 01